


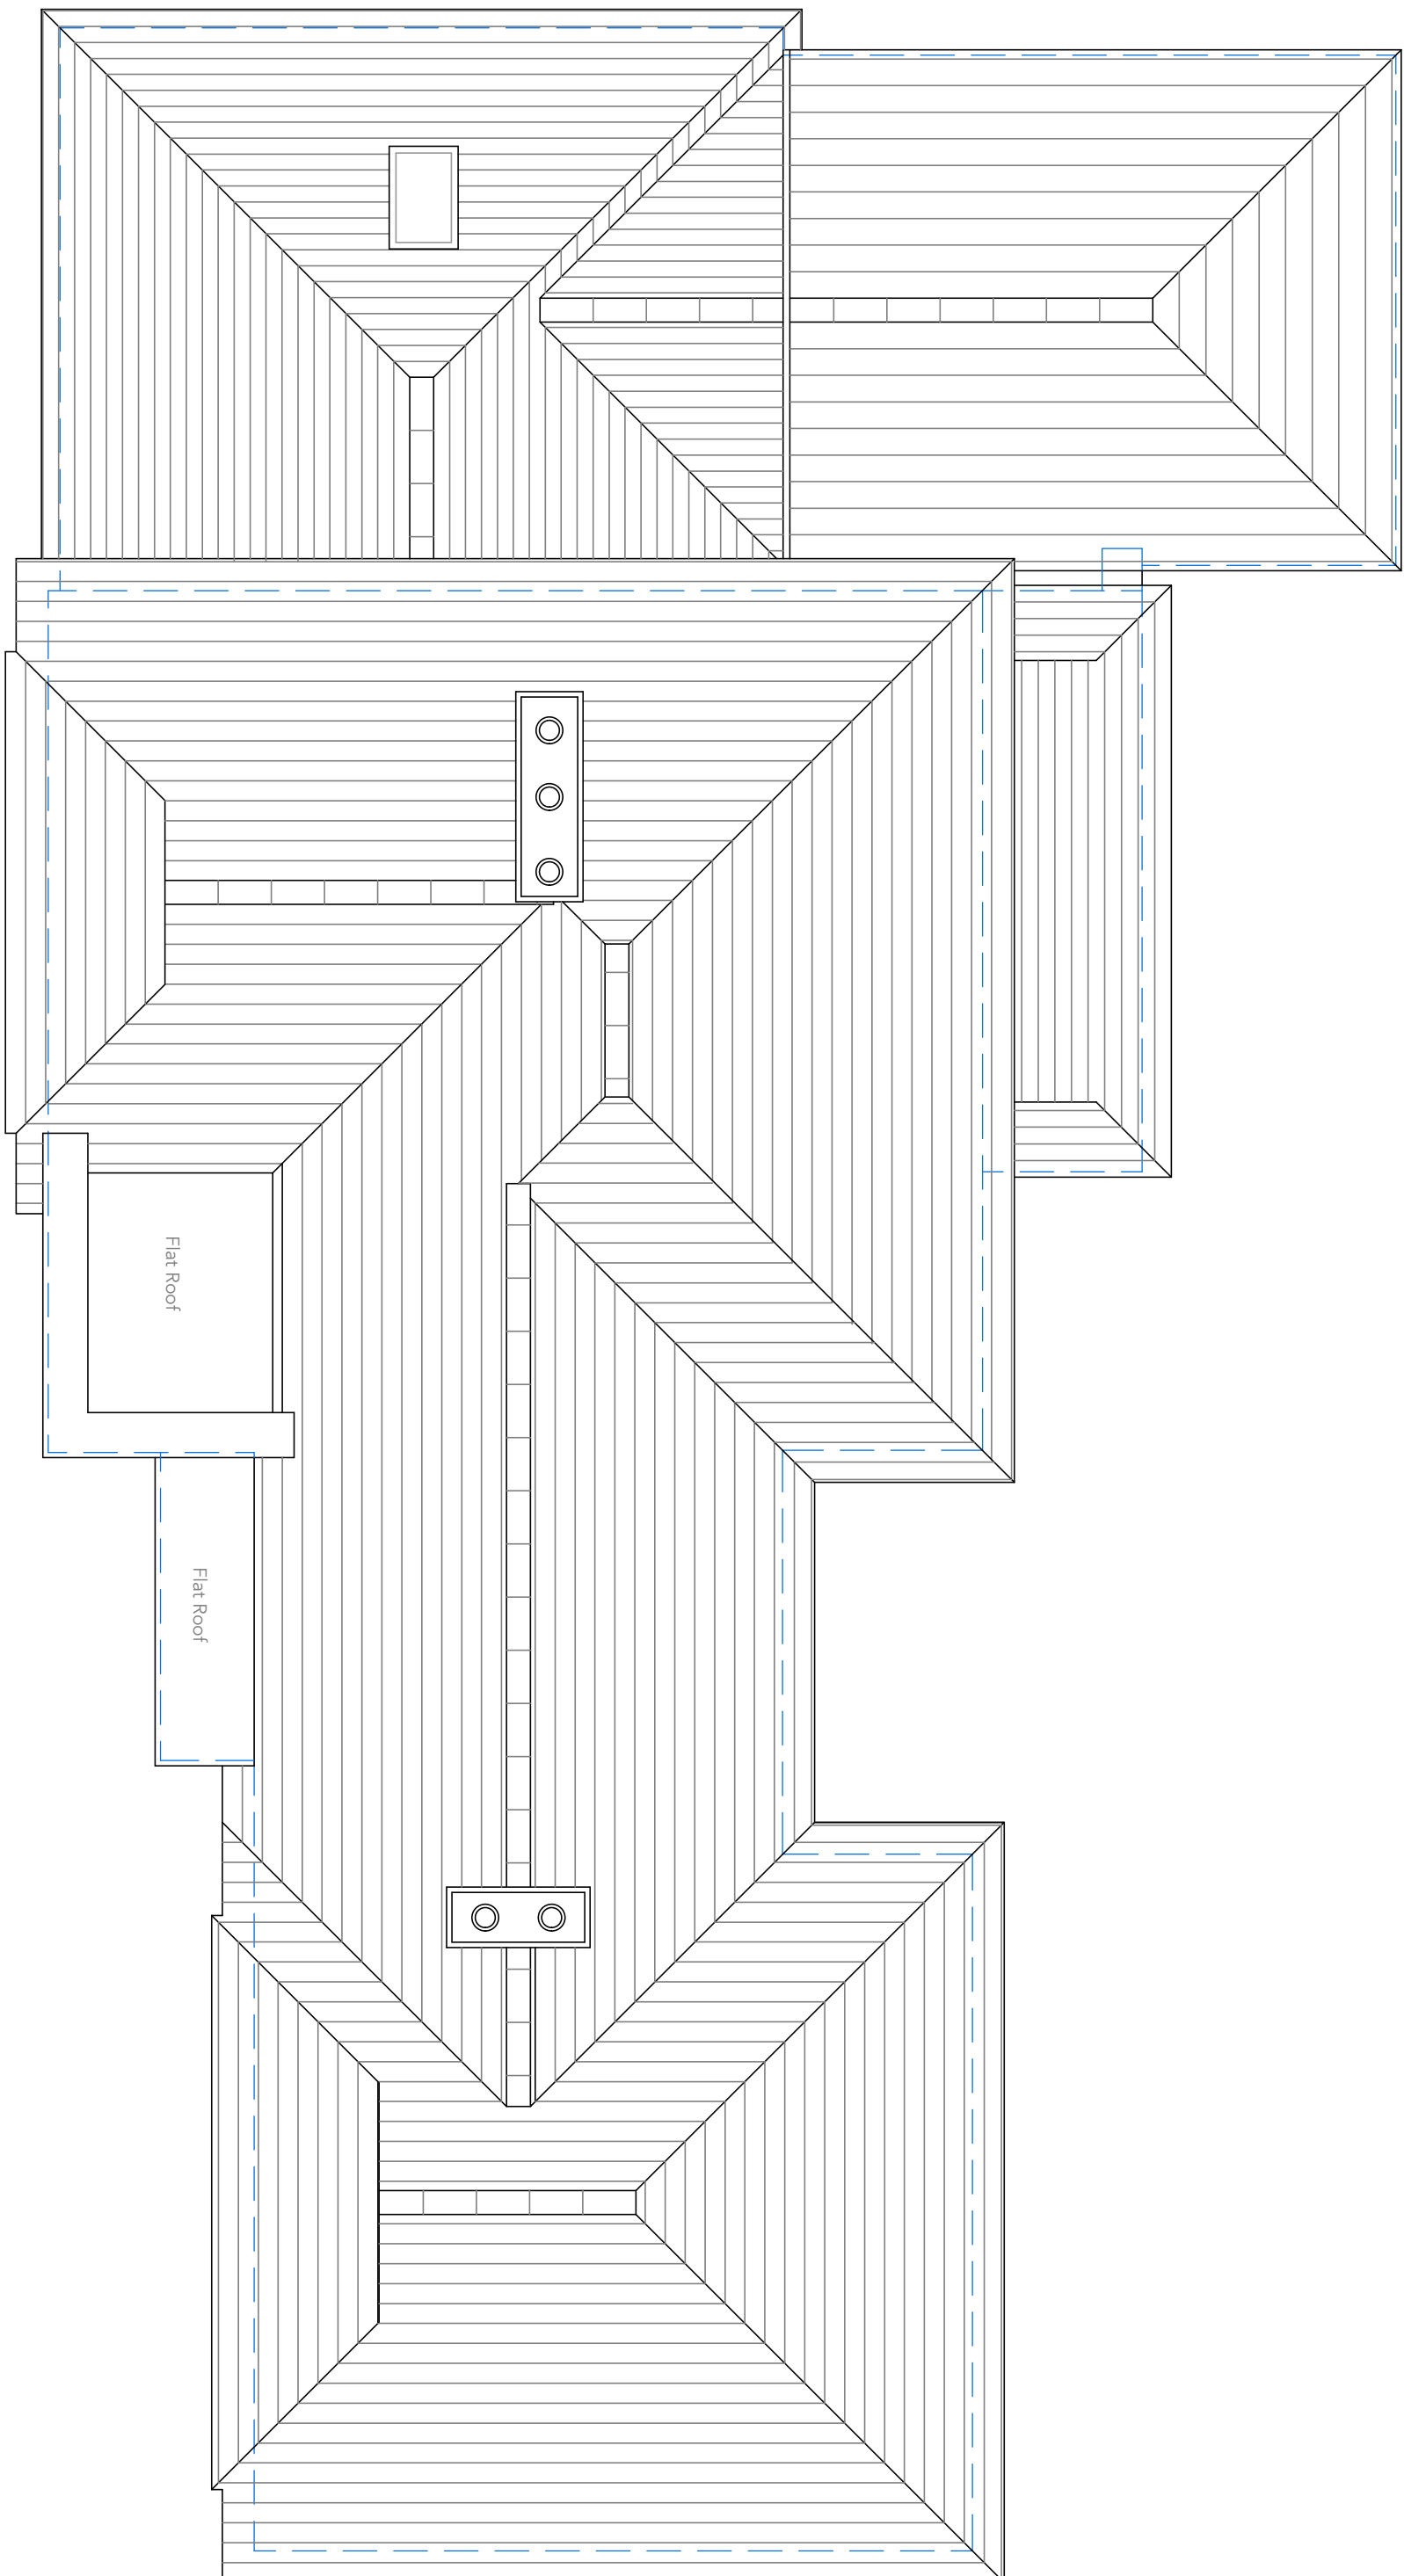


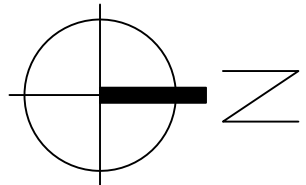

Roof Plan
1:50

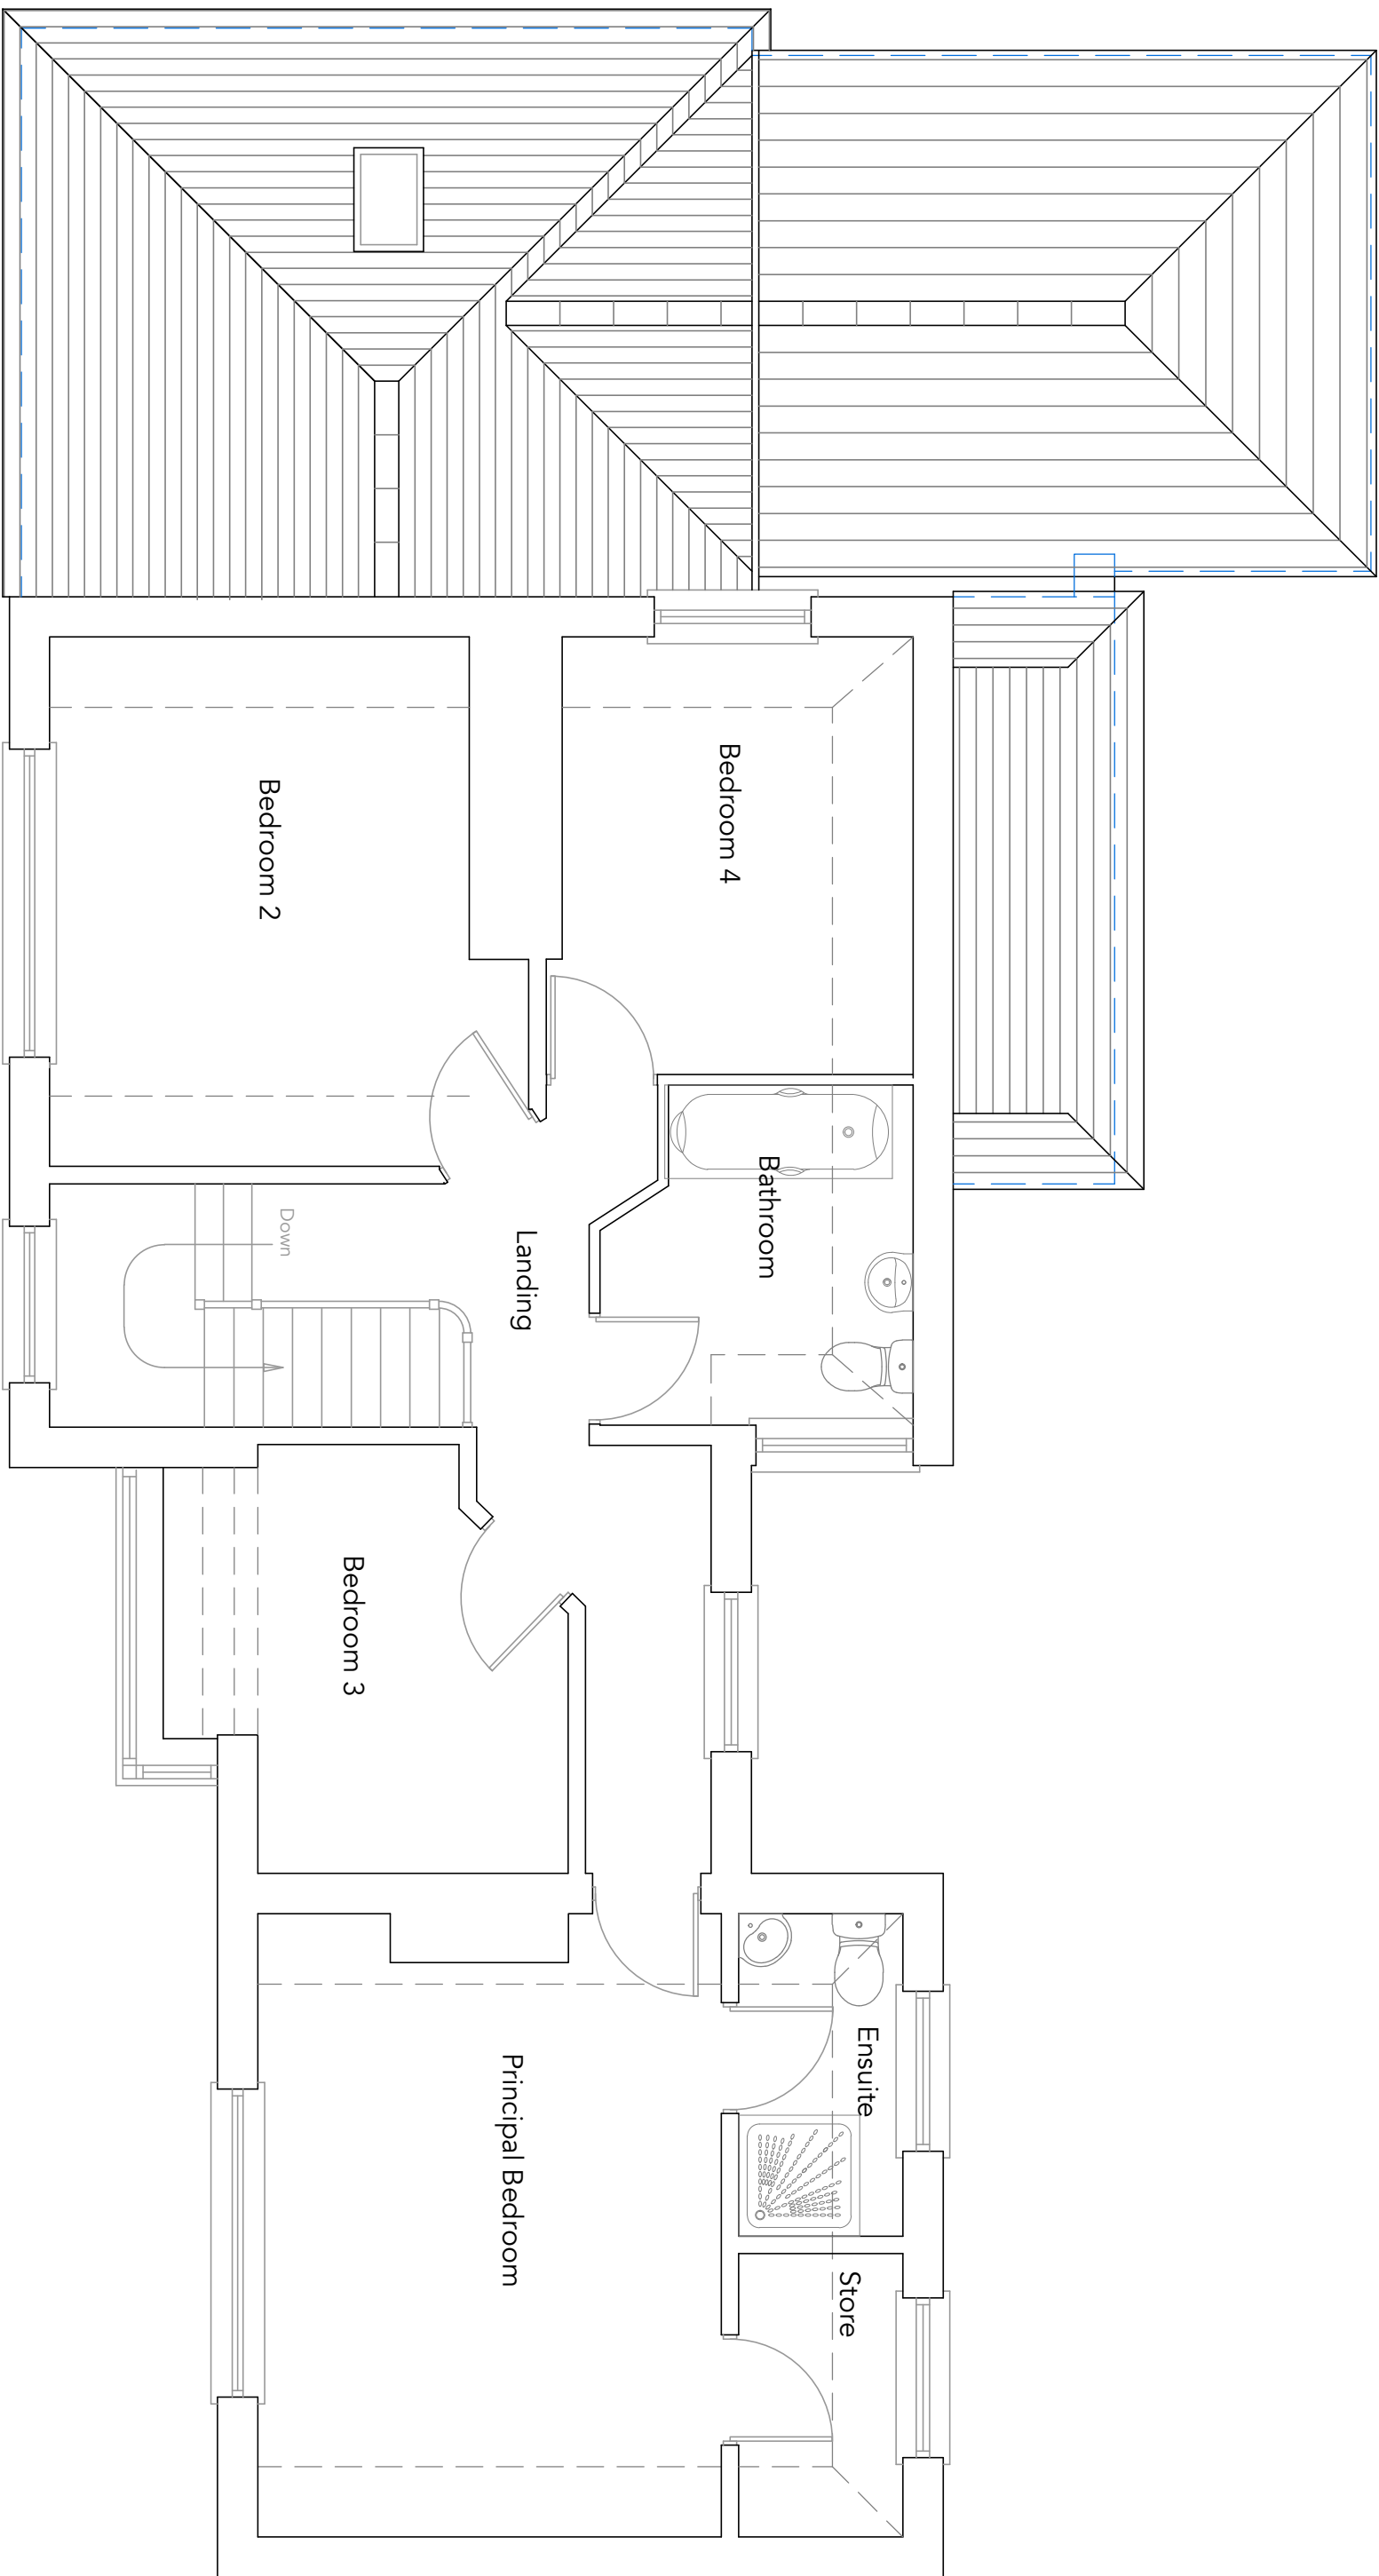

First Floor Plan
1:50

 

Notes:

Revisions:

This drawing is the property of Fuller Architects and is not to be copied, reproduced, altered, or disclosed to any third party without the written consent of Fuller Architects. It is to be used for the purposes only for which it was prepared. Do not scale from this drawing except for Planning purposes. Use all figured dimensions only. All figured dimensions to be checked on site prior to construction. All discrepancies, errors and omissions to be reported to Fuller Architects prior to construction. Layout and dimensions existing building to be checked on site.

FULLER
• ARCHITECTS •

01903 774754
info@fuller-architects.co.uk
fuller-architects.co.uk
103-105 Sea Road, East Preston,
BN16 1NX

Job Title

Colwyn, Washington Road, Storrington

Client

Mr and Mrs A. Loveday

Drawing Name

First Floor Plan and Roof Plan-
Existing

Drawing Status

Planning

Drawn by

ALP

Date

Dec 25

Checked by

LW

Date

Dec 25

Drawing Scale

1:50 at A1

Drawing No

250069/ 02

Revision