


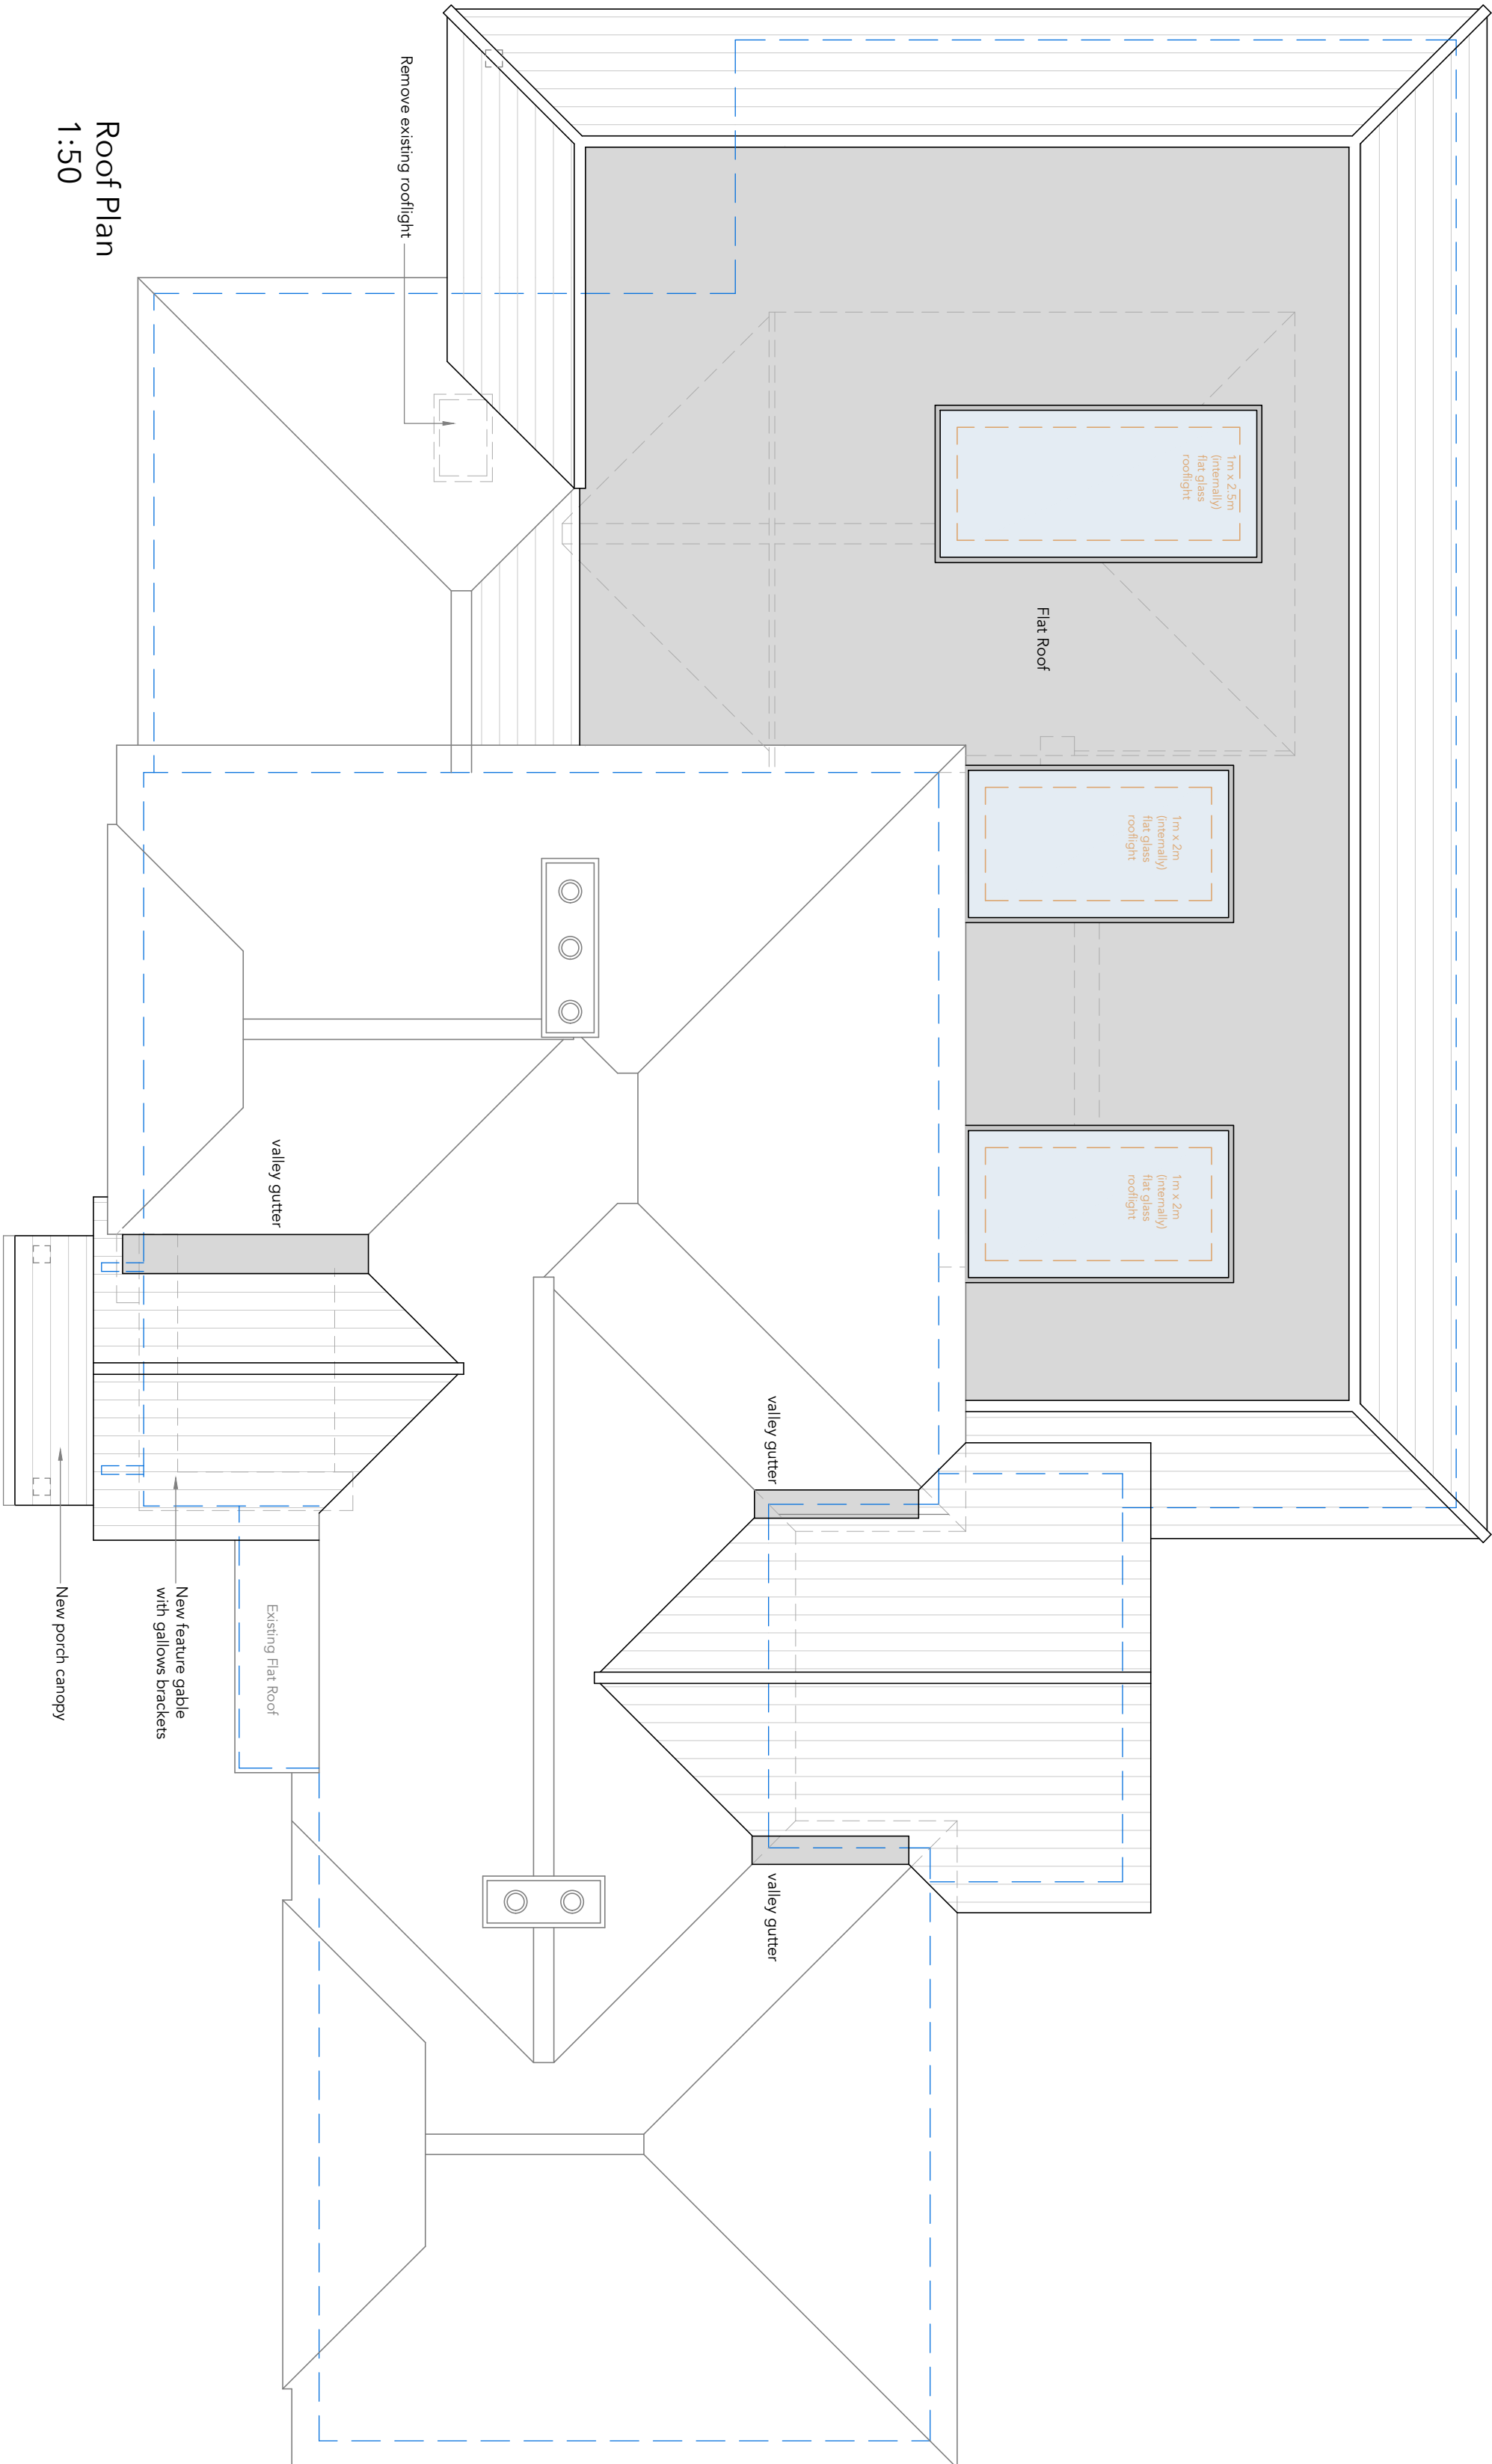


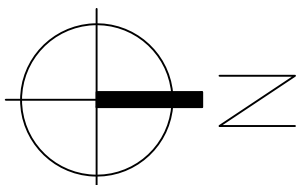

Roof Plan
1:50

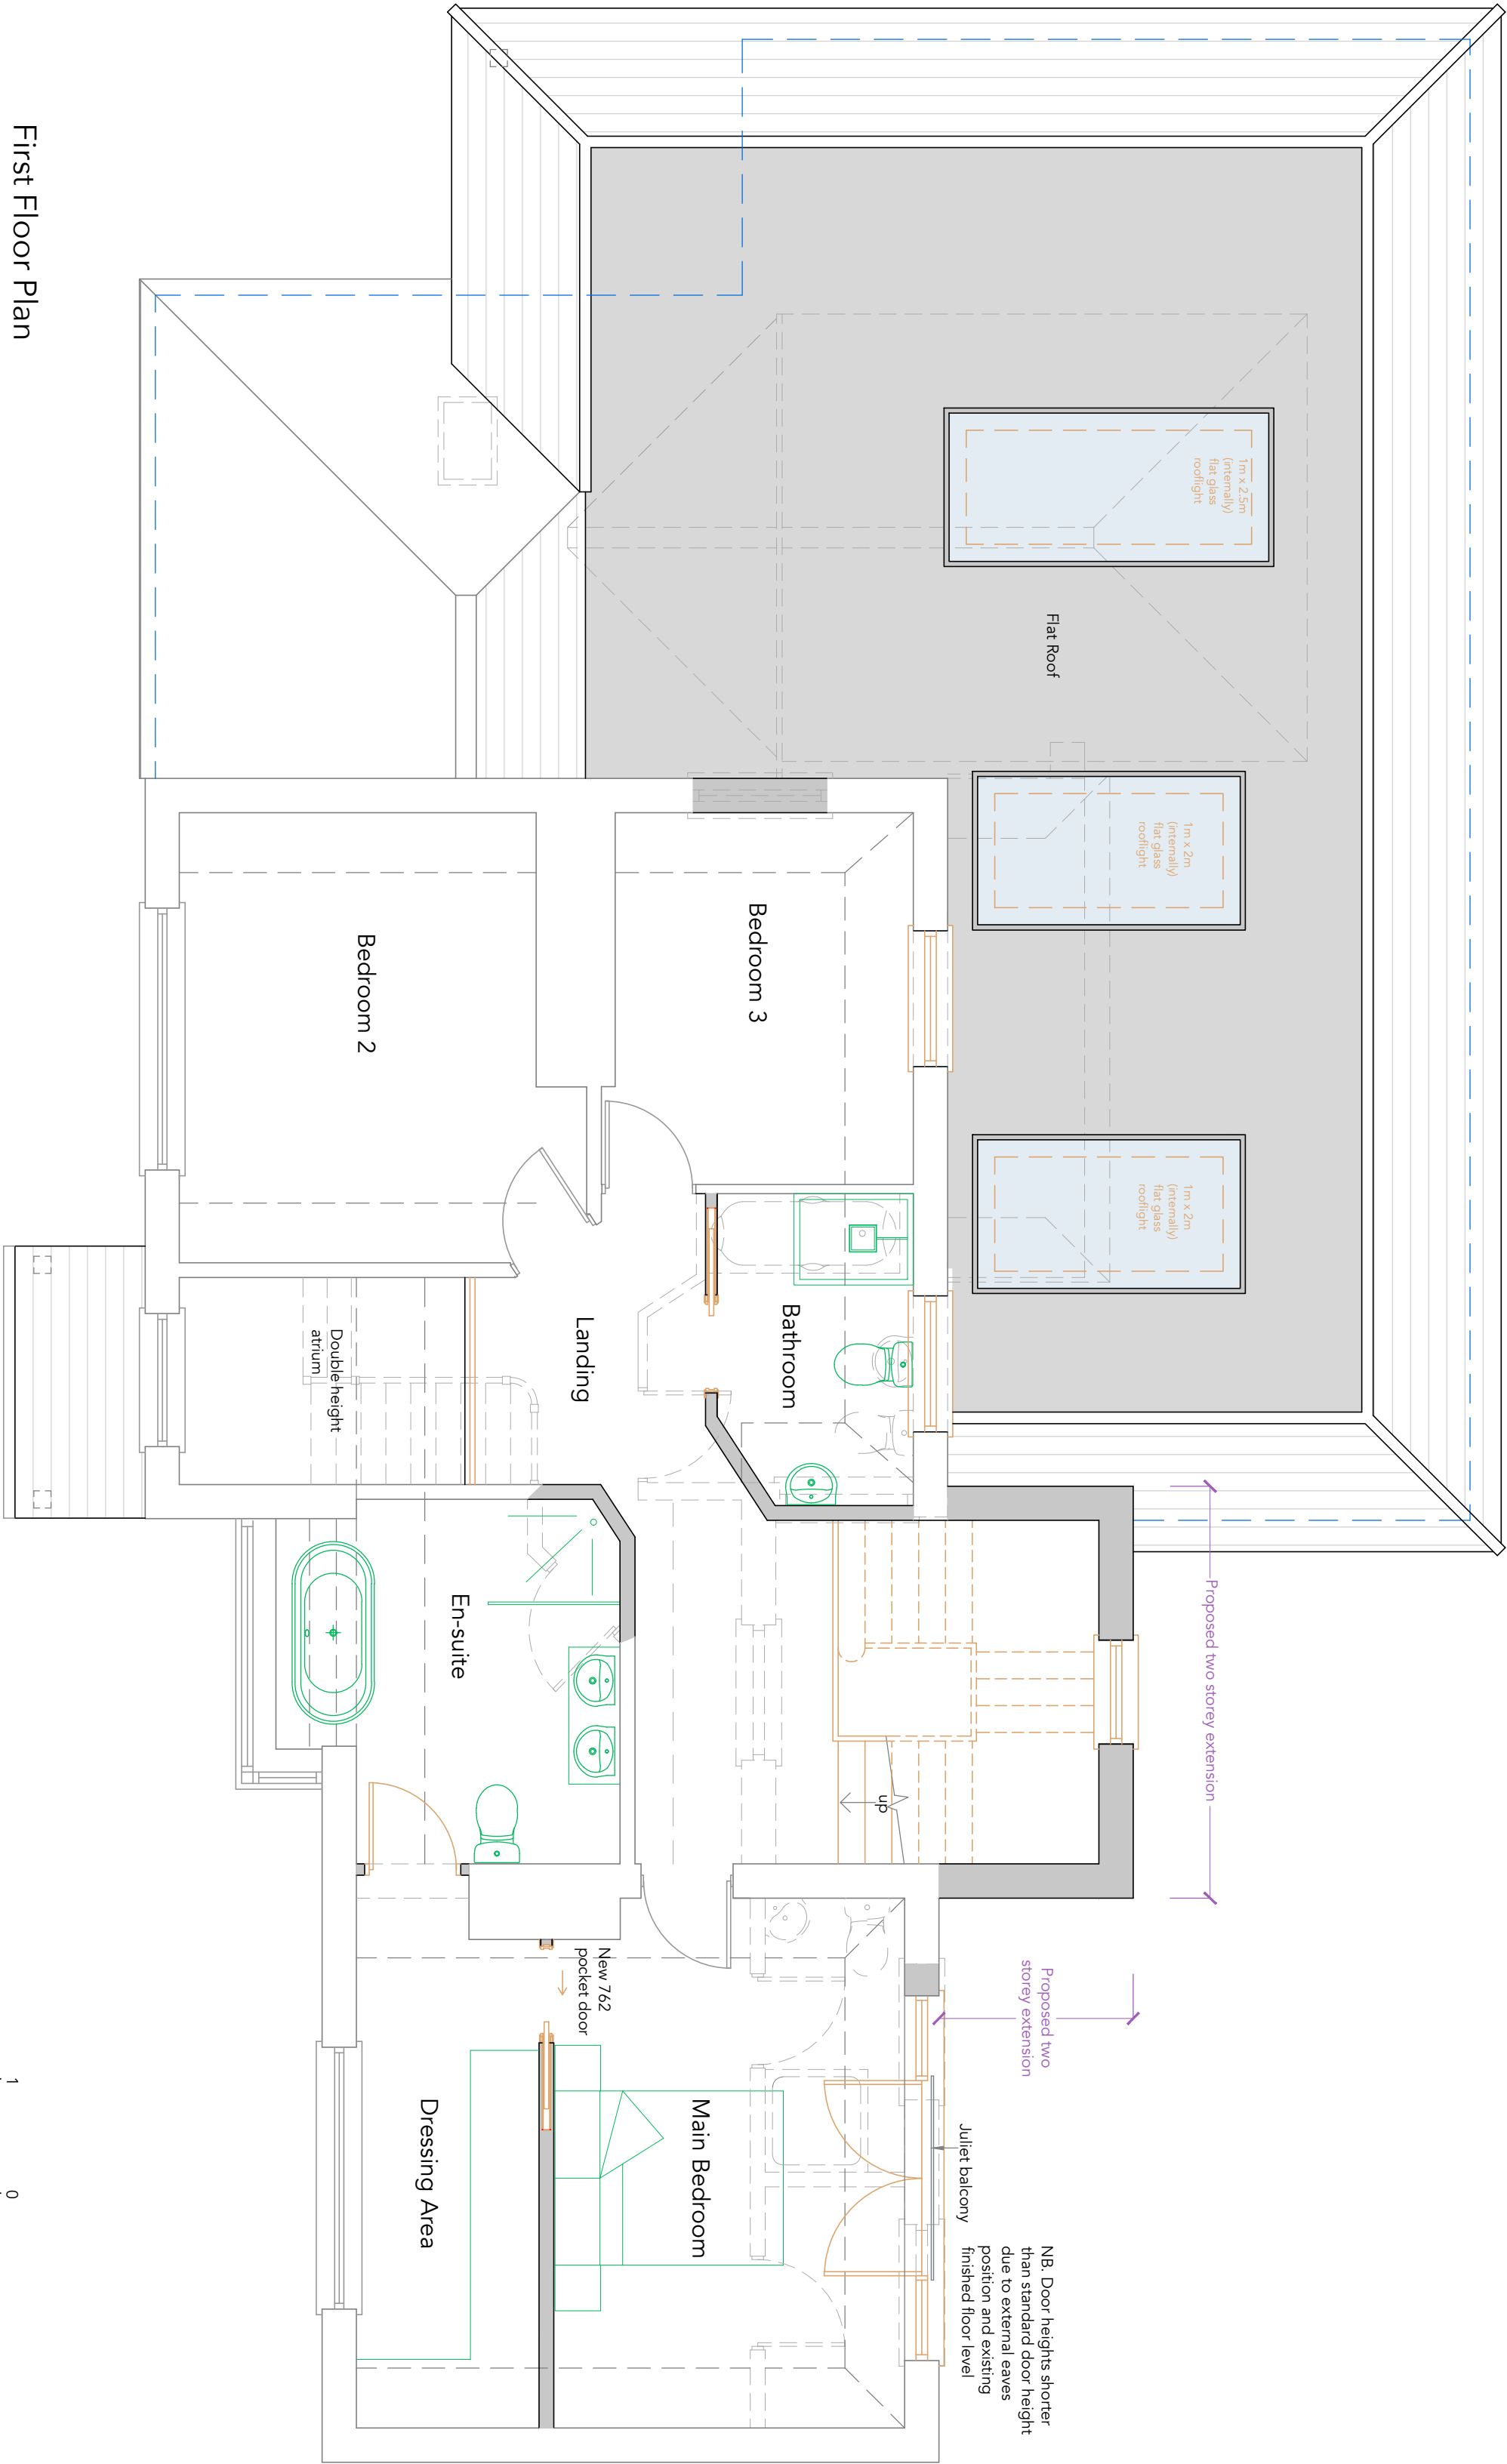

First Floor Plan
1:50

 

This drawing is the property of Fuller Architects and is not to be copied, reproduced, altered, or disclosed to any third party without the written consent of Fuller Architects. Do not scale from this drawing except for Planning purposes. Use all figured dimensions only. All figured dimensions to be checked on site prior to construction. All discrepancies, errors and omissions to be reported to Fuller Architects prior to construction. Layout and dimensions existing building to be checked on site.

FULLER • ARCHITECTS •

01903 774754
info@fuller-architects.co.uk
fuller-architects.co.uk
103-105 Sea Road, East Preston,
BN16 1NX

Job Title
Colwyn, Washington Road, Storrington

Client
Mr and Mrs A. Loveday

Drawing Name
First Floor Plan and Roof Plan-
Proposed

Drawing Status
Planning

Drawn by ALP Date Jan 26
Checked by LW Date Jan 26

Drawing Scale
1:50 at A1

Drawing No 250069/ 06 Revision