

Materials Schedule:

- Walls

- brickwork to match existing

- tile hanging to match existing
- Roof

- pitched roof, tiles to match existing

- flat roof (hidden), grey GRP
- Windows

- to match existing
- Rainwater goods

- to match existing
- Fascias and soffits etc

- to match existing

Revisions:

This drawing is the property of Fuller Architects and is not to be copied, reproduced, retained or disclosed to any unauthorised person either wholly or in part without prior consent. Do not scale from this drawing except for Planning purposes. Use all figured dimensions only. All figured dimensions to be checked on site prior to construction. All discrepancies, errors and omissions to be reported to Fuller Architects prior to construction. Layout and dimensions existing building to be checked on site.

FULLER

•ARCHITECTS•

01903 774754
info@fuller-architects.co.uk
fuller-architects.co.uk
103-105 Sea Road, East Preston,
BN16 1NX

Job Title

Colwyn, Washington Road, Storrington

Client

Mr and Mrs A. Loveday

Drawing Name

Elevations -
Proposed

Drawing Status

Planning

Drawn by

ALP

Date Jan 26

Checked by

LW

Date Jan 26


Drawing Scale

1:100 at A2


Drawing No

250069/ 07


Revision

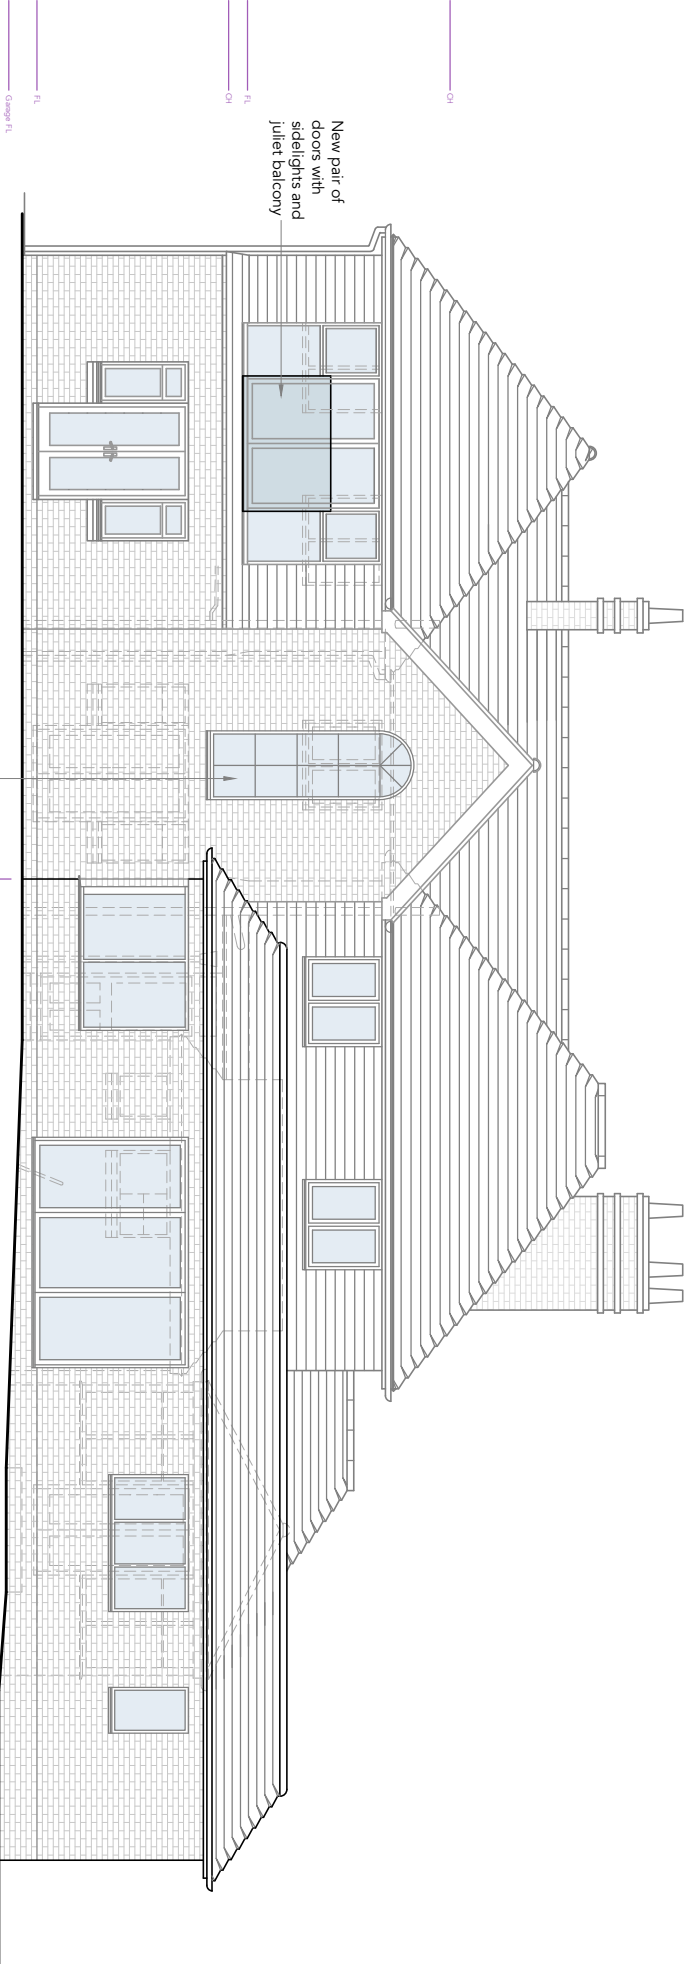


North Elevation (Rear)

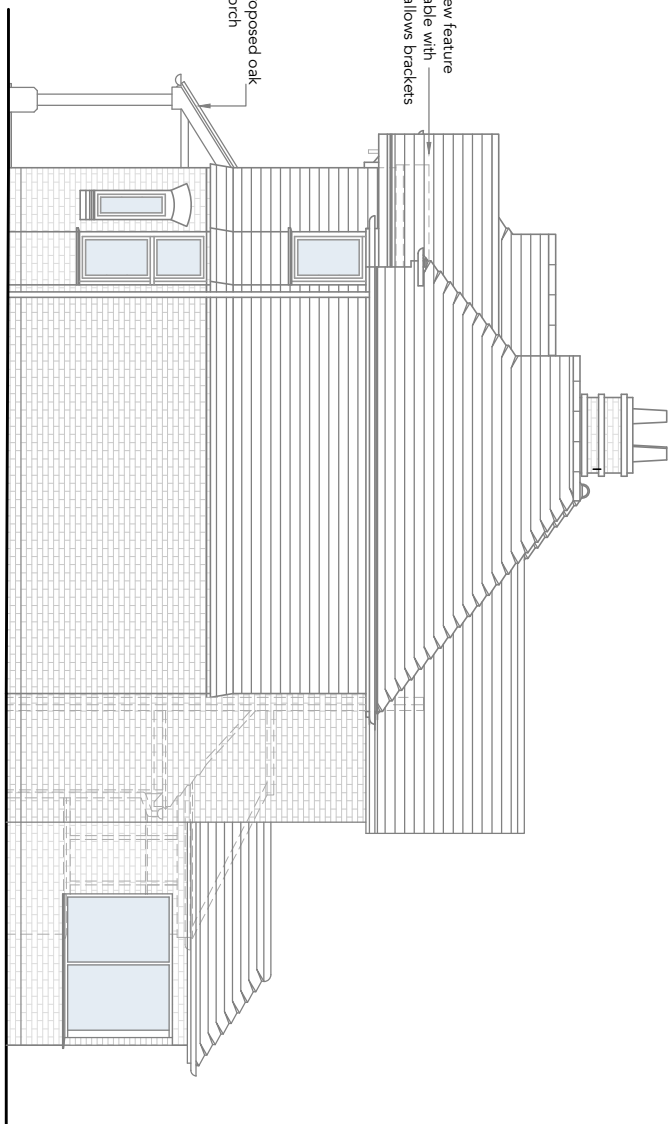

East Elevation (Side)

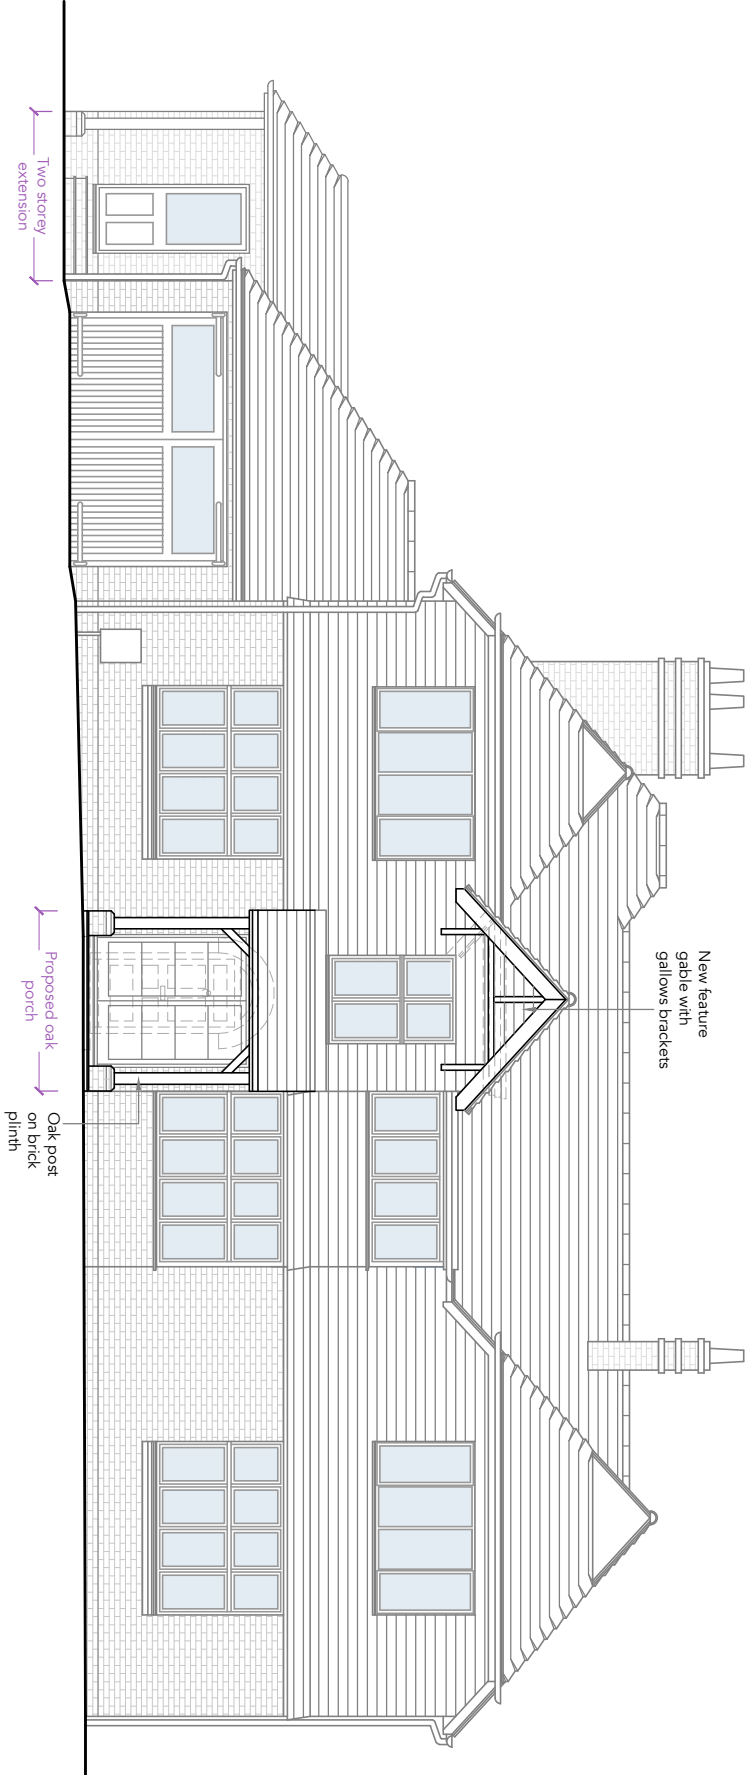

South Elevation (Front)

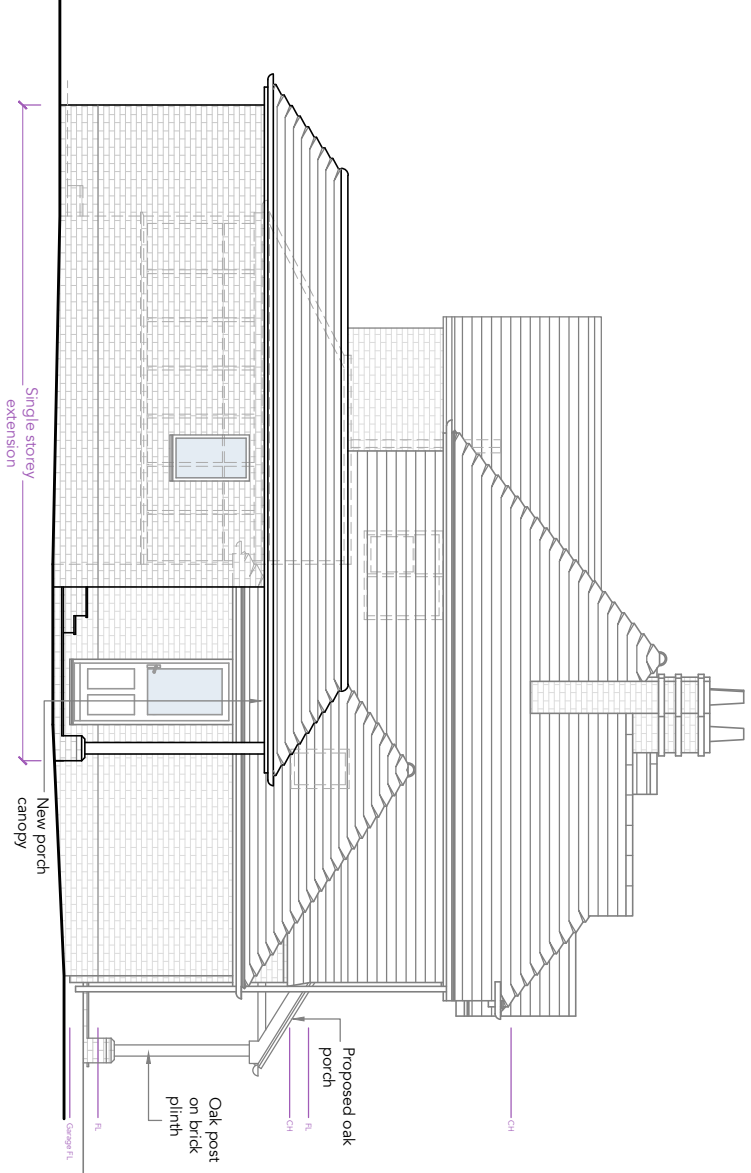

West Elevation (Side)

Elevations 1:100

