



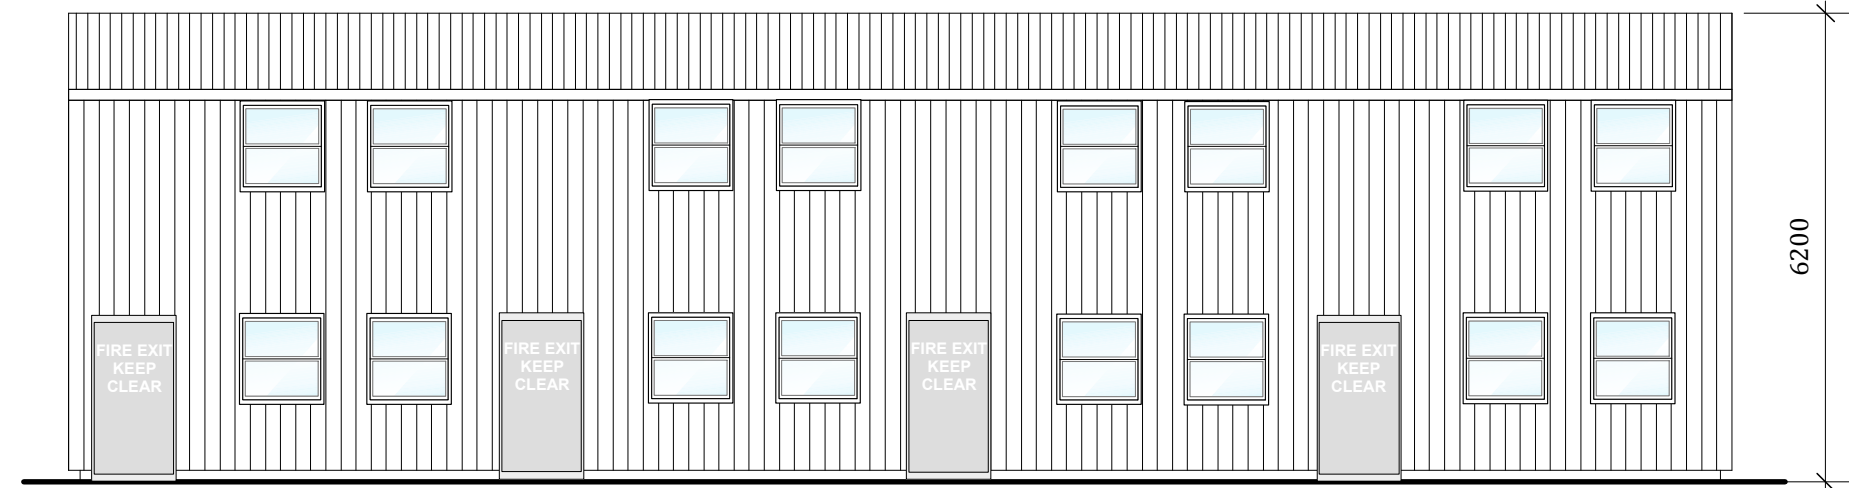


EAST ELEVATION




WEST ELEVATION

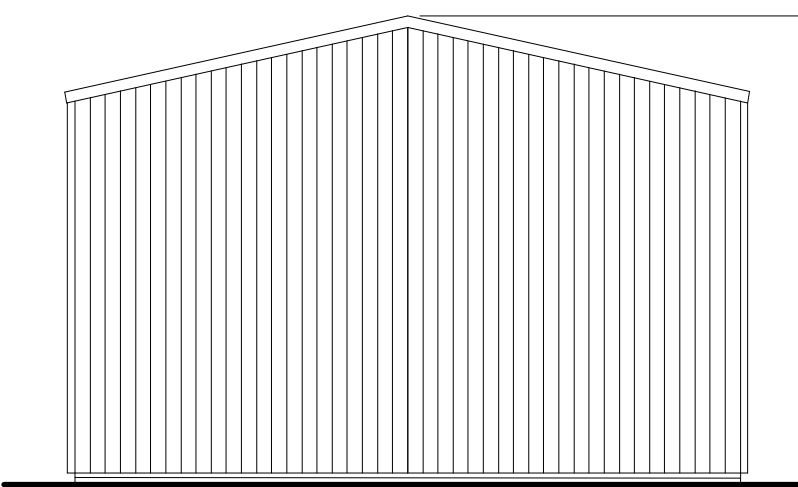

NORTH ELEVATION

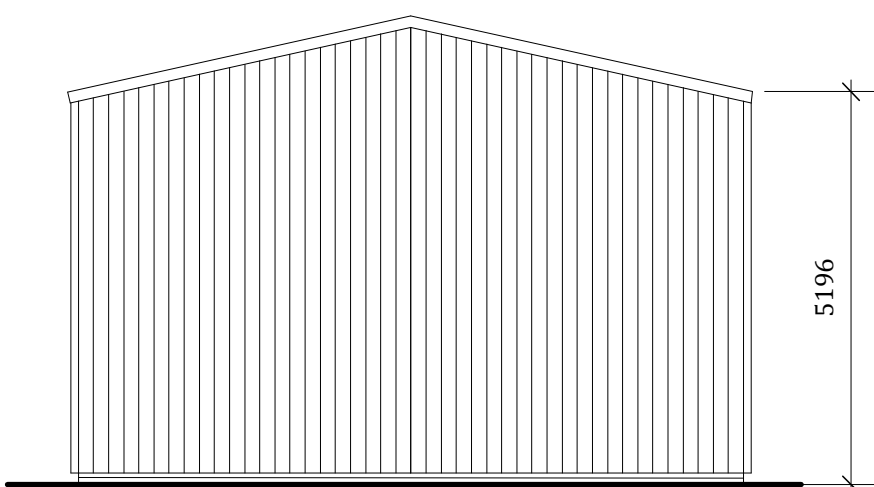

SOUTH ELEVATION

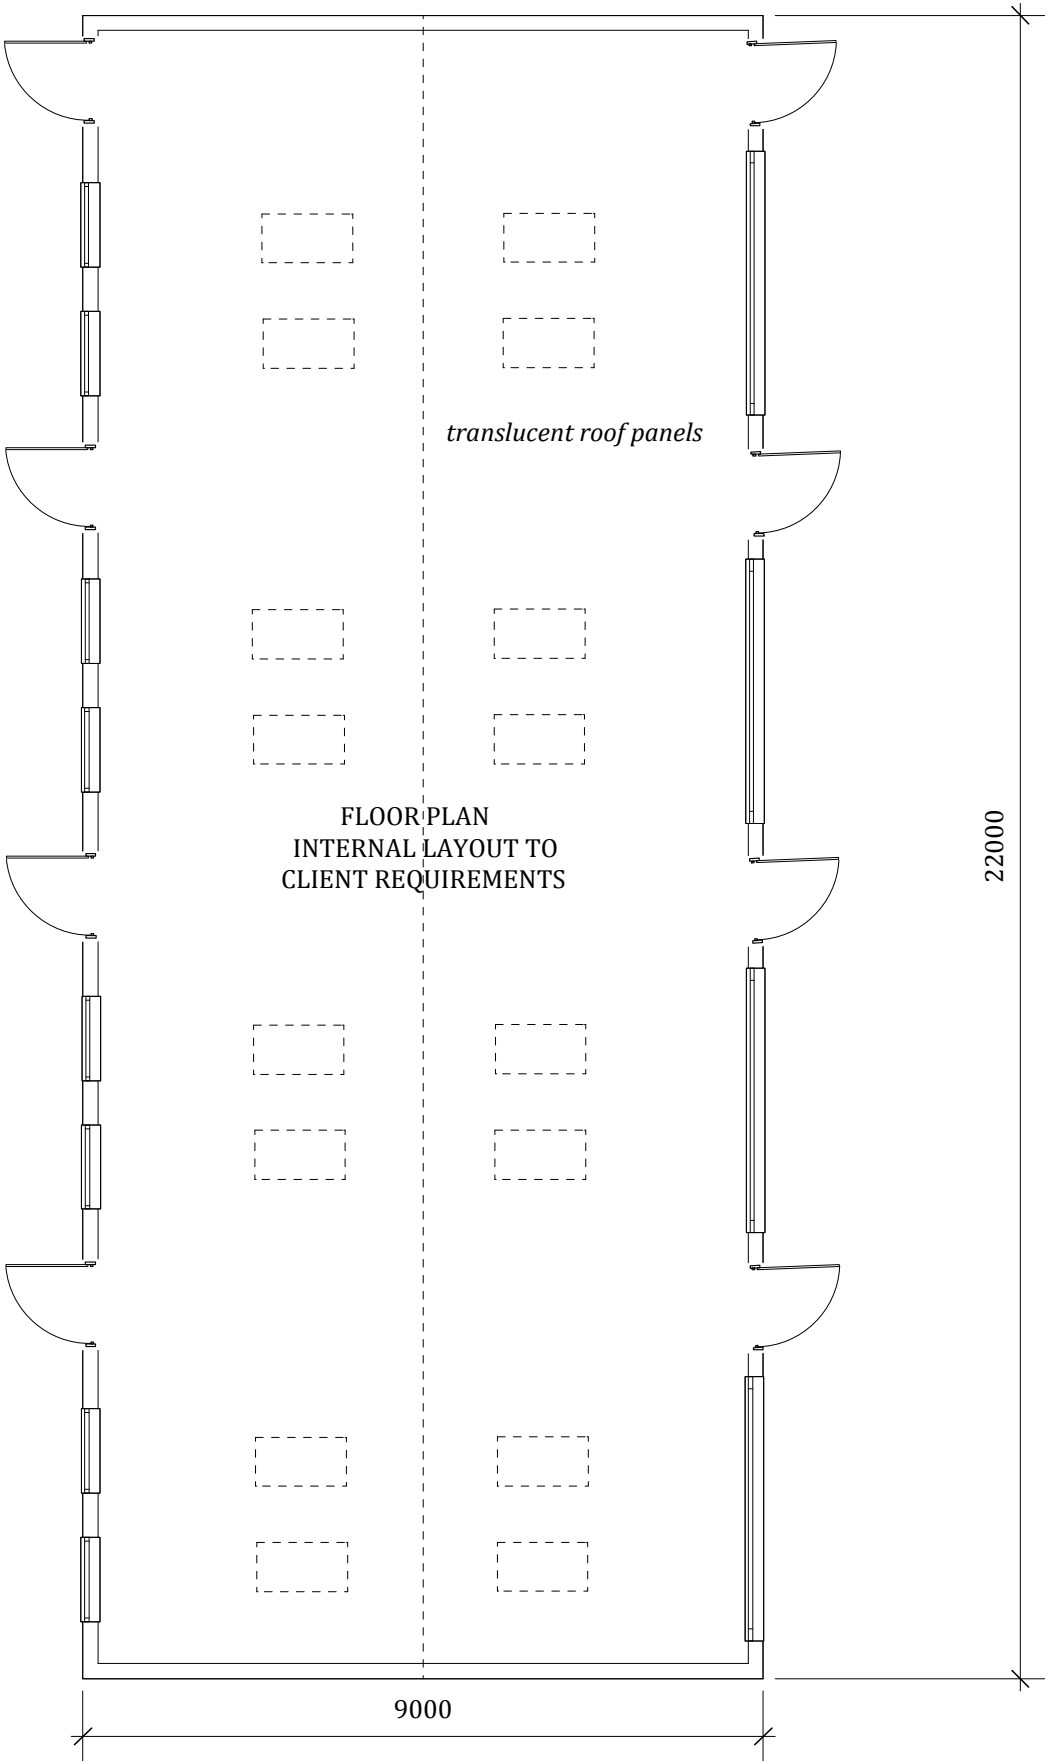

Amendment A - 11/02/2026 change in Drawing Title requested by LPA

The Drawings supporting this application have been produced to be handled and viewed electronically and are best viewed on screen to see fine detail that may not appear on printed versions depending on the type of printer used and the size of print etc, for which Brett Incorporated Ltd accepts no liability.

10cm = 250 Metres at scale 1:2500 10cm = 125 Metres at scale 1:1250		10cm = 50 Metres at scale 1:500 10cm = 25 Metres at scale 1:250		10cm = 10/20 Metres at scale 1:100/1:200 10cm = 5 Metres at scale 1:50			
BRETT INCORPORATED Planning and Development Services LIMITED		18 Seal Road, Selsey, Chichester, West Sussex, PO20 0HW TEL: 01403 258800 MOBILE: 07710 624420 E-MAIL: office@brettinc.co.uk MANAGING DIRECTOR SIMON BRETT M.R.T.P.I. REGD OFFICE: 18 SEAL ROAD, SELSEY, CHICHESTER, WEST SUSSEX, PO20 0HW REGD IN THE UK No: 4869163 VAT REG No: 823 5236 44 www.brettinc.co.uk		Client: Mr. Laxley Pennant		Drg No: 1891.3/03 Date: February 2026	
		Project: Development at Marthas Barn, Wheatsheaf Road, Henfield		Scales: 1:100 Original Plan Size A3 Drawn: Gonzo			
		Drawing: Floor Plan and Elevations of Building C		This drawing is the copyright of Brett Incorporated Limited. The contractor should check all dimensions on site. No dimensions are to be scaled from this drawing. It is the contractor's responsibility to ensure that all works are in compliance with the current statutory requirements. Unless otherwise stated, this drawing has been prepared for the purposes applied for.		Any Ordnance Survey plan on this document has been reproduced from the Ordnance Survey map with the permission of the Controller of Her Majesty's Stationary Office. Crown copyright of Brett Incorporated Limited, 18 Seal Road, Selsey, Chichester, West Sussex PO20 0HW Licence No: L1G0793	