




Existing

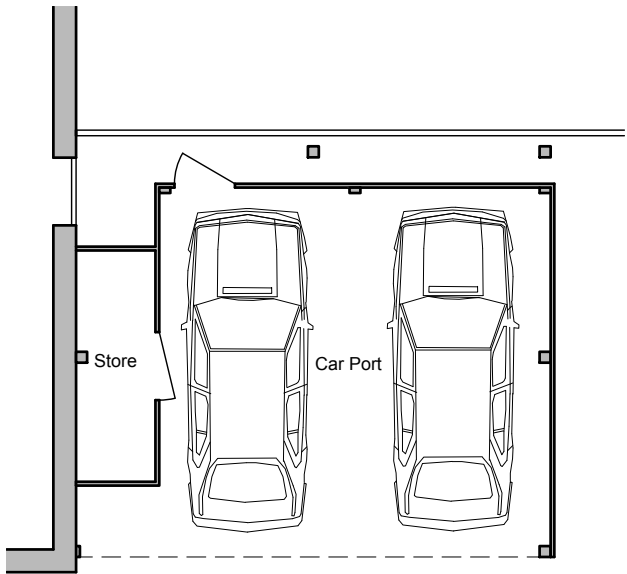


FLOOR PLAN
1:100 @ A3

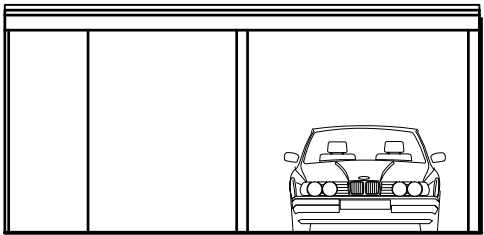


EAST ELEV
1:100 @ A3

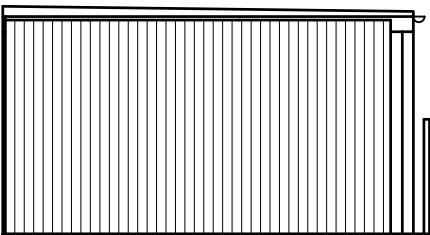


NORTH ELEV
1:100 @ A3

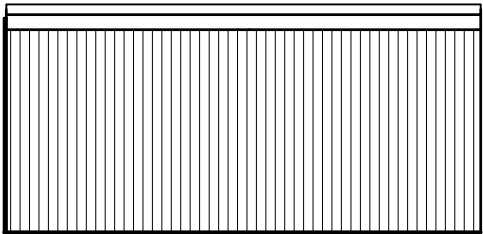


WEST ELEV
1:100 @ A3

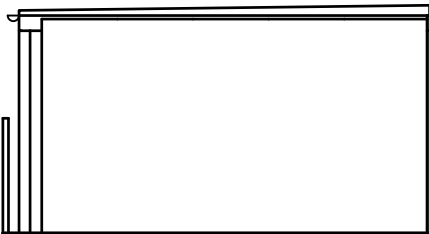


SOUTH ELEV
1:100 @ A3

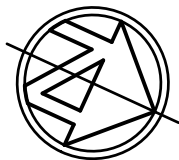


Proposed

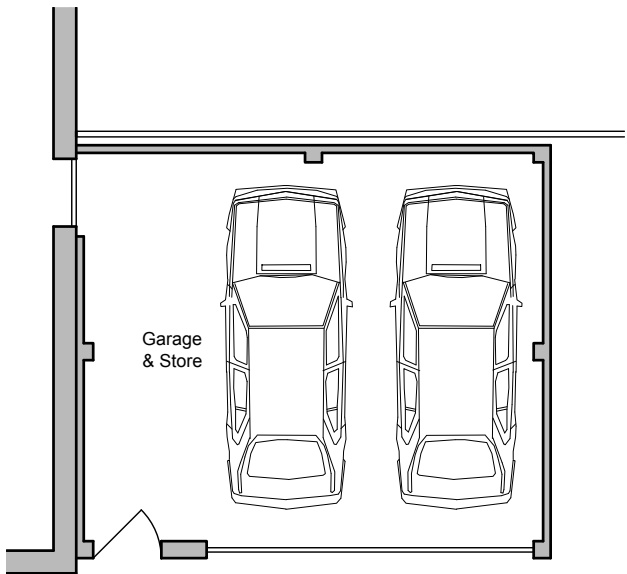


FLOOR PLAN
1:100 @ A3

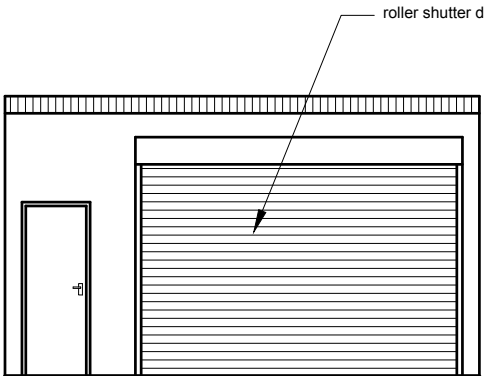

EAST ELEV
1:100 @ A3

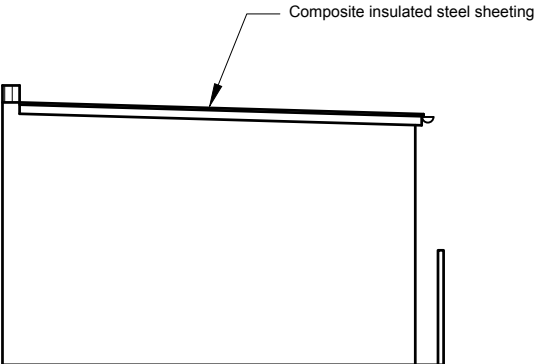

NORTH ELEV
1:100 @ A3

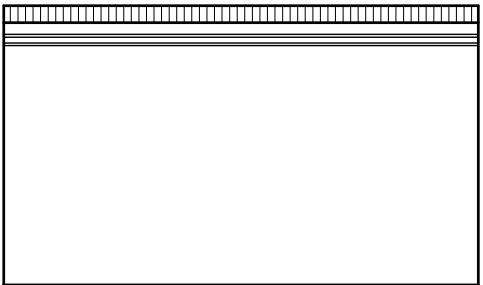

WEST ELEV
1:100 @ A3



SOUTH ELEV
1:100 @ A3

© nat-design, all rights reserved. Use figured dimensions only. All dimensions are to be checked on site before any work is carried out. Please contact the Architect immediately regarding any discrepancies discovered on site.

Rev.	Notes	Date
 M: 07599199759 E: info@nat-design.co.uk www.nat-design.co.uk		
Project		
Nightingale House, 10 Nightingale Rd, Horsham RH12 2NW		
Drawing		
Existing & Proposed Floor Plans & Elevations		
Drawn By NSE		Scale as shown
Date April 2026		Revision
Drawing No. 2032 -DPA - 03		