


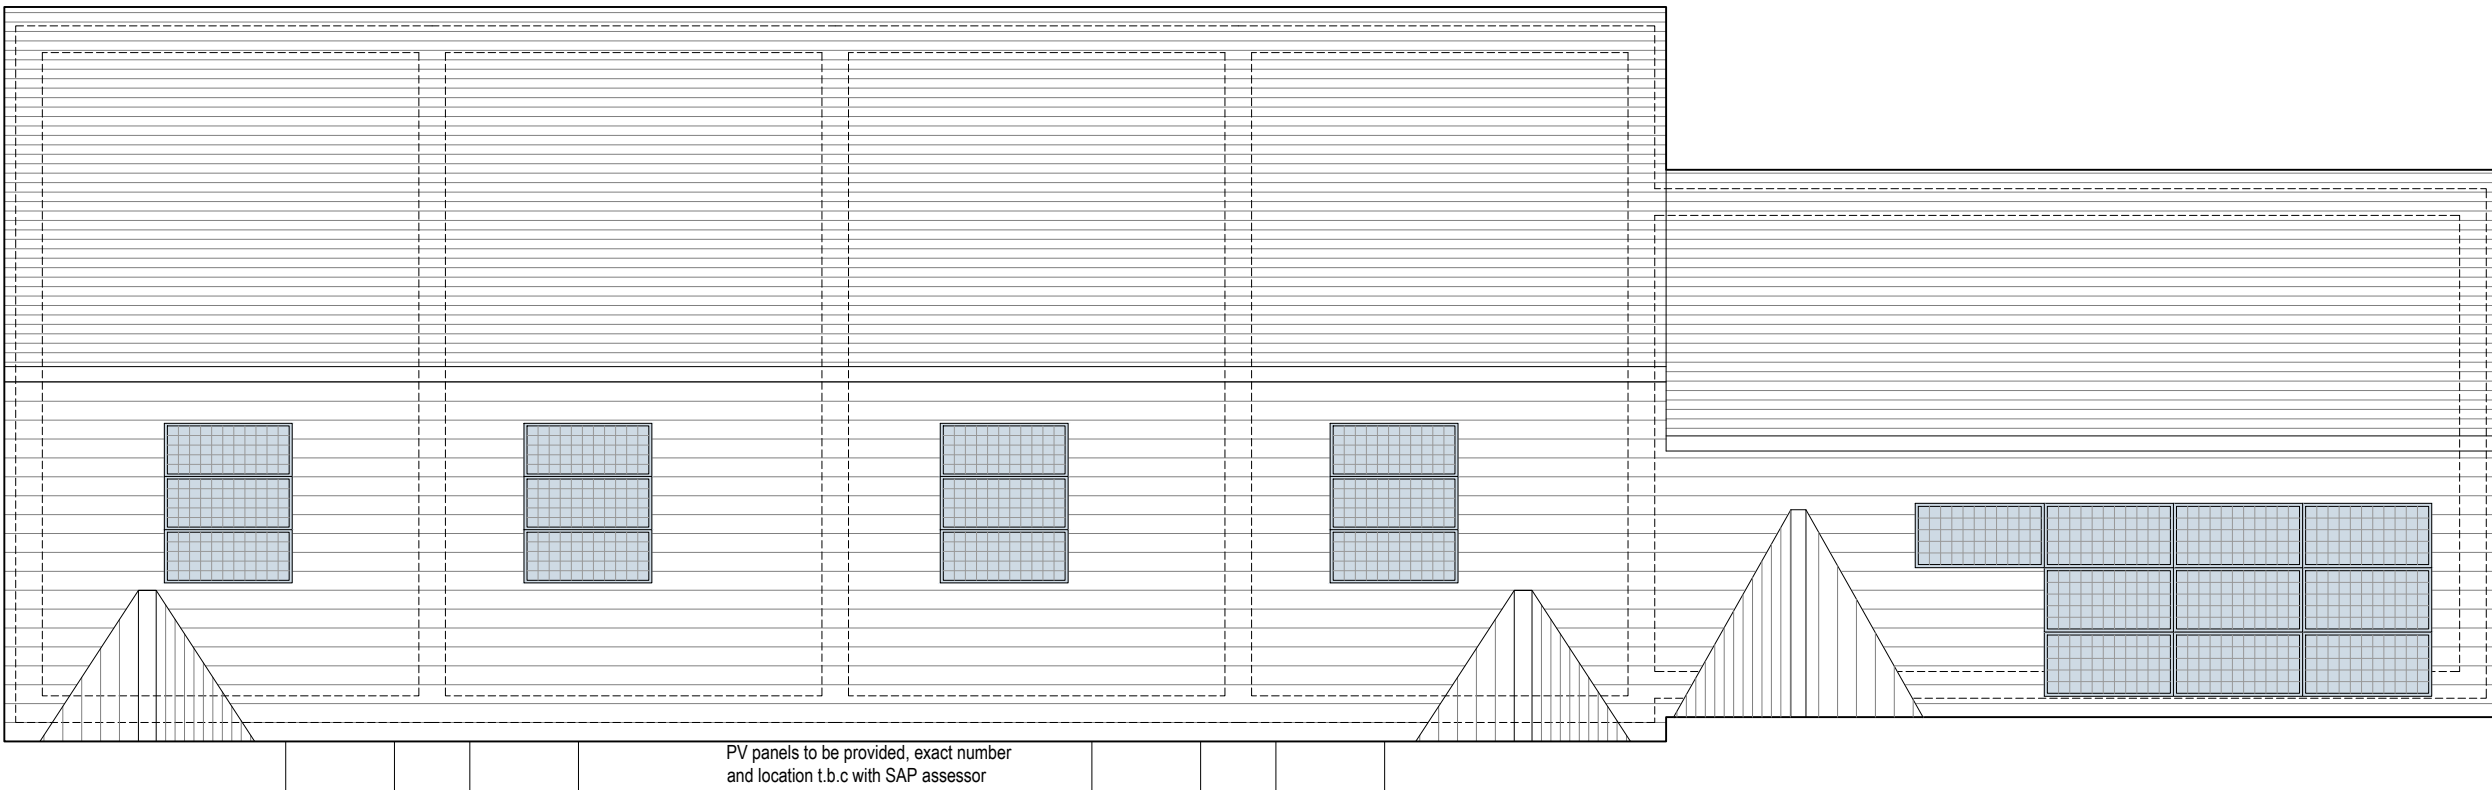


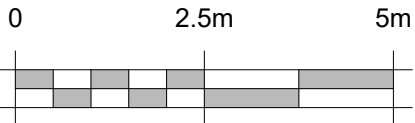

Roof Plan

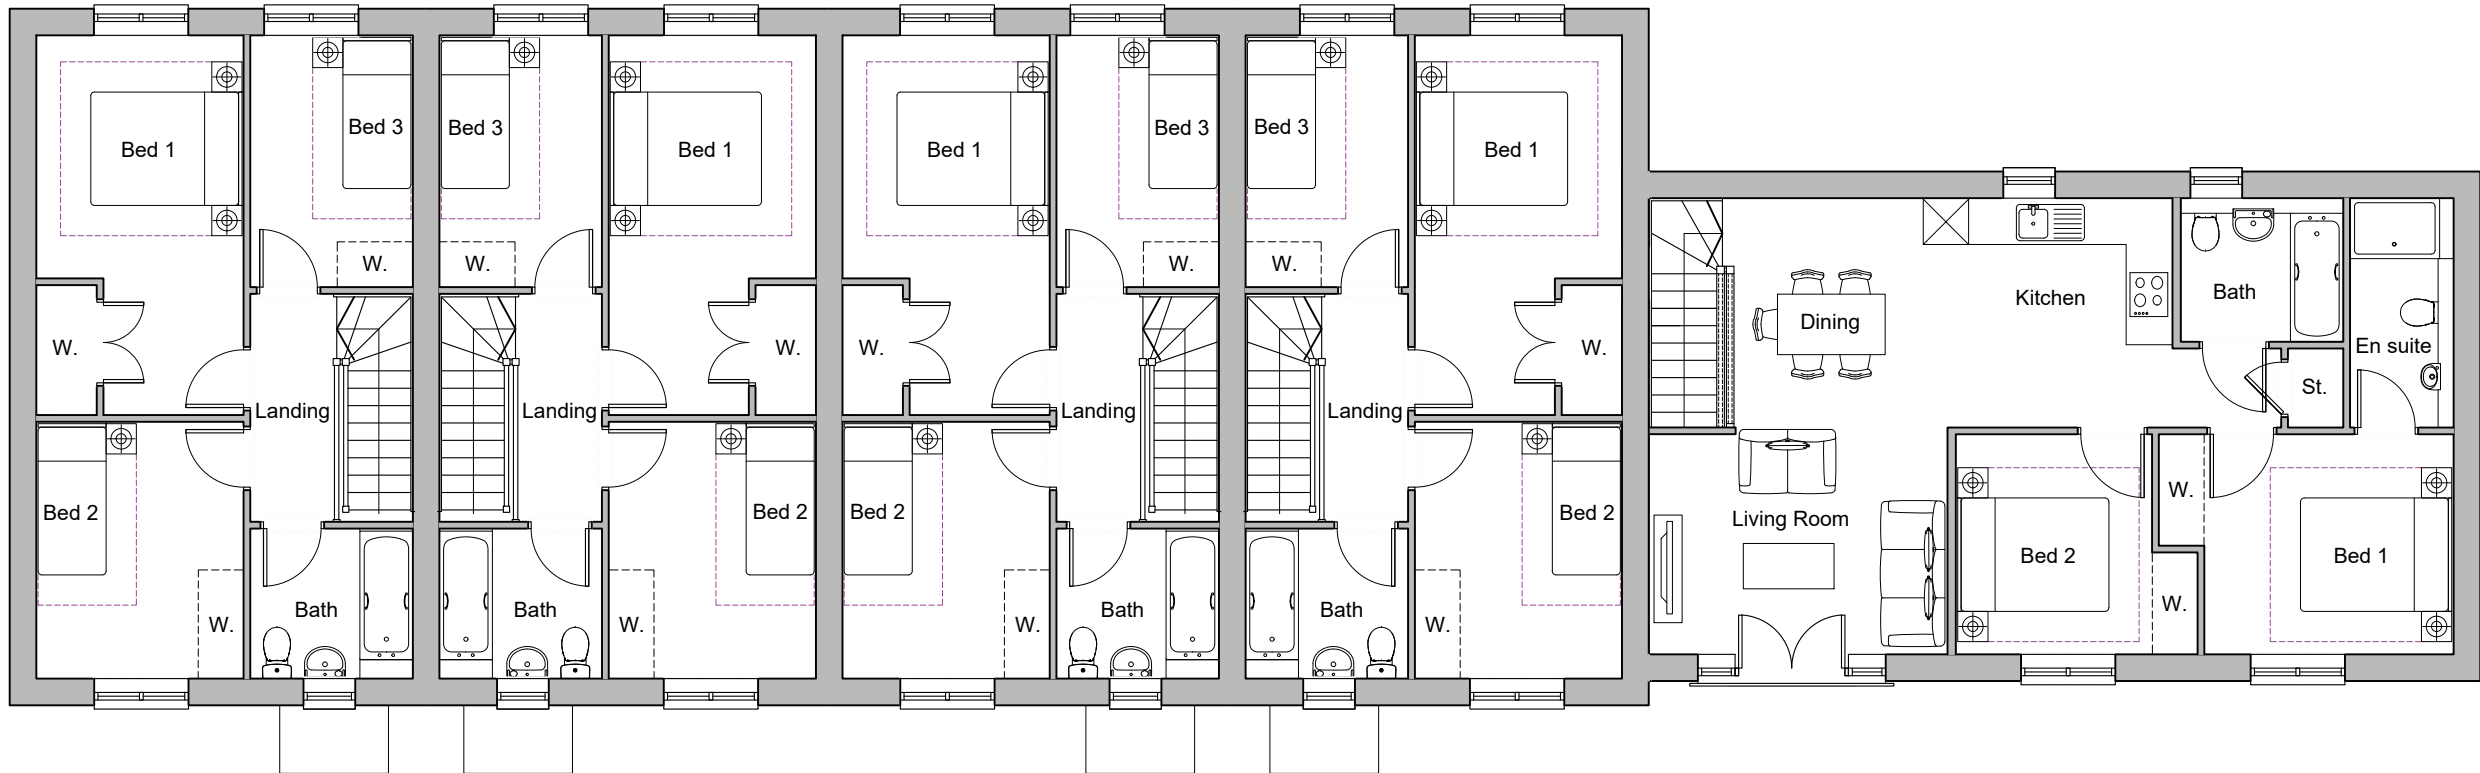

First Floor Plan

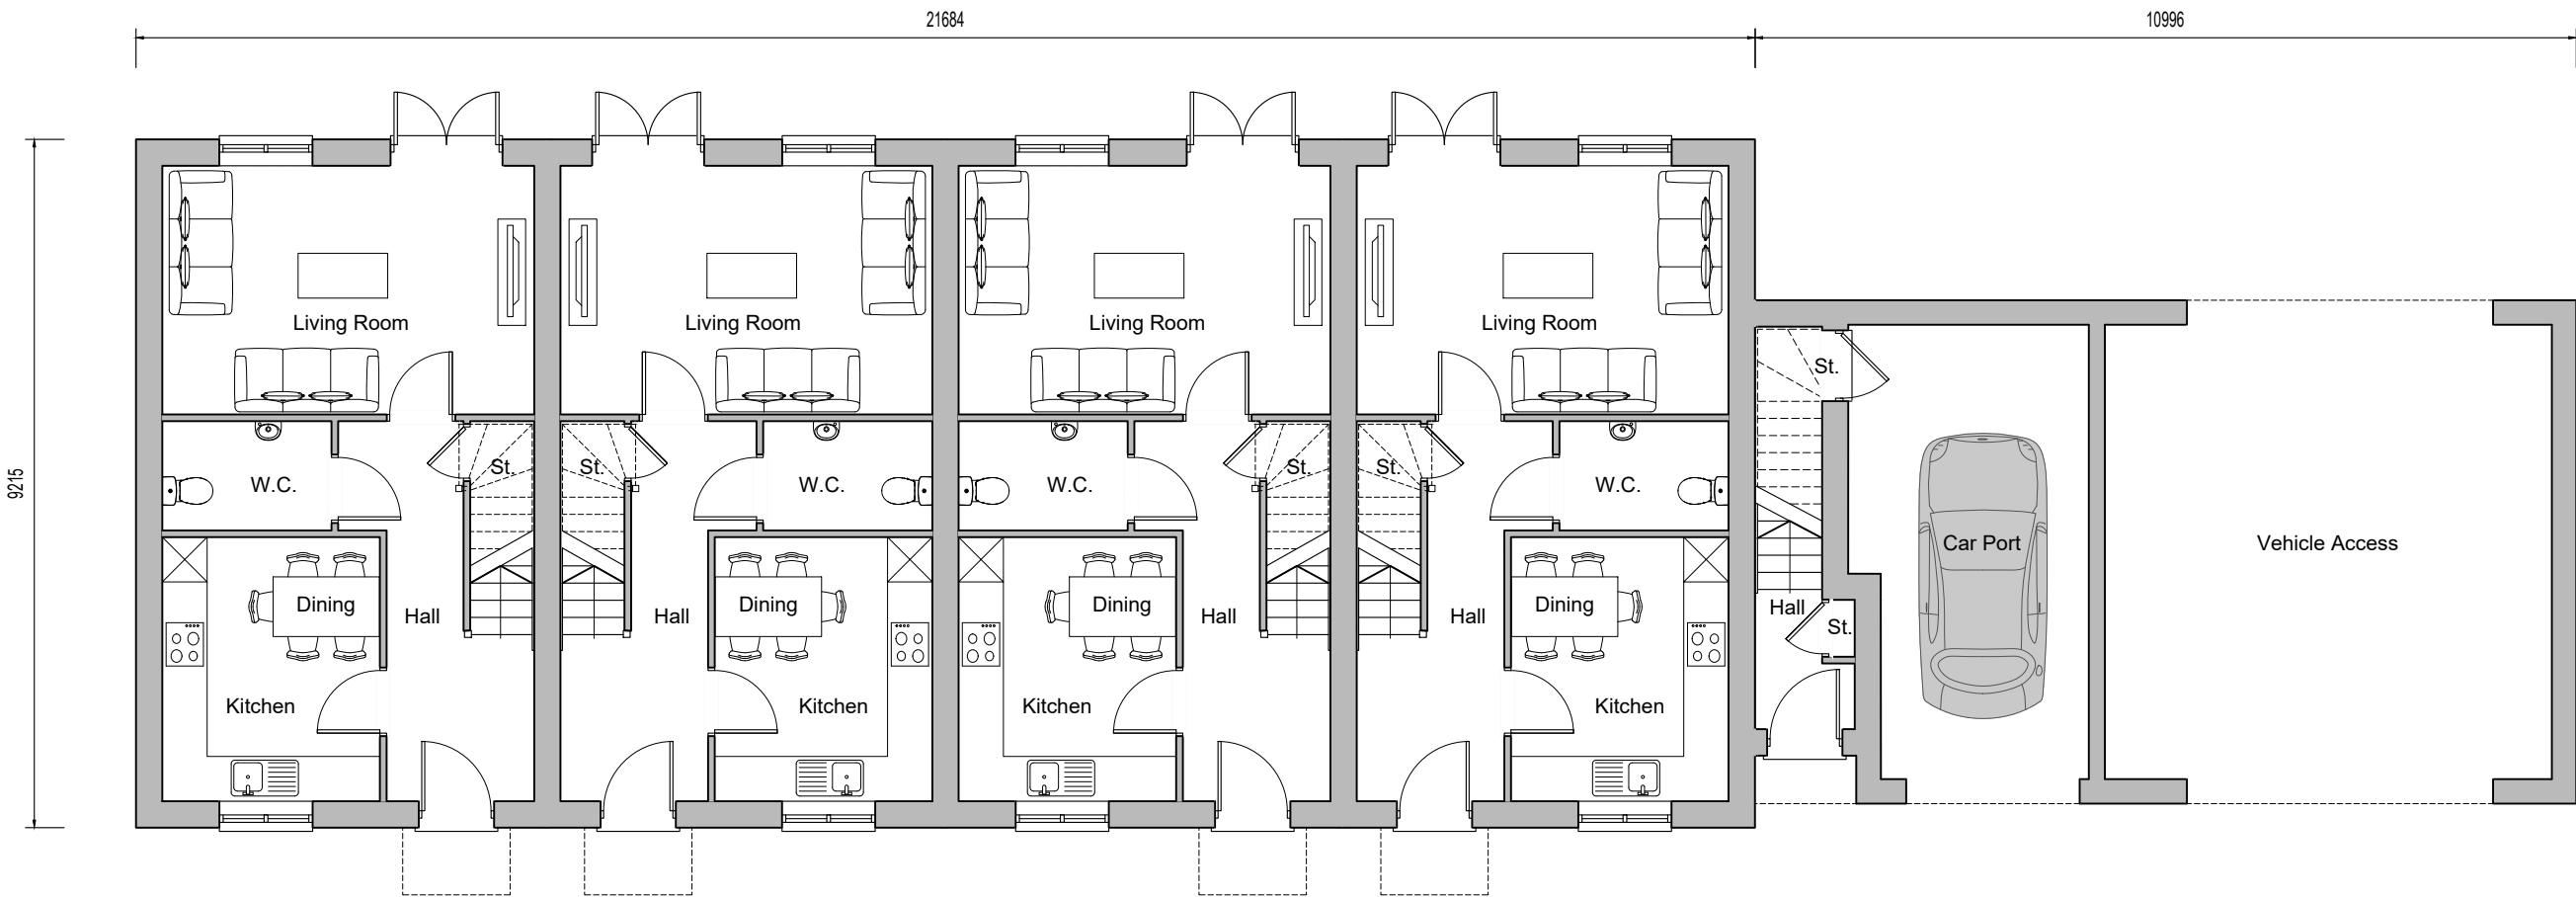

Ground Floor Plan
Plots 236-240

REV.	DATE	REVISIONS:	BY	REV.	DATE	REVISIONS:	BY	STATUS:	CLIENT:	PROJECT:	DRAWING:	
A	01/06/23	Revised to latest Client's Housetypes.	rlg						Crest Nicholson	Kilwood Vale Phases 3D, 3E, 3F and 3G	3AR and FOGA Plots 236-240 Proposed Plans	
B	01/07/23	Roof gables added, PV panels added	BH						SCALE: 1:100 (A1 ORIGINAL)			
C	12/01/26	Signposts and gablet added to F&G							DRAWN: jg DATE: Apr23	21173	P158	C

© COPYRIGHT EXISTS ON THE DESIGNS AND INFORMATION SHOWN ON THIS DRAWING. This drawing may be scaled or cross referenced to the scale bar for planning application purposes only. Do not scale for any other purpose, use figured dimensions only. Subject to site survey and all necessary consents. All dimensions to be checked by user and any discrepancies, errors or omissions to be reported to the Architect before work commences. This drawing is to be read in conjunction with all other relevant materials.

OS Licence No. 100007327

Planning

architecture planning masterplanning

Broadmeade House, Farnham Business Park,
Weydon Lane, Farnham, Surrey GU9 8QT.
info@osparchitecture.com www.osparchitecture.com
Tel: 01252 267878