



Front Elevation
Plots 241-245



Side Elevation

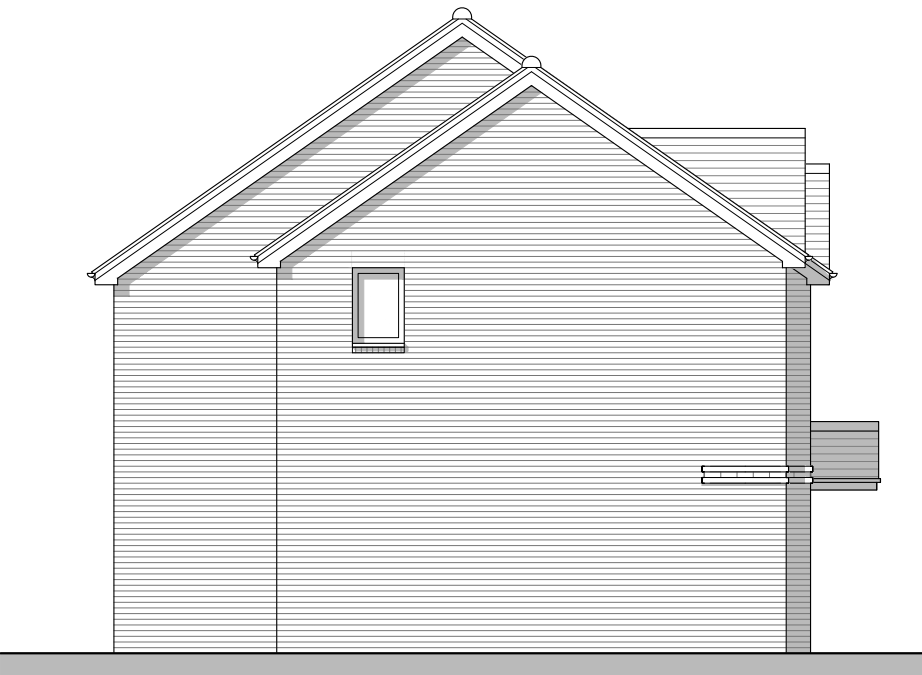

Rear Elevation

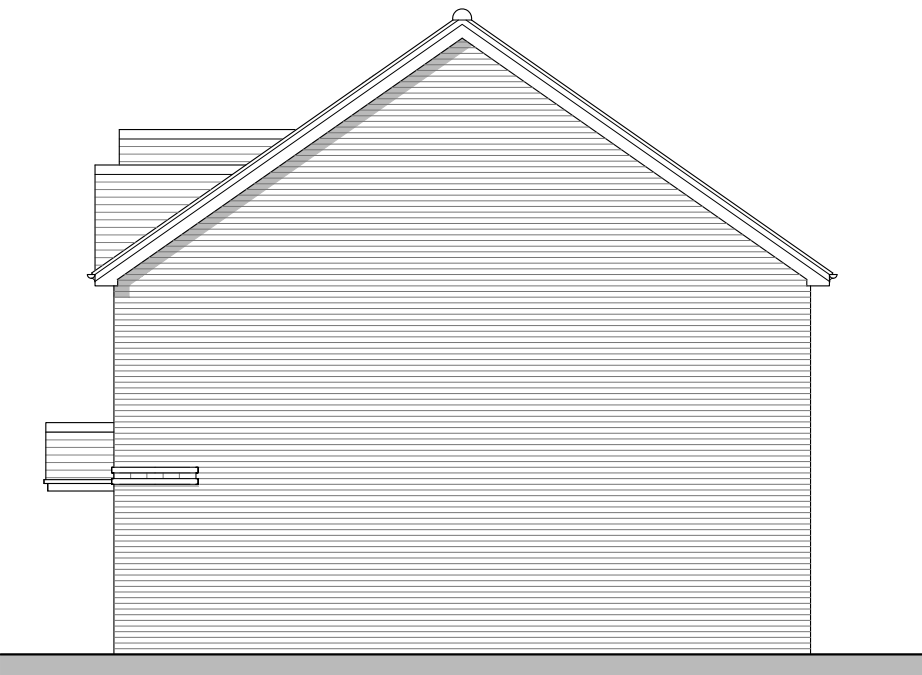

Side Elevation

REV.	DATE	REVISIONS:	BY	REV.	DATE	REVISIONS:	BY	REV.	DATE	REVISIONS:	BY	STATUS:	Planning				CLIENT: Crest Nicholson		PROJECT: Kilnwood Vale Phases 3D, 3E, 3F and 3G		 architecture planning masterplanning Broadmeade House, Farnham Business Park, Weydon Lane, Farnham, Surrey GU9 8QT. info@osparchitecture.com www.osparchitecture.com Tel: 01252 267878
A	01/06/23	Revised to latest Client's House types.	rig														SCALE: 1:100 (A1 ORIGINAL)		DRAWING: 3AR and FOGA Plots 241-245 Proposed Elevations		
B	01/07/23	Roof gables added, PV panels added	BH														DRAWN: jg		P161		
C	12/01/26	Signposts and gable added to F&G	BH														DATE: Apr23		C		

© COPYRIGHT EXISTS ON THE DESIGNS AND INFORMATION SHOWN ON THIS DRAWING. This drawing may be scaled or cross referenced to the scale bar for planning application purposes only. Do not scale for any other purpose, use figured dimensions only. Subject to site survey and all necessary consents. All dimensions to be checked by user and any discrepancies, errors or omissions to be reported to the Architect before work commences. This drawing is to be read in conjunction with all other relevant materials.

OS Licence No. 100007327