


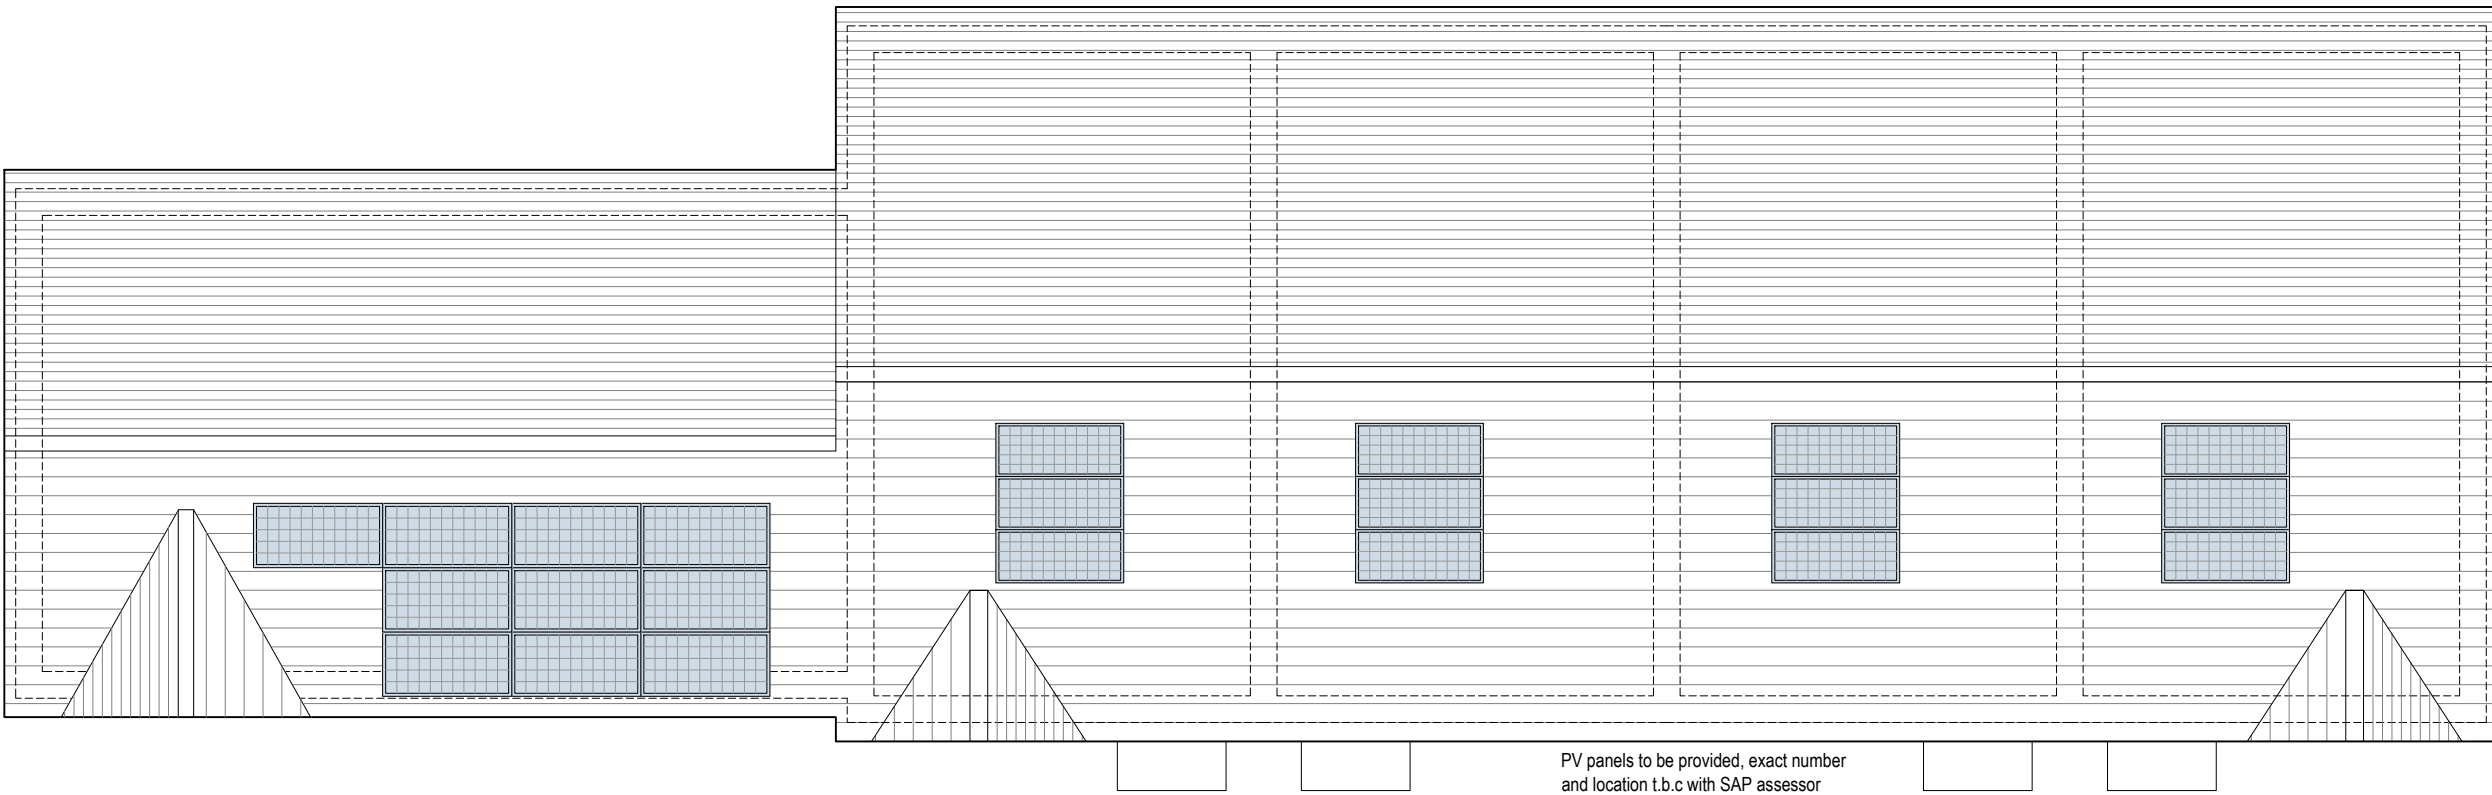


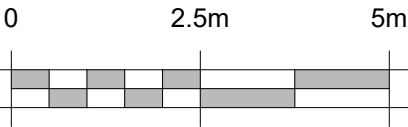

Roof Plan

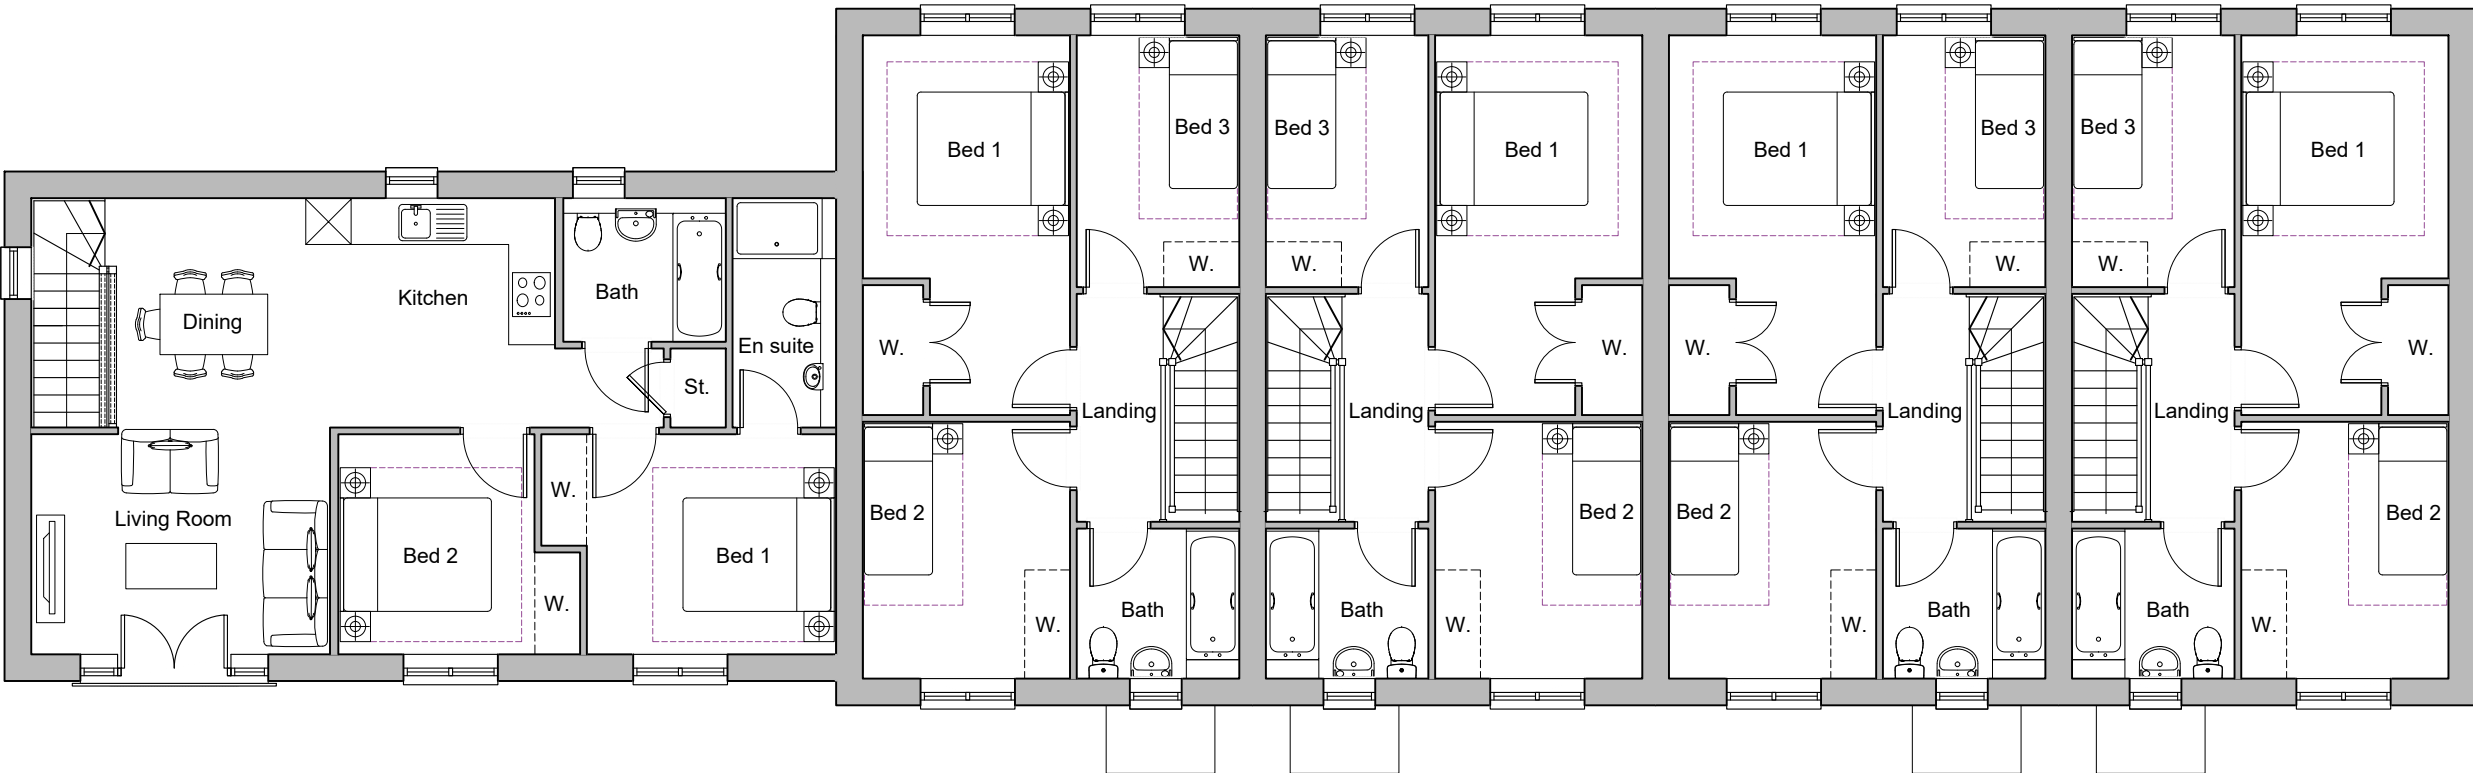

First Floor Plan

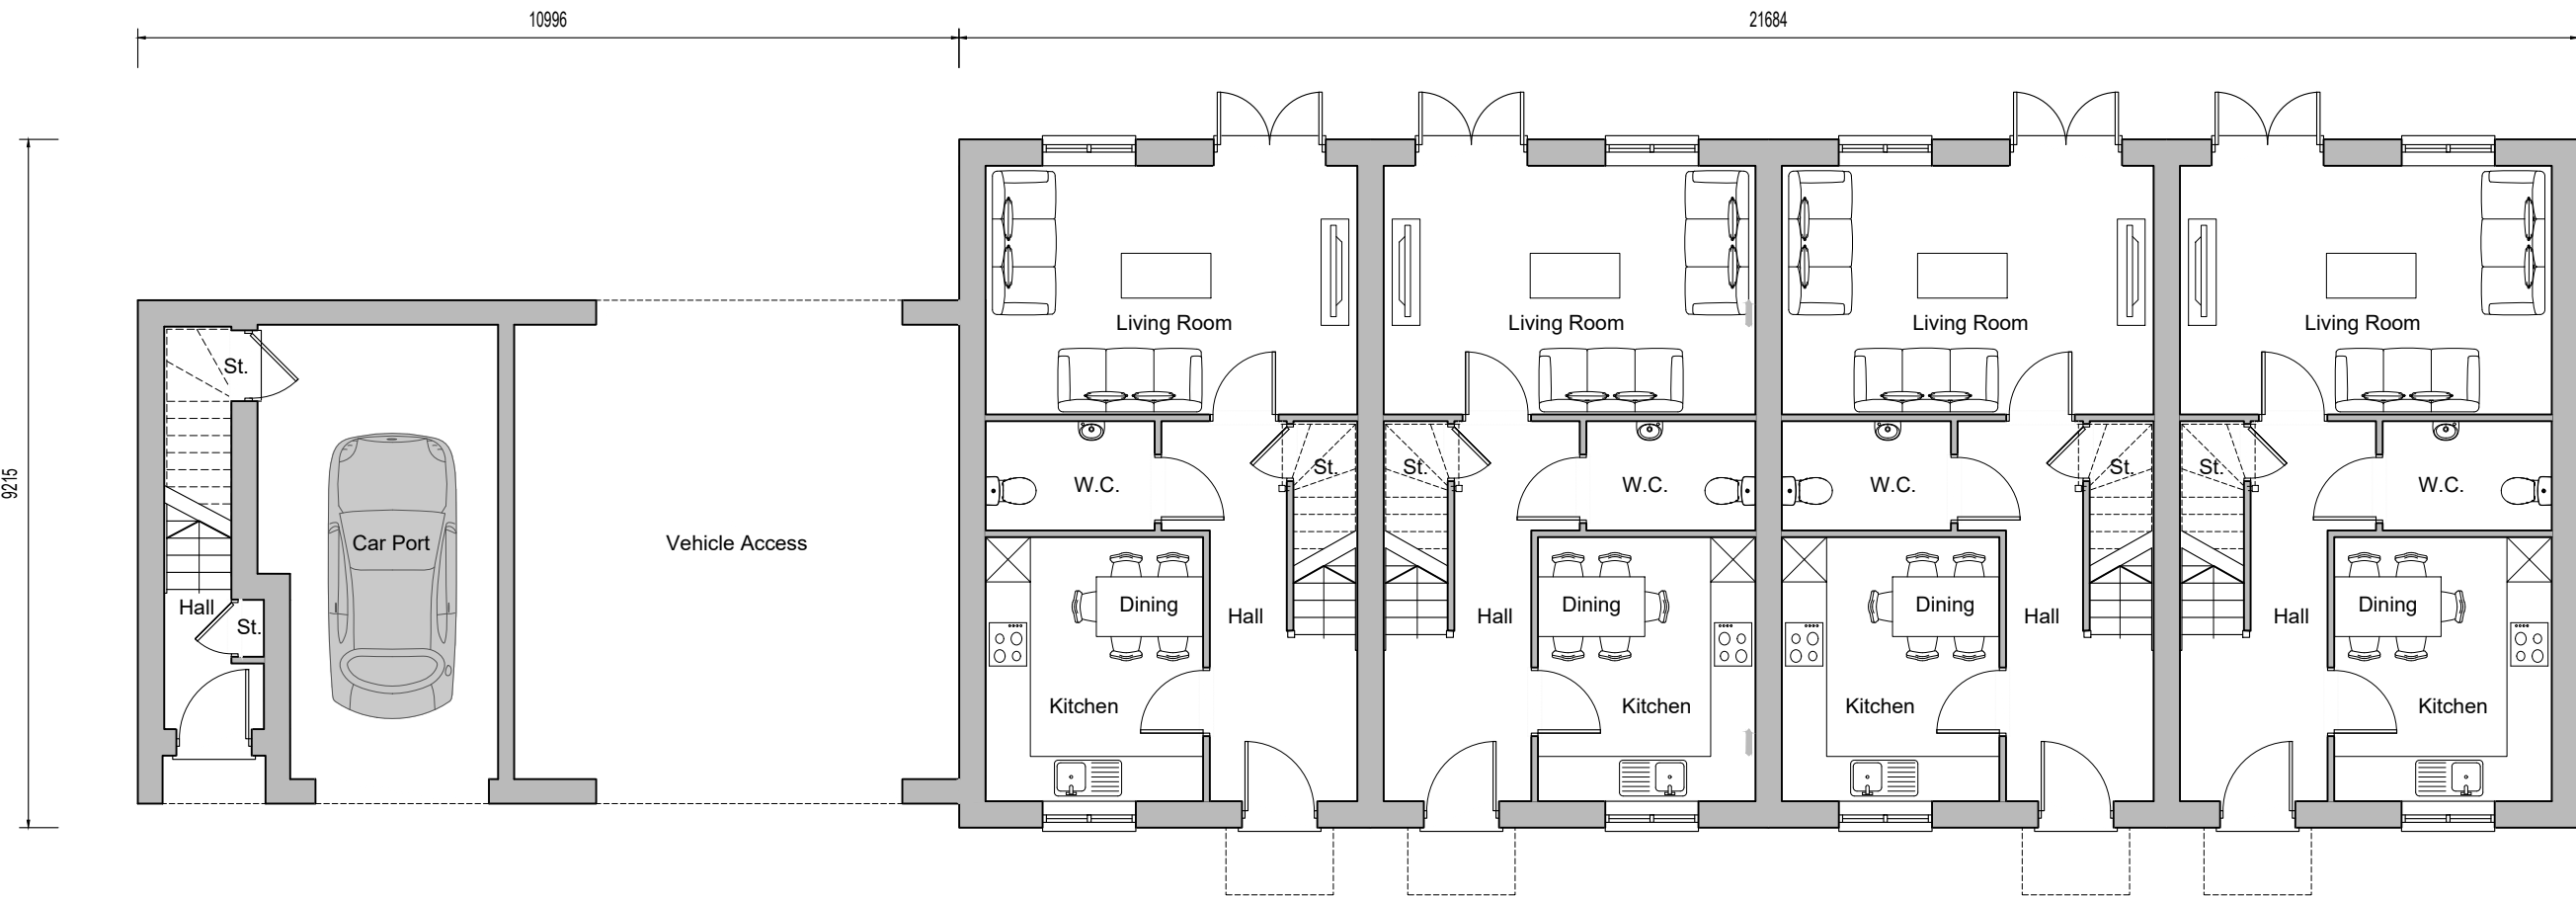

Ground Floor Plan
Plots 241-245

REV	DATE	REVISIONS:	BY	REV.	DATE	REVISIONS:	BY	STATUS:	CLIENT:	PROJECT:	DRAWING:	
A	01/05/23	Revised to latest Client's Housetypes.	gig						Crest Nicholson	Kilnwood Vale	3AR and FOGA	
B	01/07/23	Roof gables added, PV panels added	BH						1:100 (A1 ORIGINAL)	Phases 3D, 3E, 3F and 3G	Plots 241-245	
C	12/01/26	Signatures and gable added to F&G									Proposed Plans	
									DRAWN: jg		P160	C
									DATE: Apr23	21173		

Planning

OSPARC

architectureplanningmasterplanning

Broadmeade House, Farnham Business Park,
Weydon Lane, Farnham, Surrey GU9 8QT.
info@osparchitecture.com www.osparchitecture.com
Tel: 01252 267878

OS Licence No: 100007327