


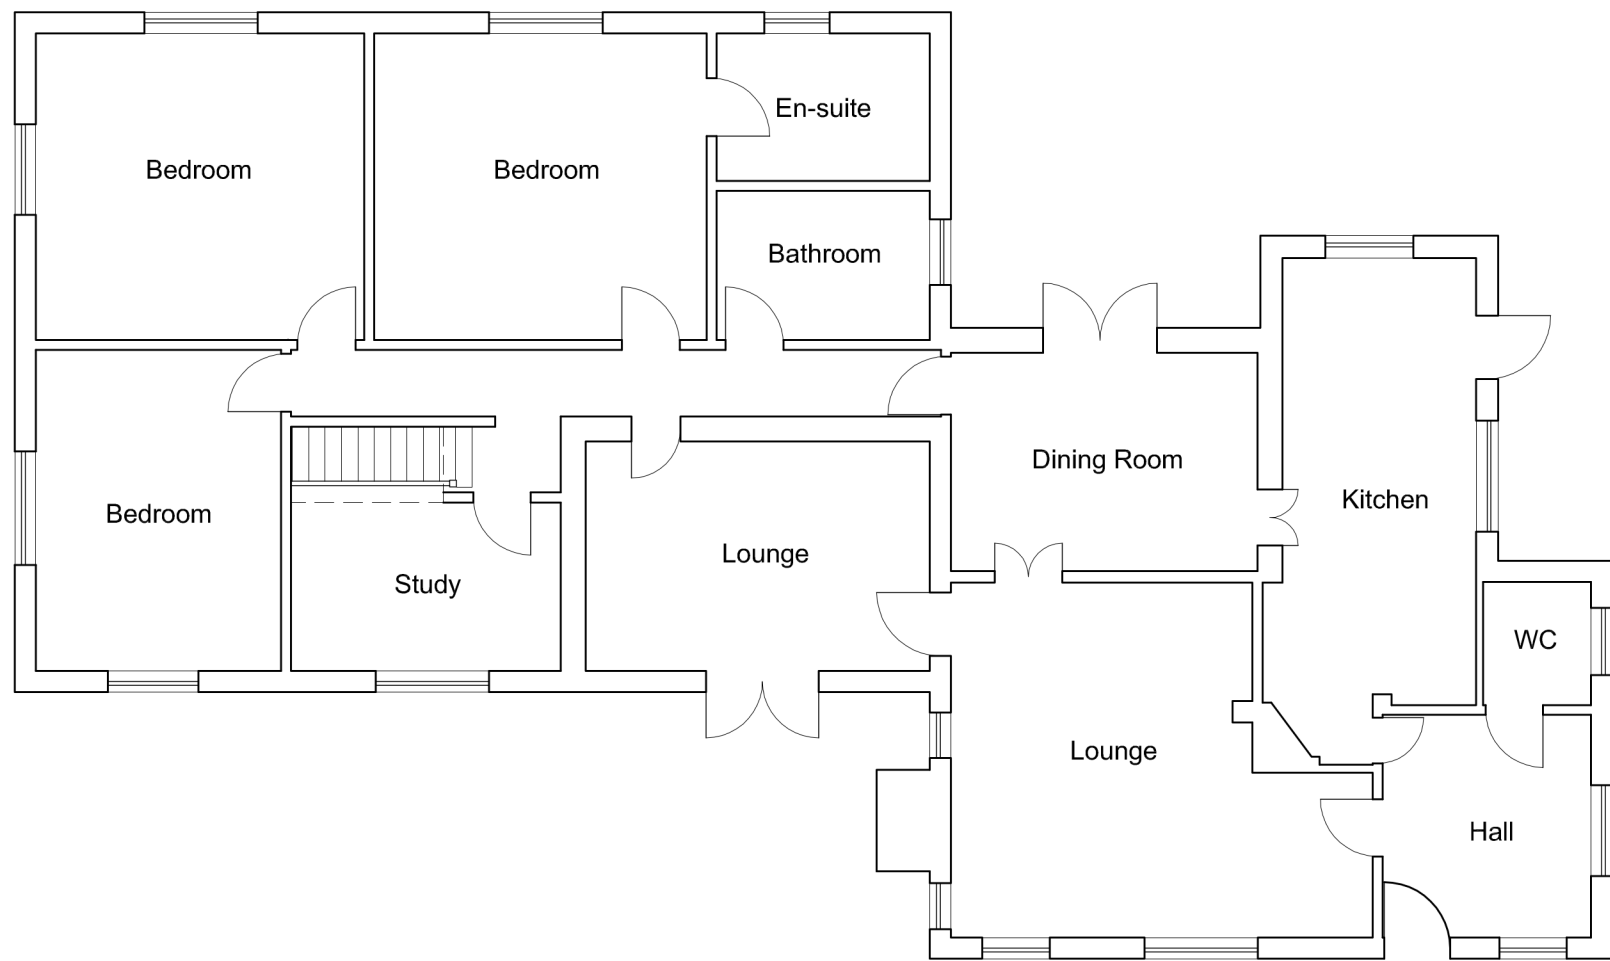


 


Existing Ground Floor Plan
Scale 1:100

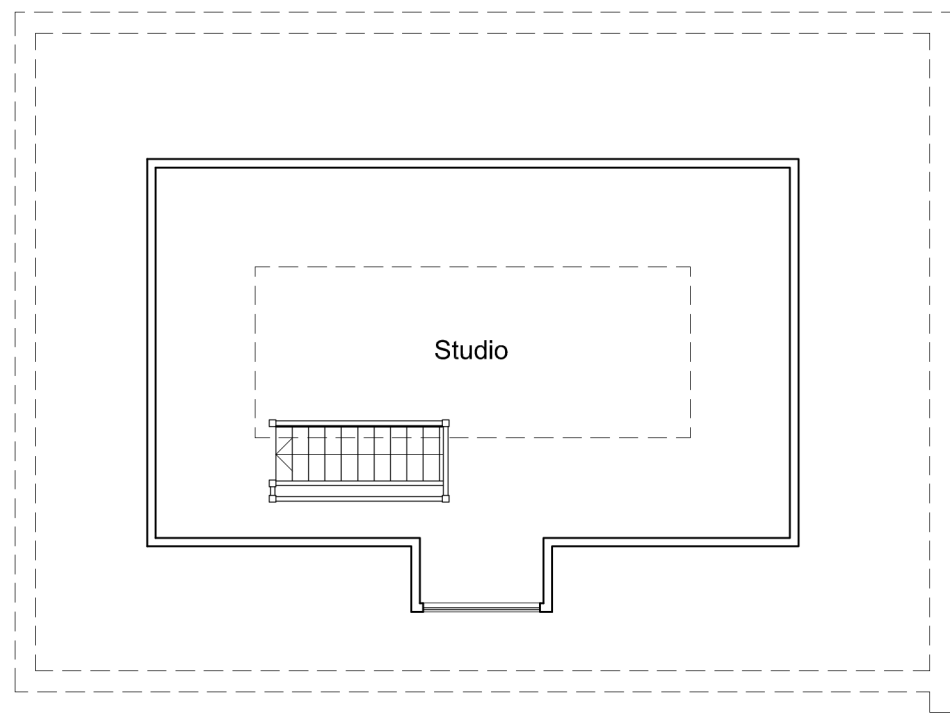

Existing First Floor Plan
Scale 1:100

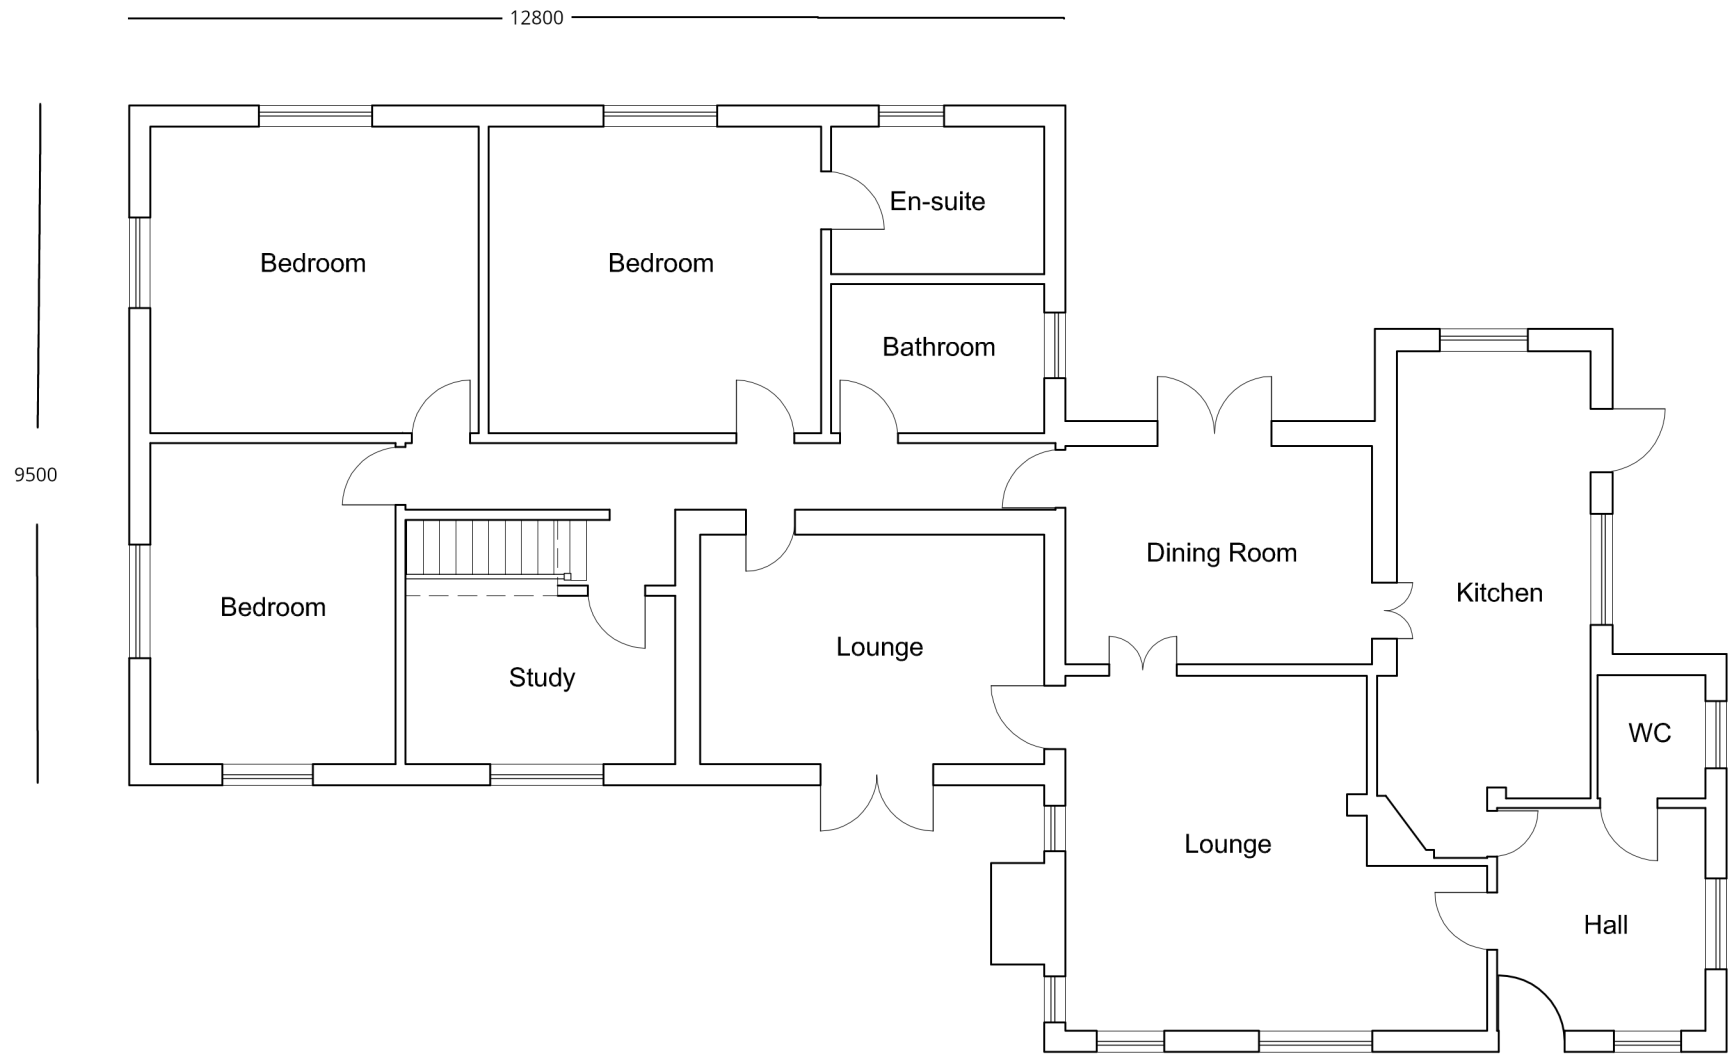

Proposed Ground Floor Plan (unchanged)
Scale 1:100

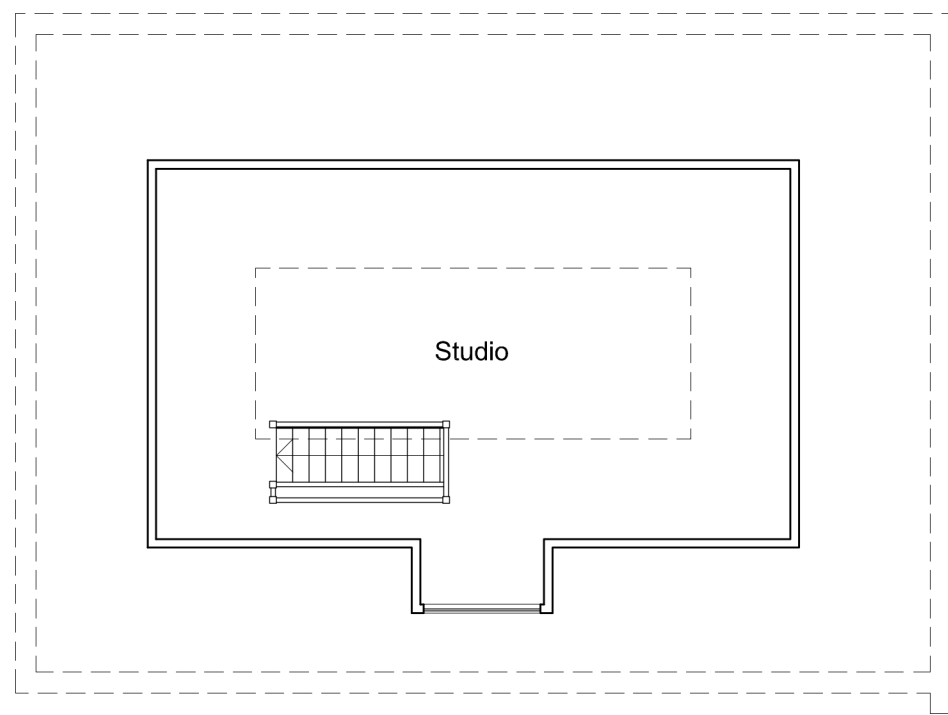

Proposed First Floor Plan (unchanged)
Scale 1:100

Client:
Mr Lapinskas

Project:
Proposed Change of Roof Covering:
Squirrels
Spinney Lane,
West Chiltington
West Sussex, RH20 2NX

Drawing title:
Floor plans showing identical layout

Scale:
1:100 @ A1

Date:
15 December 2025p