


NOTES

- DO NOT SCALE OFF THIS DRAWING EXCEPT FOR PLANNING PURPOSES
- CHECK ALL DIMENSIONS ON SITE BEFORE ANY WORK IS COMMENCED
- ALL GOODS MATERIALS AND WORKMANSHIP MUST CONFORM WITH CURRENT BUILDING REGULATIONS, BRITISH STANDARDS AND CODES OF PRACTICE
- COPYRIGHT OF THIS DRAWING IS RETAINED BY THE ARCHITECT AND IT MUST NOT BE REPRODUCED WITHOUT WRITTEN CONSENT

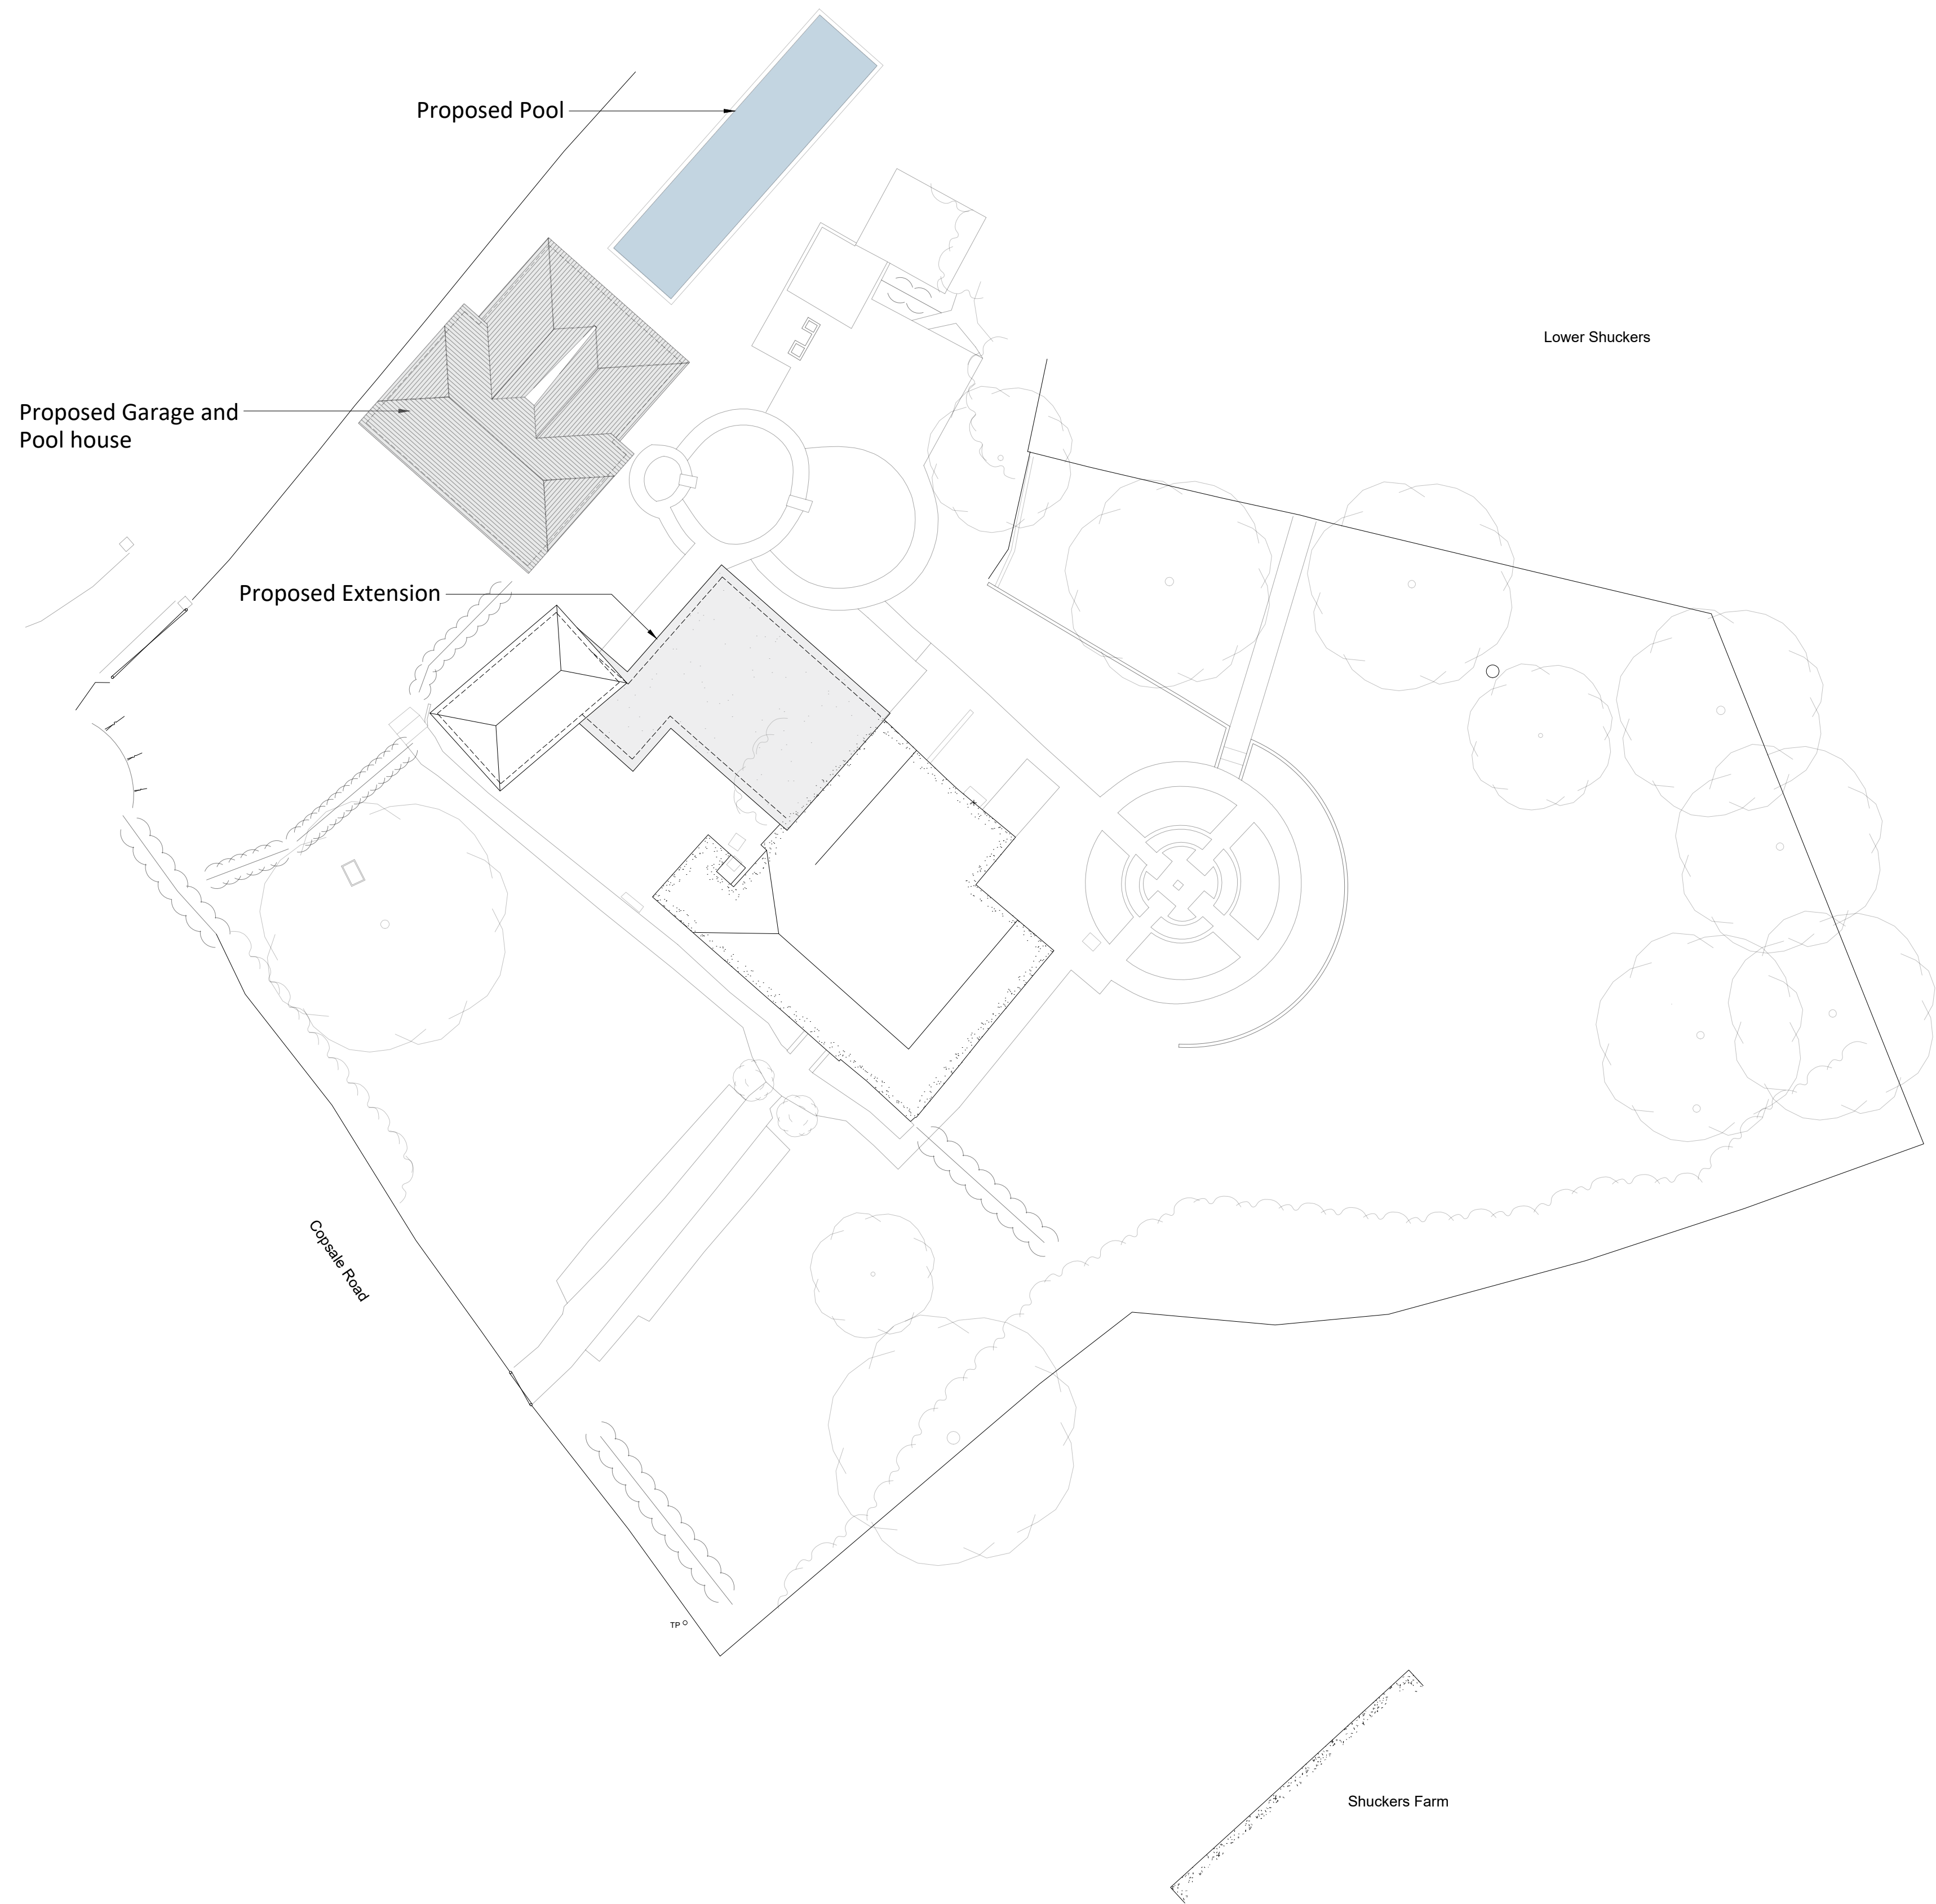

Proposed Site Plan @ 1:200

Scale Bar @ 1:200

A	APR '26	HG	Roof alterations to garage/pool house following PO and CO comments.
REV	DATE	BY	AMENDMENT

**folkes architects**

L 01903 868628
info@folkesarchitects.co.uk

The Old Forge
& Church Street
Storrington
West Sussex
RH20 4LA

CLIENT
John Corry

JOB TITLE
Shuckers Farmhouse
Copsale Road
Nuthurst
West Sussex
RH13 6QY

DRAWING TITLE
Proposed Site Plan

DRAWING STATUS
PLANNING
NOT FOR CONSTRUCTION USE UNLESS STATED AS 'CONSTRUCTION'

DATE JUN '25	SCALE Scaled @ A1	DRAWN BY HG CHECKED BY BH
JOB NO. 23080	DRAWING NO. 3.05	REVISION A