


FOR PLANNING  
PURPOSES ONLY

NOT FOR CONSTRUCTION

TO BE READ IN CONJUNCTION WITH  
STRUCTURAL ENGINEER'S DRAWINGS, DETAILS  
AND SPECIFICATIONS

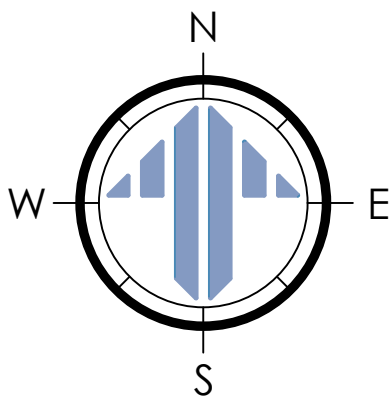

- RED HATCH DENOTES LINE OF NEW GARAGE AND SPACE,  
SEE GENERAL ARRANGEMENT AND ELEVATIONS FOR  
FURTHER INFORMATION

- DASHED LINE DENOTES LINE OF EXISTING GARAGE TO BE  
DEMOLISHED, SEE DAS FOR FURTHER INFORMATION

- RED HATCH DENOTES LINE OF GYM POD AS PROPOSED,  
SEE GENERAL ARRANGEMENT AND EXTERIOR ELEVATIONS  
AS PROPOSED FOR FURTHER INFORMATION

| REV. | DATE. | BY. | AMENDMENT. | CHK. |
|------|-------|-----|------------|------|
|      |       |     |            |      |
|      |       |     |            |      |
|      |       |     |            |      |
|      |       |     |            |      |

PLANNING



2 Lucastes Mews, Paddockhall Road,  
Haywards Heath,  
West Sussex, RH16 1HE  
(01444) 452604  
hb@gouldbaxter.co.uk  
www.gouldbaxter.co.uk

NOTES:  
DO NOT SCALE OFF THIS DRAWING UNLESS FOR PLANNING PURPOSES.  
CHECK ALL DIMENSIONS ON SITE BEFORE ANY WORK IS COMMENCED.  
ALL GOODS MATERIALS AND WORKMANSHIP MUST CONFORM WITH  
CURRENT BUILDING REGULATIONS, BRITISH STANDARDS AND CODES OF  
PRACTICE.

COPYRIGHT OF THIS DRAWING IS RETAINED BY GOULD BAXTER AND IT MUST  
NOT BE REPRODUCED WITHOUT WRITTEN CONSENT.

CLIENT:

MR. & MRS. S COMBER

PROJECT:

TALL OAKS  
FRYLANDS LANE  
WINEHAM  
BN5 9BP

DRAWING:

TALL OAKS GARAGE - SITE  
LOCATION AND BLOCK PLAN AS  
PROPOSED

DATE:

04.03.26

SCALE AT A1:

AS NOTED

DRAWN BY:

MC



CHECKED BY:

JOB NO.


DRAWING NO.

PL.001

REV.

 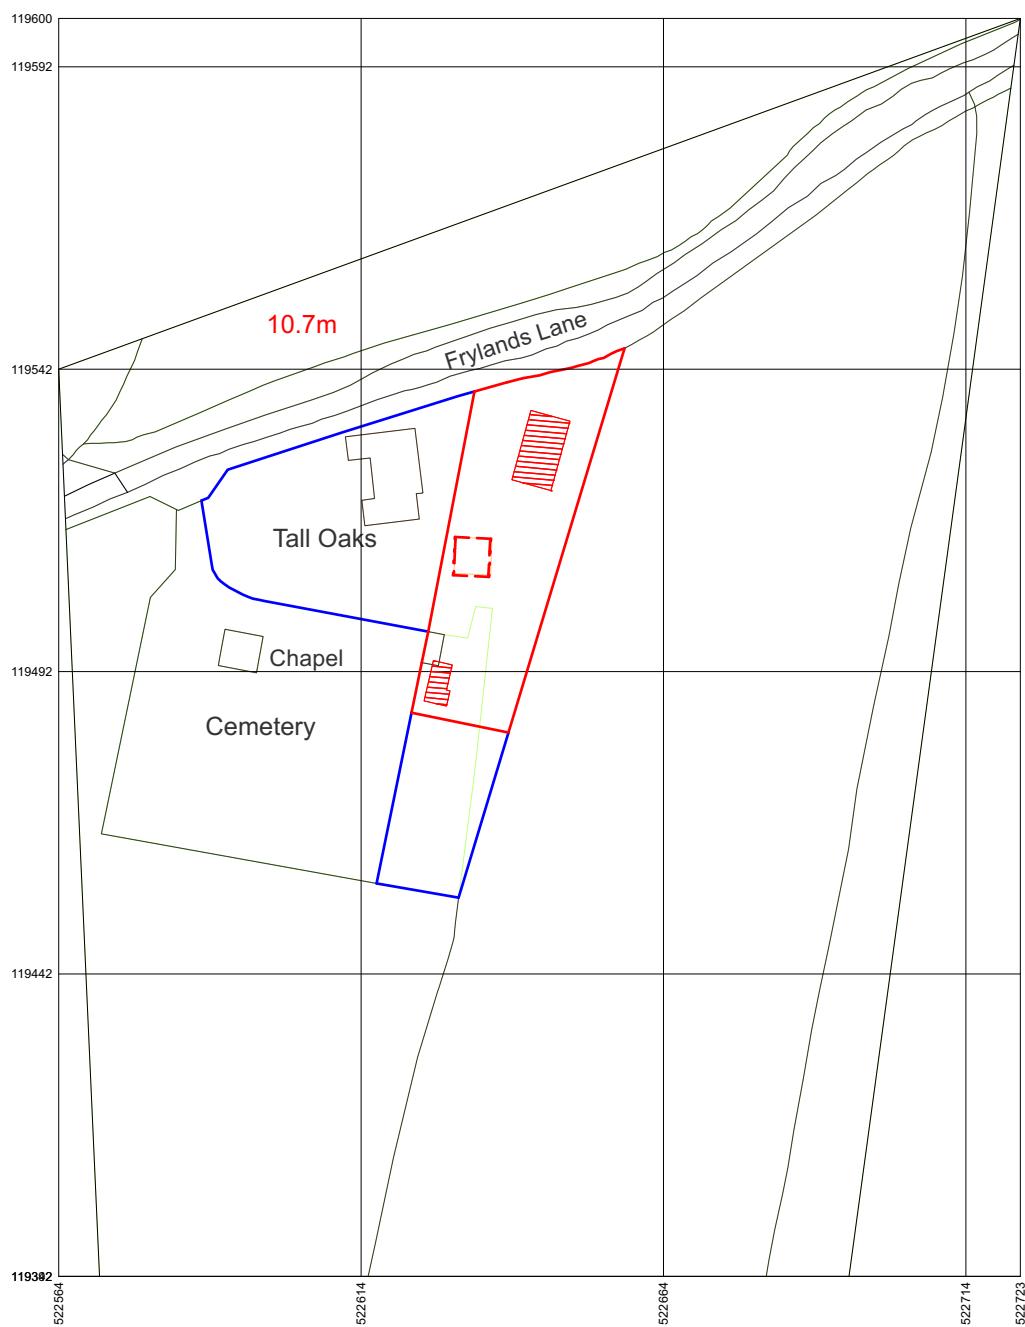

TALL OAKS - SITE LOCATION PLAN AS PROPOSED  
SCALE 1:1250 ON AN A1 SHEET

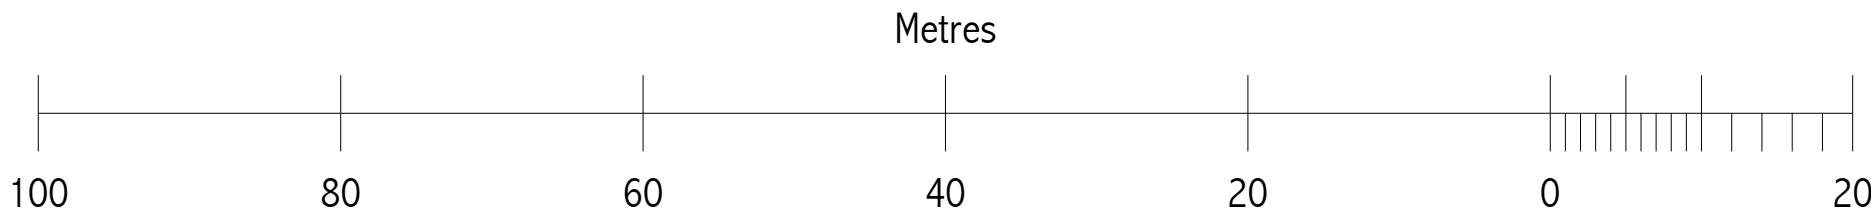

TALL OAKS - SITE BLOCK PLAN AS PROPOSED  
SCALE 1:500 ON AN A1 SHEET