
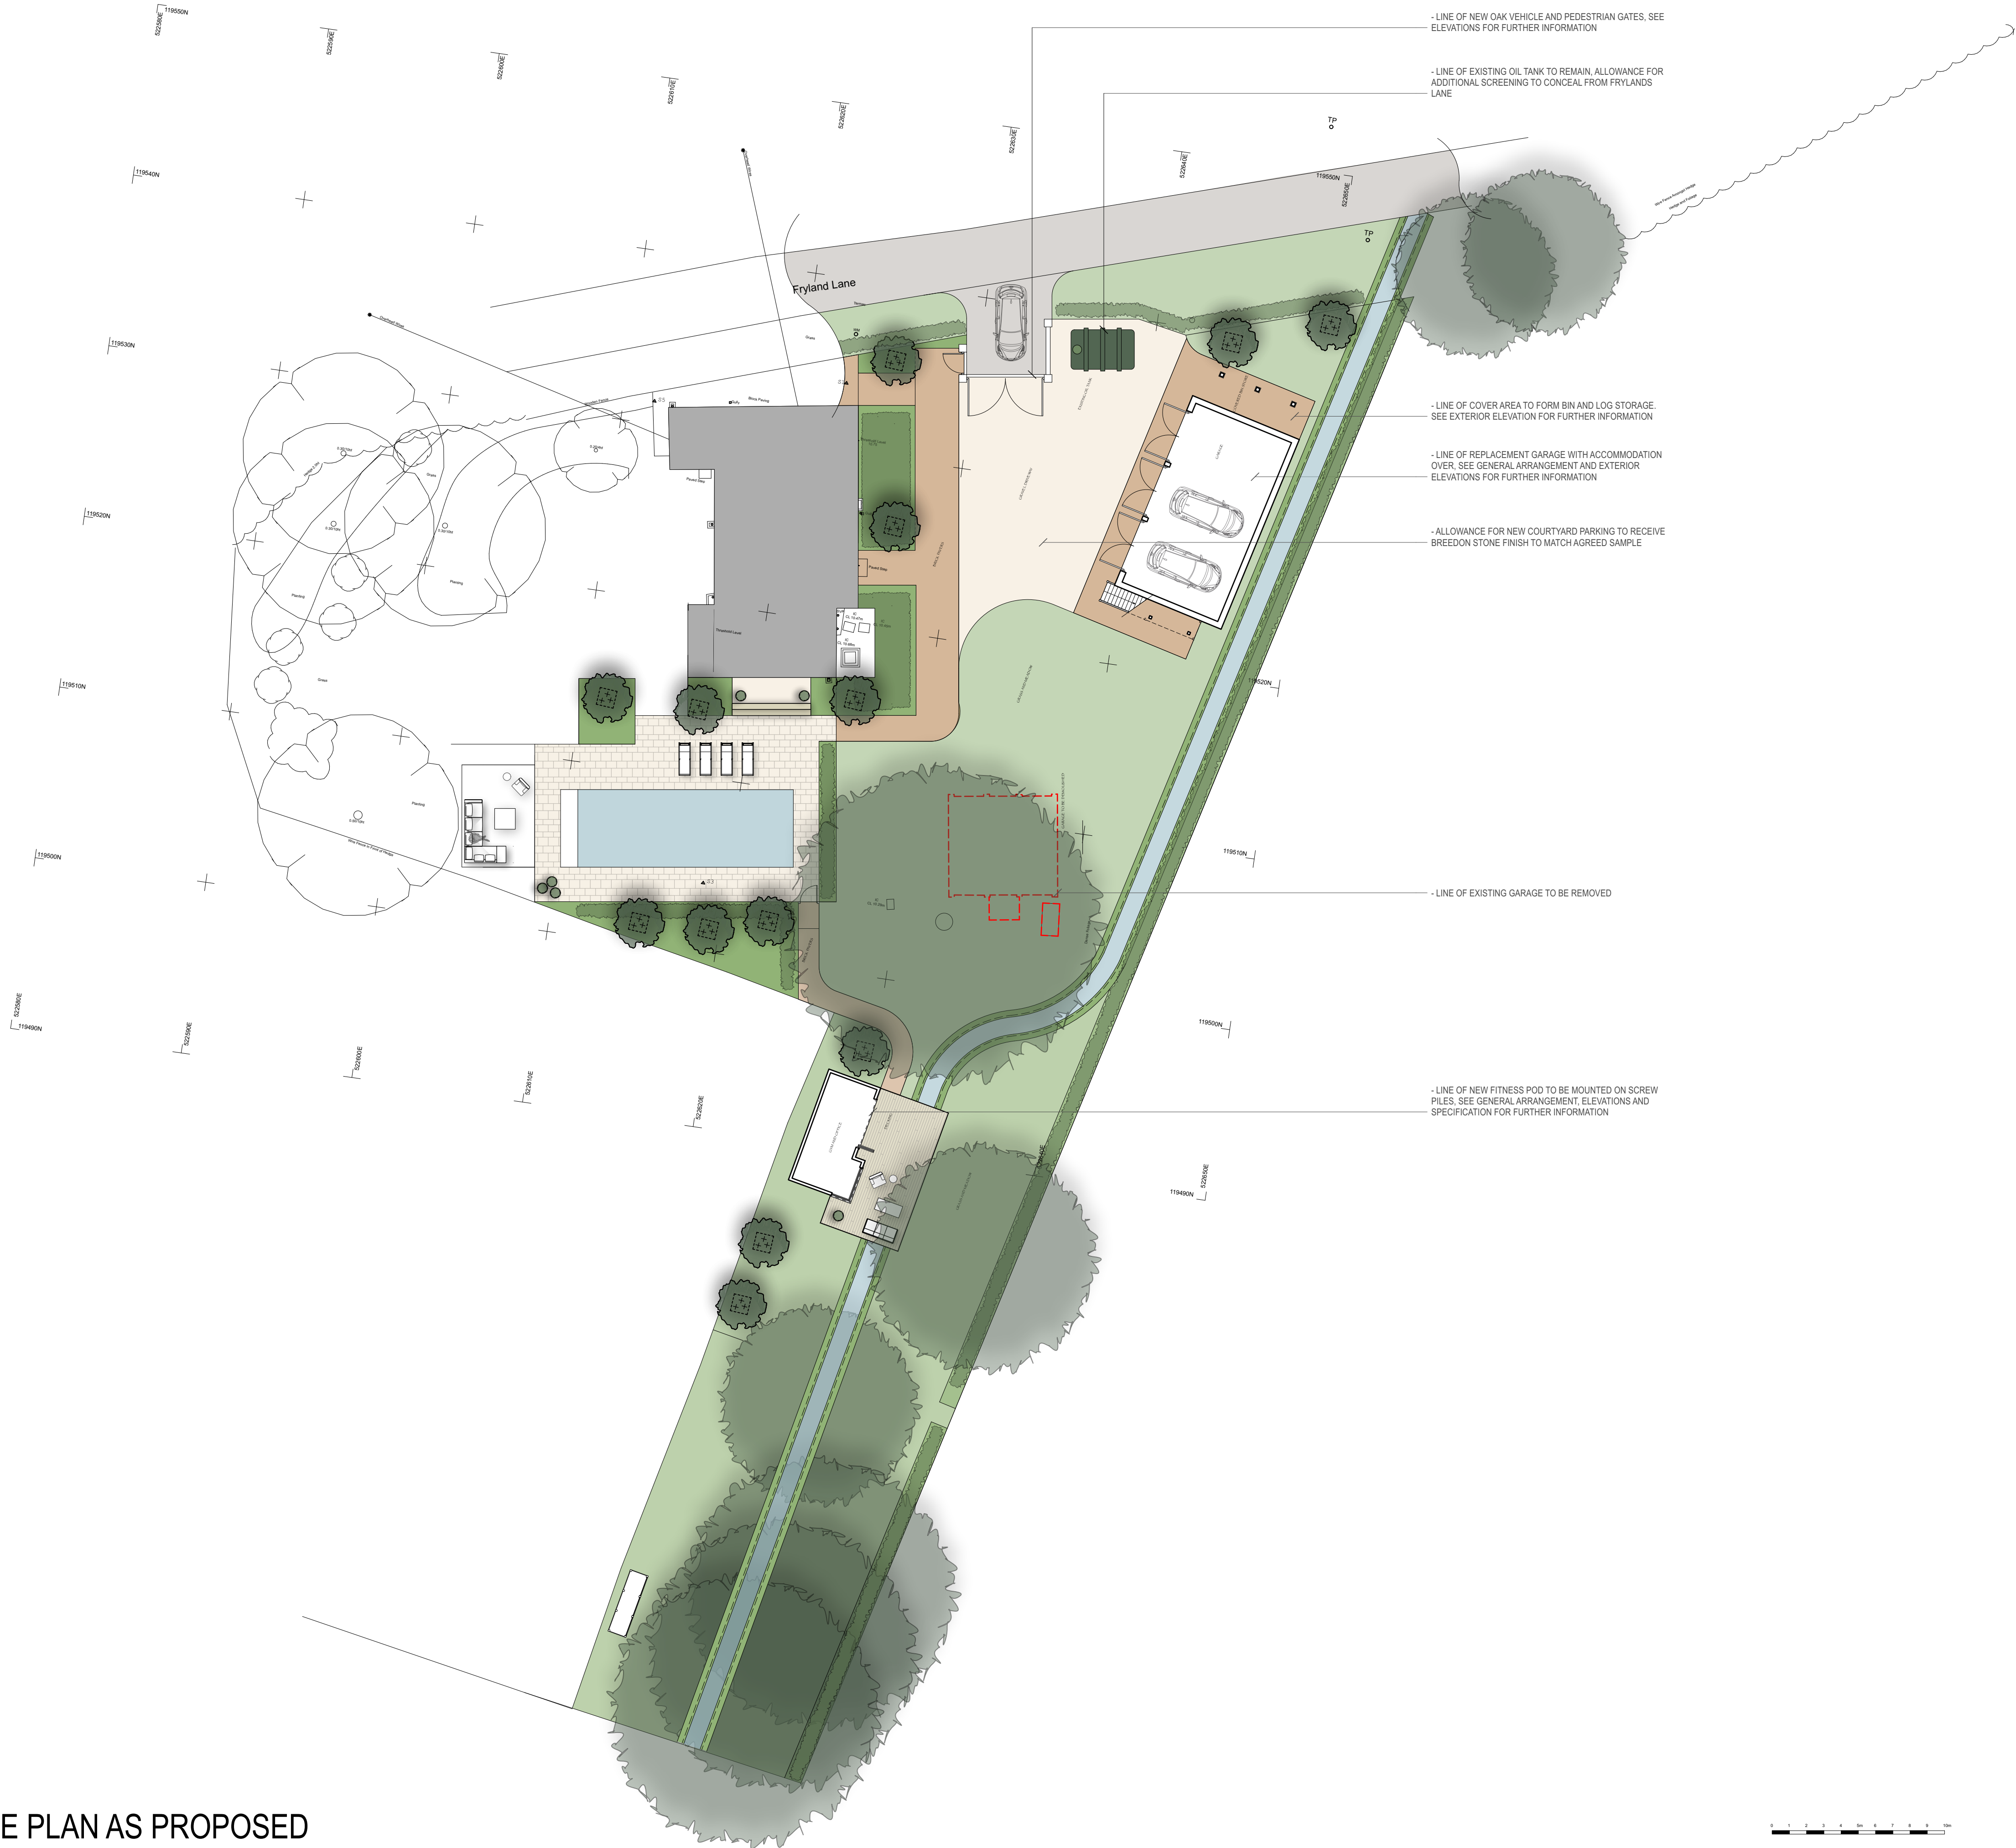


FOR PLANNING
PURPOSES ONLY

NOT FOR CONSTRUCTION

TO BE READ IN CONJUNCTION WITH
STRUCTURAL ENGINEER'S DRAWINGS, DETAILS
AND SPECIFICATIONS

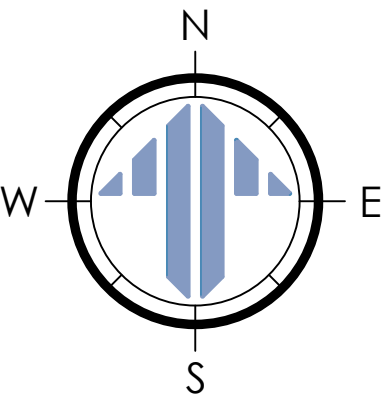

TALL OAKS - SITE PLAN AS PROPOSED
SCALE 1:200 ON AN A1 SHEET



SCALE 1:200 ON AN A1 SHEET

REV.	DATE.	BY.	AMENDMENT.	CHK.

PLANNING



2 Lucastes Mews, Paddockhall Road,
Haywards Heath,
West Sussex, RH16 1HE
(01444) 452604
hb@gouldbaxter.co.uk
www.gouldbaxter.co.uk

NOTES:
DO NOT SCALE OFF THIS DRAWING UNLESS FOR PLANNING PURPOSES.
CHECK ALL DIMENSIONS ON SITE BEFORE ANY WORK IS COMMENCED.
ALL GOODS MATERIALS AND WORKMANSHIP MUST CONFORM WITH
CURRENT BUILDING REGULATIONS, BRITISH STANDARDS AND CODES OF
PRACTICE.
COPYRIGHT OF THIS DRAWING IS RETAINED BY GOULD BAXTER AND IT MUST
NOT BE REPRODUCED WITHOUT WRITTEN CONSENT.

CLIENT:
MR. & MRS. S COMBER

PROJECT:
TALL OAKS
FRYLANDS LANE
WINEHAM
BN5 9BP

DRAWING:
TALL OAKS GARAGE - SITE PLAN
AS PROPOSED

DATE. 04.03.26	SCALE AT A1. AS NOTED	DRAWN BY. MC
		CHECKED BY.

JOB NO.	DRAWING NO. PL.002	REV.