
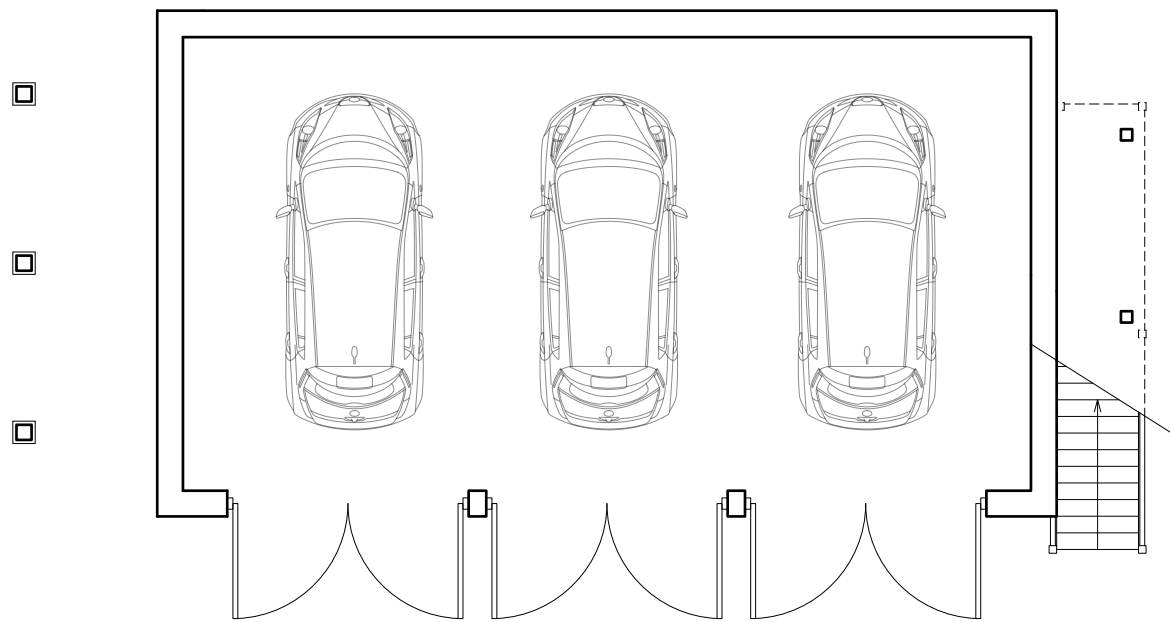


FOR PLANNING
PURPOSES ONLY


NOT FOR CONSTRUCTION

TO BE READ IN CONJUNCTION WITH
STRUCTURAL ENGINEER'S DRAWINGS, DETAILS
AND SPECIFICATIONS

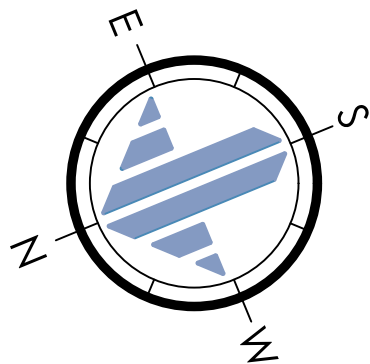


TALL OAKS GARAGE - GROUND FLOOR GAAS PROPOSED

SCALE 1:100 ON AN A1 SHEET

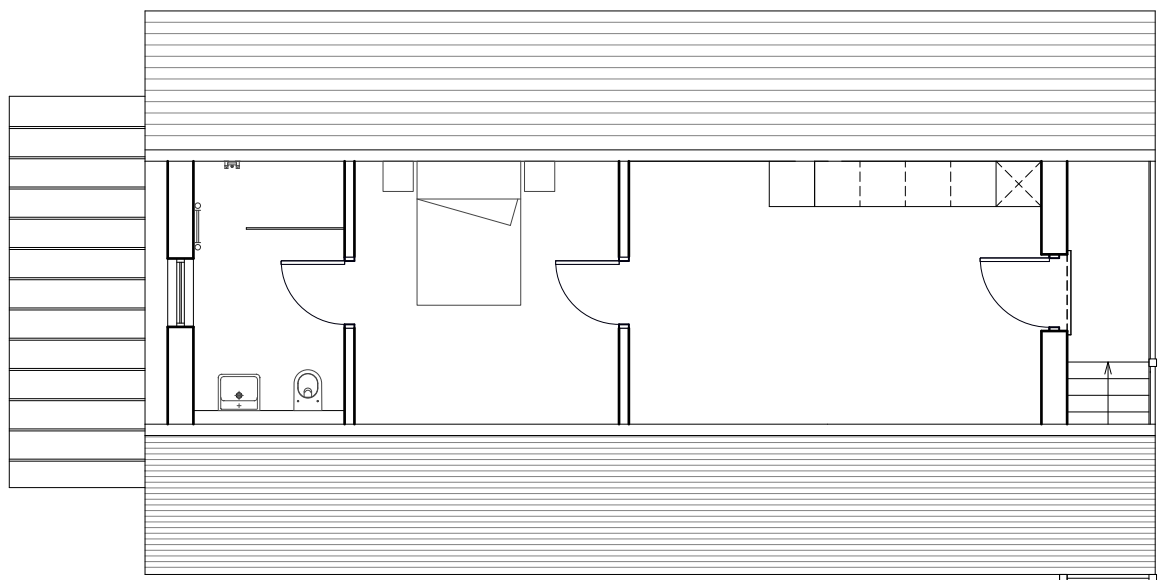

TALL OAKS GARAGE - FIRST FLOOR GAAS PROPOSED

SCALE 1:100 ON AN A1 SHEET

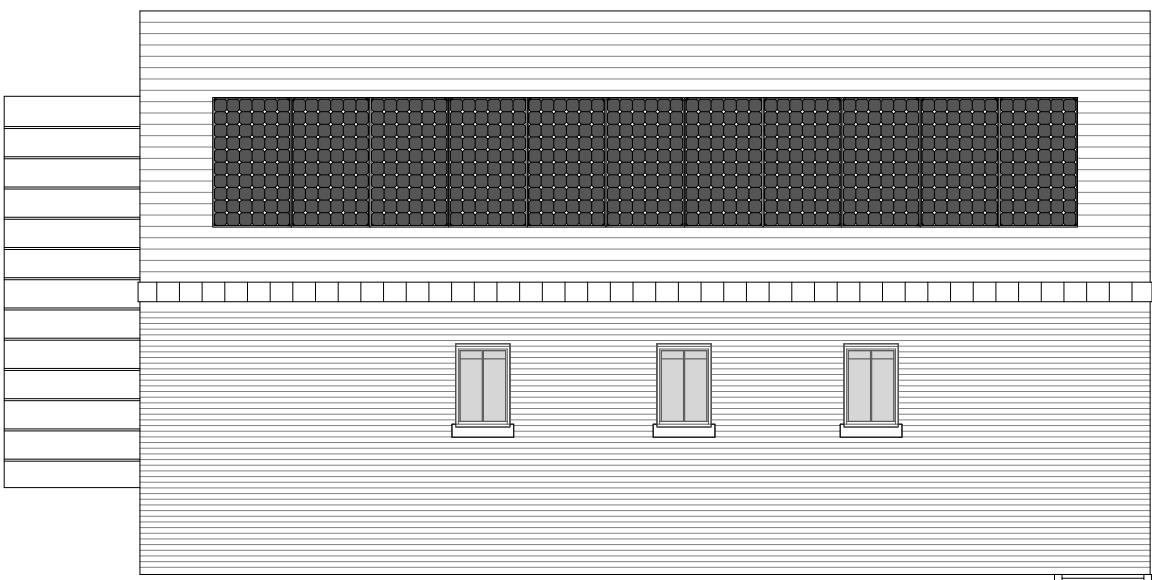


TALL OAKS GARAGE - ROOF PLAN AS PROPOSED

SCALE 1:100 ON AN A1 SHEET




TALL OAKS GARAGE - ELEVATION AS PROPOSED

SCALE 1:100 ON AN A1 SHEET

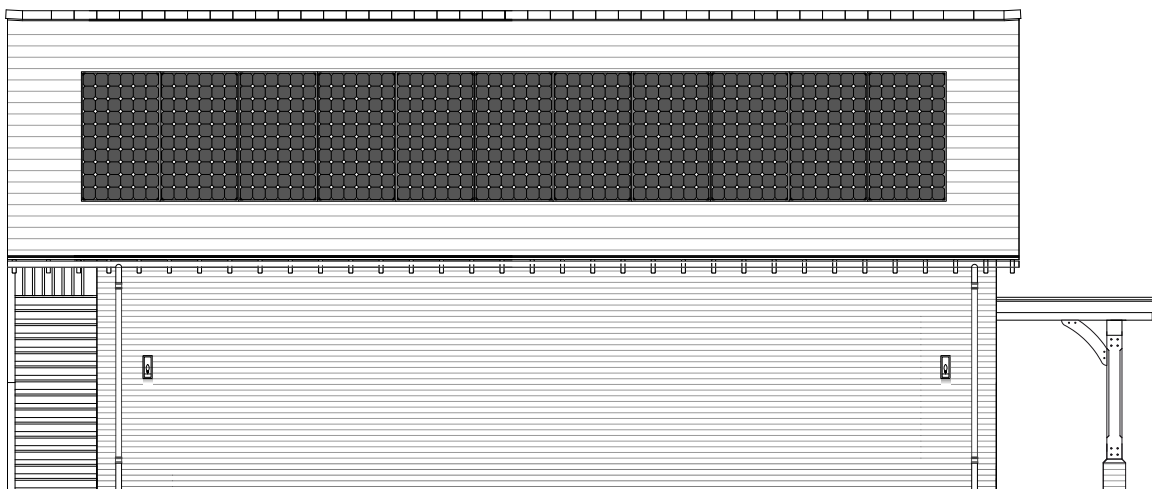


TALL OAKS GARAGE - ELEVATION AS PROPOSED

SCALE 1:100 ON AN A1 SHEET

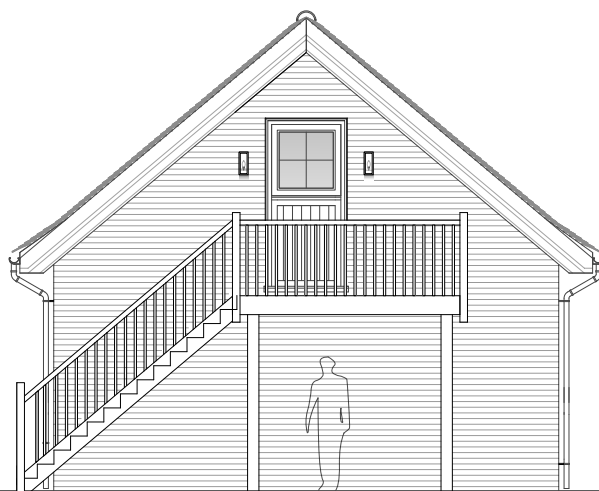


TALL OAKS - ELEVATION AS PROPOSED

SCALE 1:100 ON AN A1 SHEET

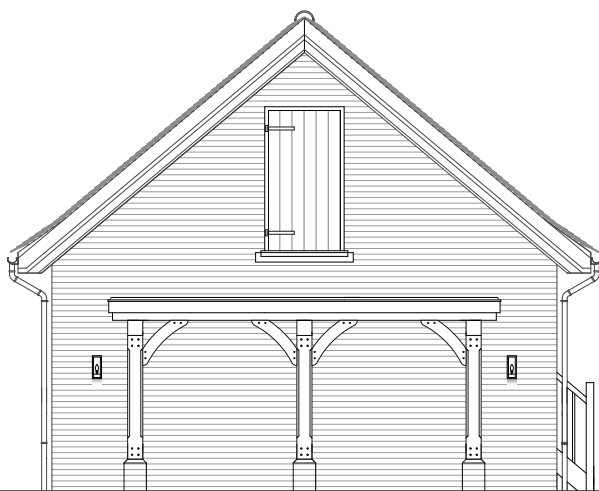

TALL OAKS - ELEVATION AS PROPOSED

SCALE 1:100 ON AN A1 SHEET

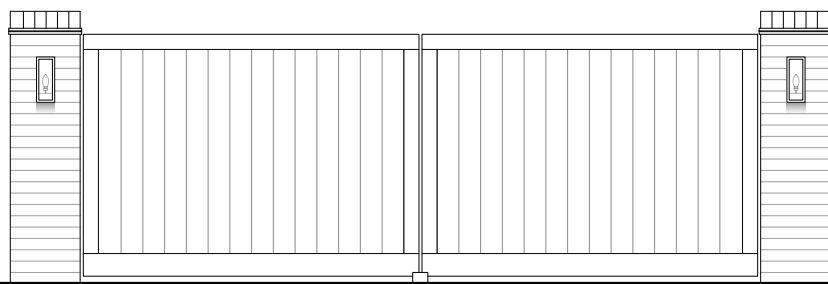

TALL OAKS - ENTRANCE GATES AS PROPOSED

SCALE 1:50 ON AN A1 SHEET



SCALE 1:100 ON AN A1 SHEET



SCALE 1:50 ON AN A1 SHEET

REV.	DATE.	BY.	AMENDMENT.	CHK.

PLANNING



2 Lucasles Mews, Paddockhall Road,
Haywards Heath,
West Sussex, RH16 1HE
(01444) 452604
hb@gouldbaxter.co.uk
www.gouldbaxter.co.uk

NOTES:
DO NOT SCALE OFF THIS DRAWING UNLESS FOR PLANNING PURPOSES.
CHECK ALL DIMENSIONS ON SITE BEFORE ANY WORK IS COMMENCED.
ALL GOODS MATERIALS AND WORKMANSHIP MUST CONFORM WITH
CURRENT BUILDING REGULATIONS, BRITISH STANDARDS AND CODES OF
PRACTICE.

COPYRIGHT OF THIS DRAWING IS RETAINED BY GOULD BAXTER AND IT MUST
NOT BE REPRODUCED WITHOUT WRITTEN CONSENT.

CLIENT.

MR. & MRS. S COMBER

PROJECT.

TALL OAKS
FRYLANDS LANE
WINEHAM
BN5 9BP

DRAWING.

TALL OAKS GARAGE - GENERAL
ARRANGEMENT AND
ELEVATIONS AS PROPOSED

DATE.

04.03.26

SCALE AT A1.

AS NOTED

DRAWN BY.

MC

CHECKED BY.

JOB NO.

DRAWING NO.

PL.003

REV.