


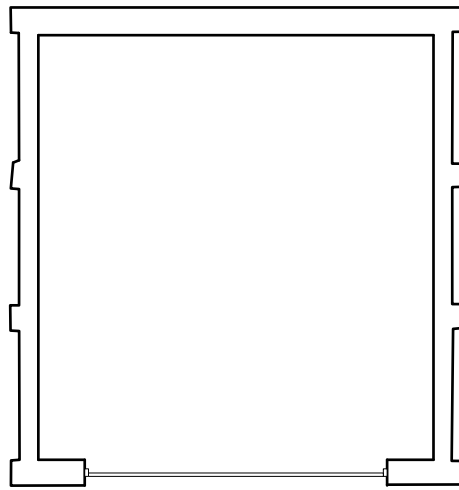


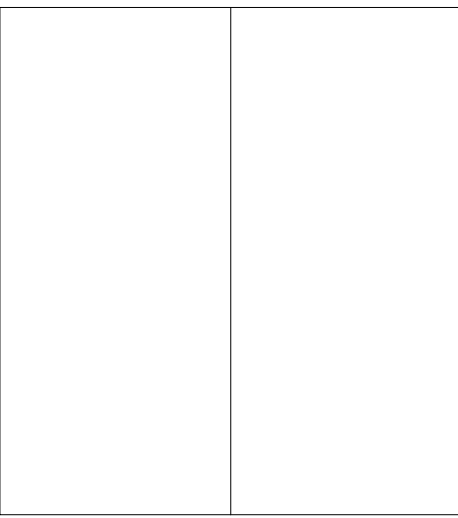


TALL OAKS GARAGE - GROUND FLOOR GA AS EXISTING
SCALE 1:100 ON AN A1 SHEET

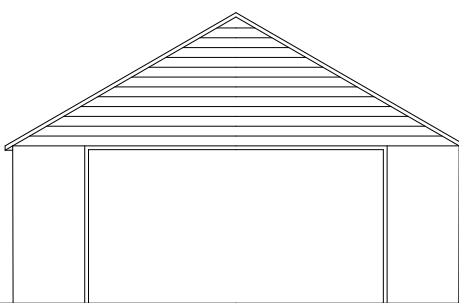


TALL OAKS GYM - ROOF PLAN AS EXISTING
SCALE 1:100 ON AN A1 SHEET

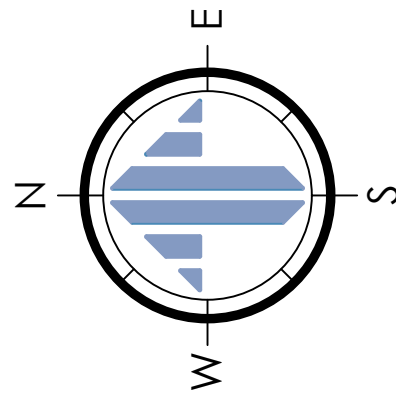


TALL OAKS GARAGE - ELEVATION AS EXISTING
SCALE 1:100 ON AN A1 SHEET

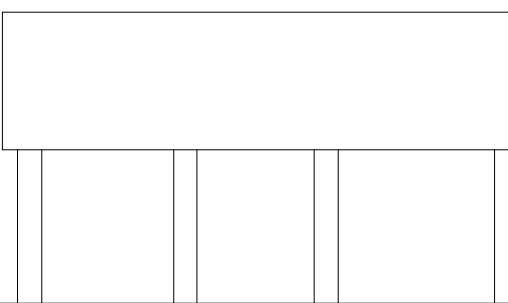


TALL OAKS GARAGE - ELEVATION AS EXISTING
SCALE 1:100 ON AN A1 SHEET

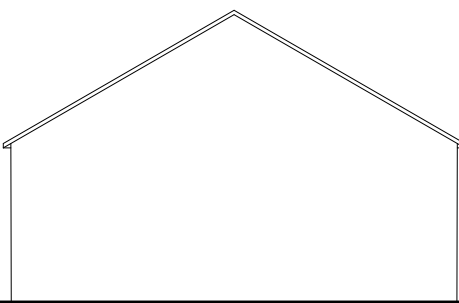

TALL OAKS - ELEVATION AS EXISTING
SCALE 1:100 ON AN A1 SHEET

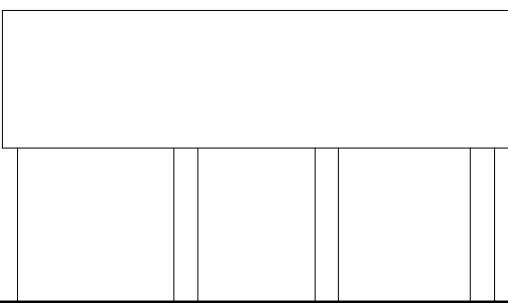

TALL OAKS - ELEVATION AS EXISTING
SCALE 1:100 ON AN A1 SHEET

 

SCALE 1:100 ON AN A1 SHEET

FOR PLANNING
PURPOSES ONLY

NOT FOR CONSTRUCTION

TO BE READ IN CONJUNCTION WITH
STRUCTURAL ENGINEER'S DRAWINGS, DETAILS
AND SPECIFICATIONS

REV.	DATE.	BY.	AMENDMENT.	CHK.

PLANNING



2 Lucastes Mews, Paddockhall Road,
Haywards Heath,
West Sussex, RH16 1HE
(01444) 452604
hb@gouldbaxter.co.uk
www.gouldbaxter.co.uk

NOTES:
DO NOT SCALE OFF THIS DRAWING UNLESS FOR PLANNING PURPOSES.
CHECK ALL DIMENSIONS ON SITE BEFORE ANY WORK IS COMMENCED.
ALL GOODS MATERIALS AND WORKMANSHIP MUST CONFORM WITH
CURRENT BUILDING REGULATIONS, BRITISH STANDARDS AND CODES OF
PRACTICE.

COPYRIGHT OF THIS DRAWING IS RETAINED BY GOULD BAXTER AND IT MUST
NOT BE REPRODUCED WITHOUT WRITTEN CONSENT.

CLIENT:

MR. & MRS. S COMBER

PROJECT:

TALL OAKS
FRYLANDS LANE
WINEHAM
BN5 9BP

DRAWING:

TALL OAKS GARAGE - GENERAL
ARRANGEMENT AND
ELEVATIONS AS EXISTING

DATE:

04.03.26

SCALE AT A1:

AS NOTED

DRAWN BY:

MC

CHECKED BY:

JOB NO.

DRAWING NO.

PL.005

REV.