


Sheet 4-Site Plan 1:200



Unit 3, Richmond House, 13, Carfax, Horsham, West Sussex, RH12 1AQ

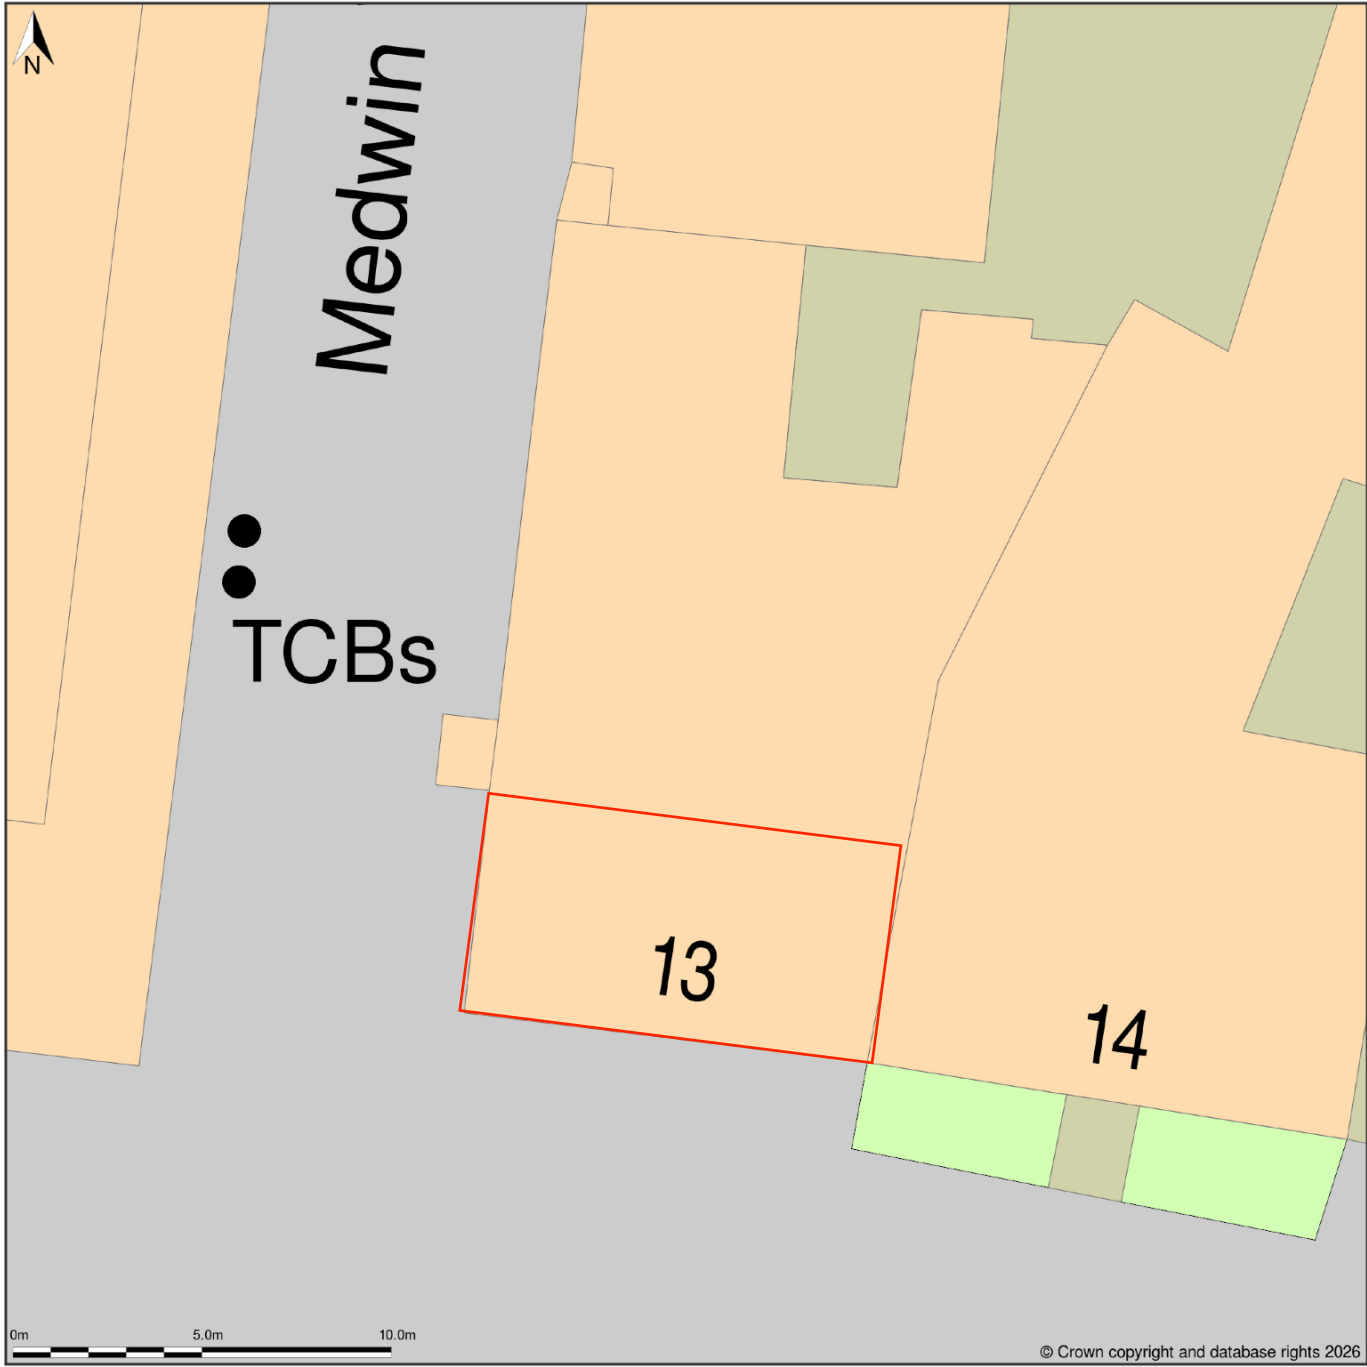

Site Plan (also called a Block Plan) shows area bounded by: 517223.39, 130650.75 517259.39, 130686.75 (at a scale of 1:200), OSGridRef: TQ17243066. The representation of a road, track or path is no evidence of a right of way. The representation of features as lines is no evidence of a property boundary.

Produced on 17th Sep 2026 from the Ordnance Survey National Geographic Database and incorporating surveyed revision available at this date. Reproduction in whole or part is prohibited without the prior permission of Ordnance Survey. © Crown copyright 2026. Supplied by buyaplan.co.uk a licensed Ordnance Survey partner (100053143). Unique plan reference: #01089409-7FB584.

Ordnance Survey and the OS Symbol are registered trademarks of Ordnance Survey, the national mapping agency of Great Britain. Buy A Plan® logo, pdf design and the buyaplan.co.uk website are Copyright © Passinc Ltd 2026.

FORM
Arch 20 Military Rd
Ramsgate
Kent
Ct11 9LG

Designer:
CXC

Contractor:
Realise Productions
For Agile Retail

CLIENT:
Healthspan
Richmond House,
13 Carfax
Horsham
RH12 1AQ

PROJECT:
Horsham shop

DRAWING NO:
O1/185/SFH-04
Rev 02

DRAWN
BY:
CXC

ISSUE:
29.08.26

RE-ISSUE:

DESCRIPTION:
Site Plan

SCALE 1:200