
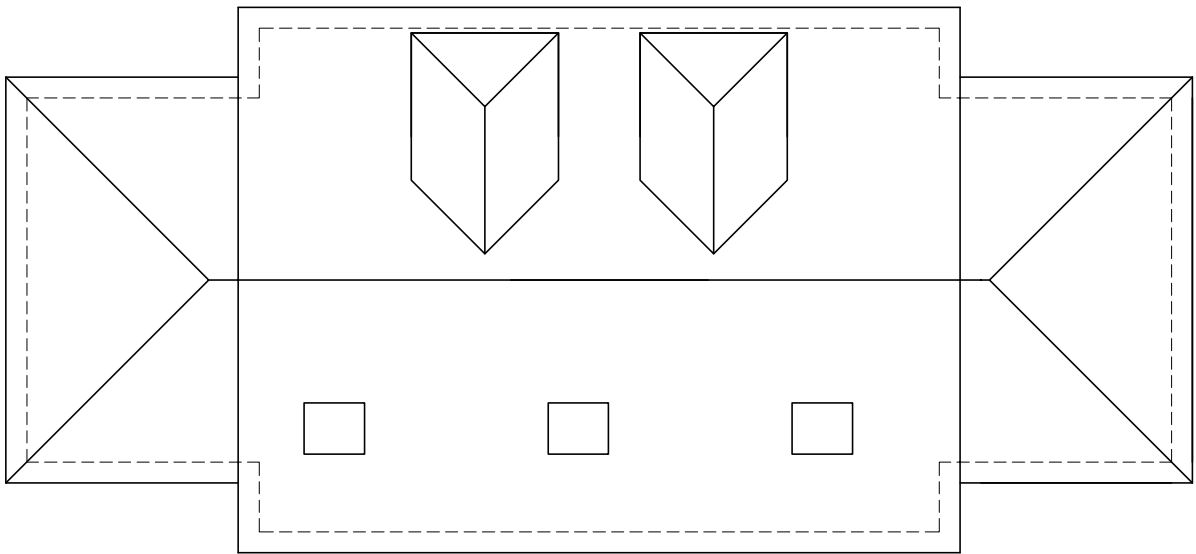
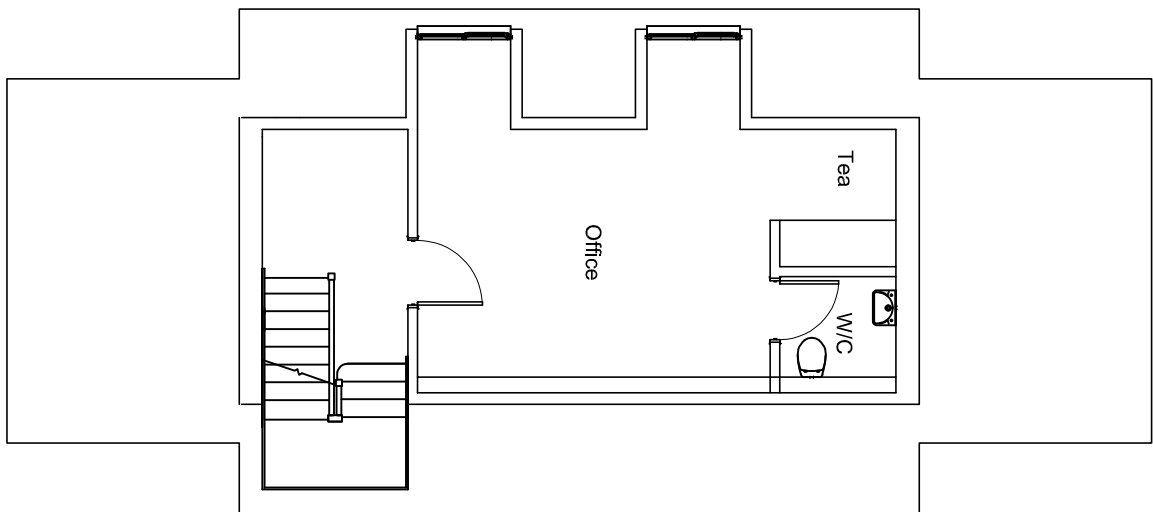
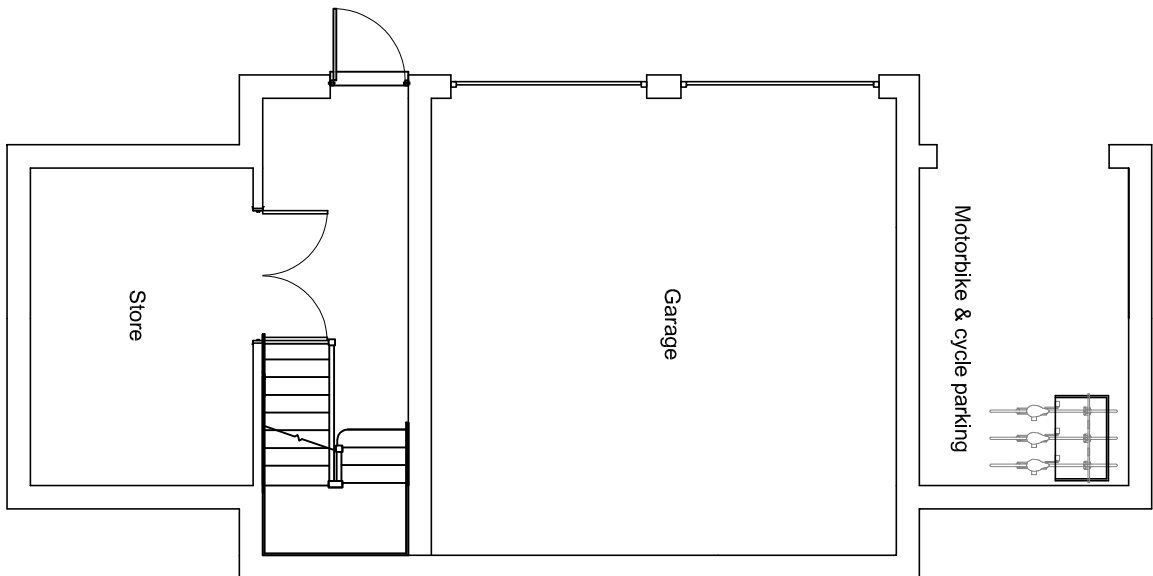


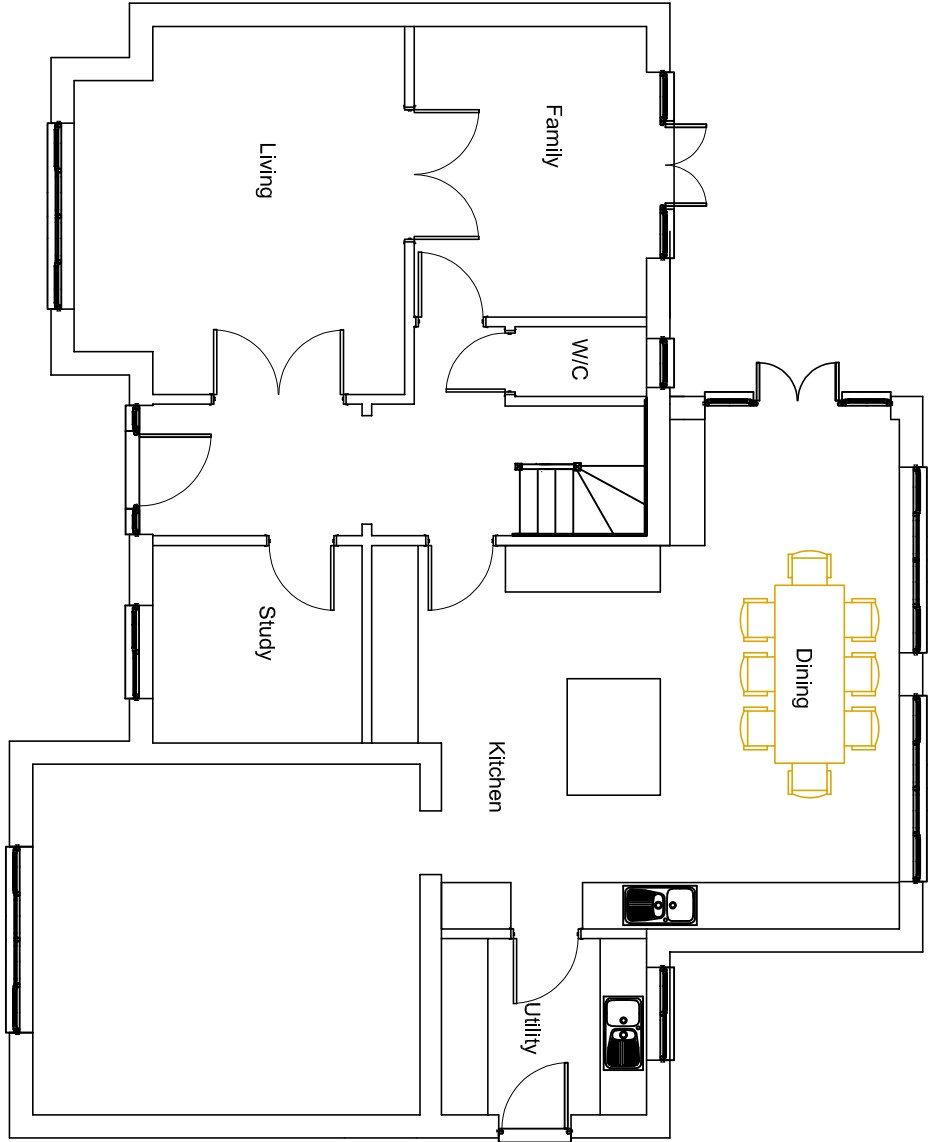

KEY
Floor Plans

- Proposed new walls
- Existing walls to be retained
- Proposed new floor area
Total floor area = m²
- Existing floor area to be retained
Total floor area = m²
- Grey broken lines indicates extent of demolition
- Area approved under previous application
Total floor area = m²
- Purple broken lines indicate extent of existing buildings to be removed
- Red broken lines indicates area approved under previous application

KEY
Site Layout

- Existing tree to be retained
- Existing tree to be removed
- Proposed new tree
- Proposed new planting areas
- Tree protection zone
- Existing areas of planting to be retained
- Grassed areas
- Purple broken lines indicate extent of existing buildings to be removed
- Red broken lines indicates area approved under previous application
- Site boundary
- Land to which application relates to.
- 1.8m high closeboarded fence
- Existing spot levels
- Proposed spot levels



fulcrum design

Address Suite 7 Takiholme
Guildford Road, Bookham
Surrey KT23 4HB
Tel 01372 451425
Fax 01372 459620
Web www.fulcrumarchitects.co.uk
Email info@fulcrumarchitects.co.uk

Proposed Plans

Mr. Derham
2 Gateford Drive, Horsham, RH12 5FW.

Site Area Paper Size A2 Drawn by GS Date 03-02-26 Scale 1:100 Drawing No. 26-03-01