
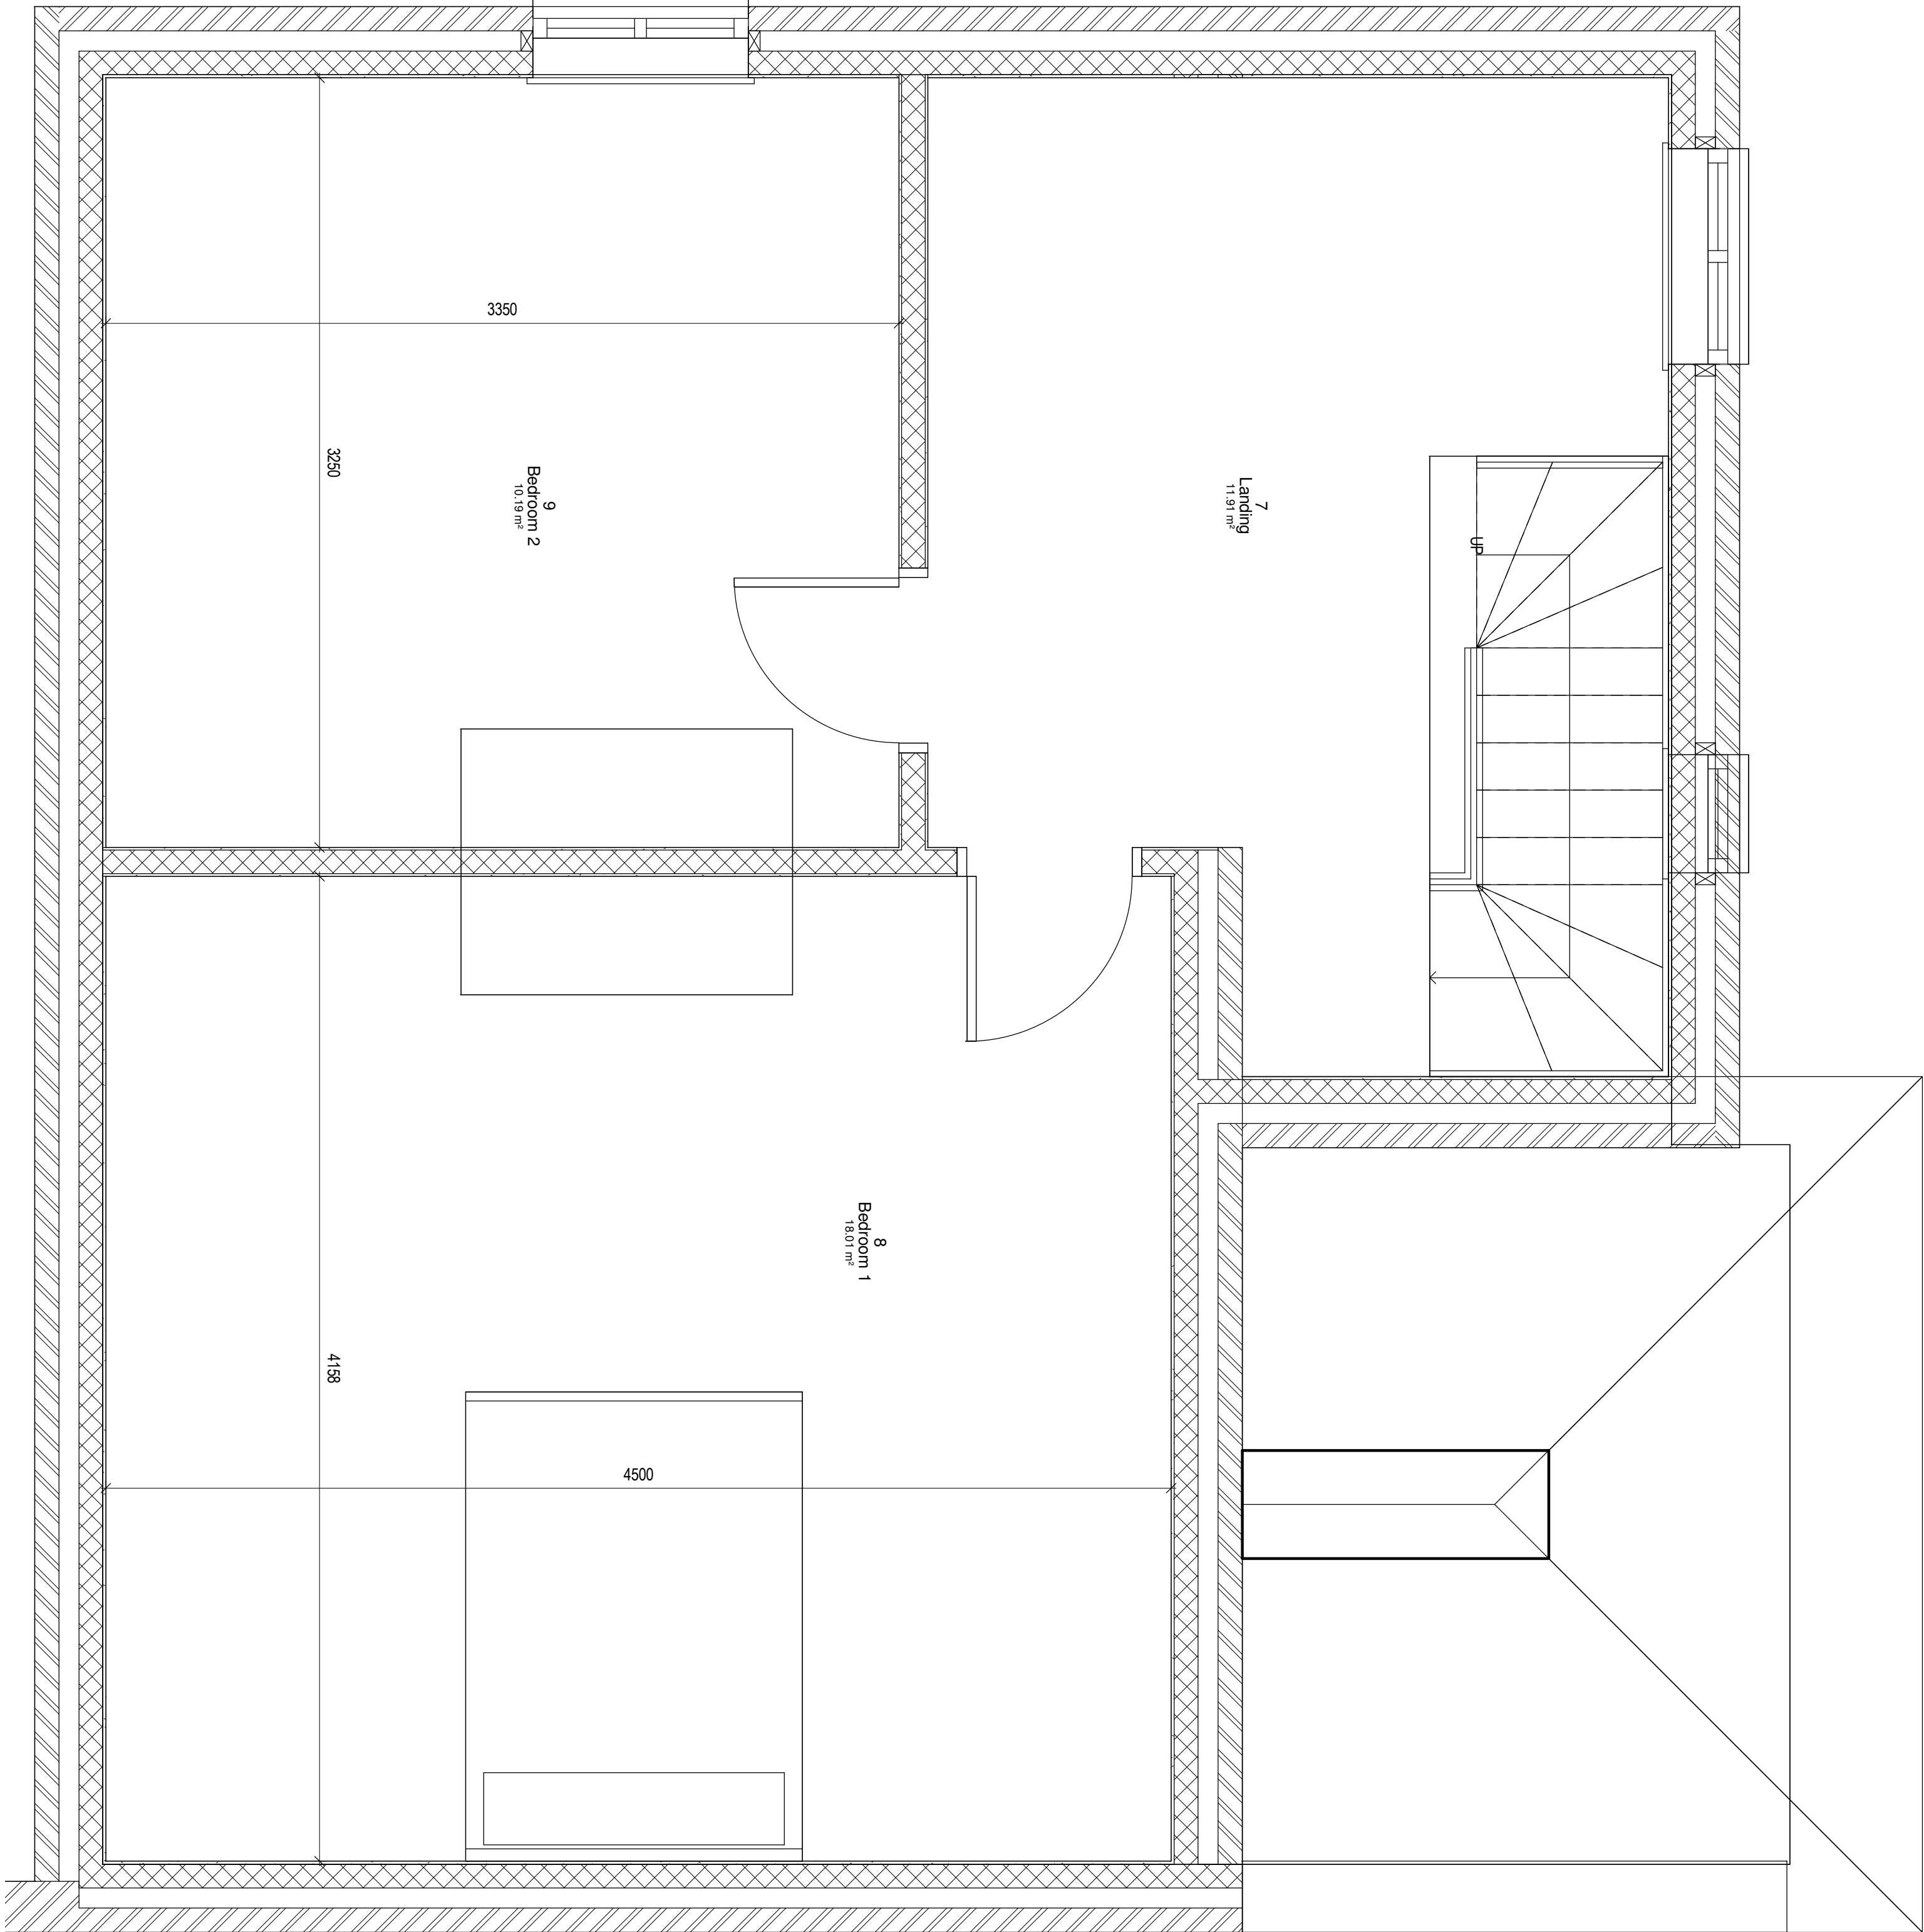
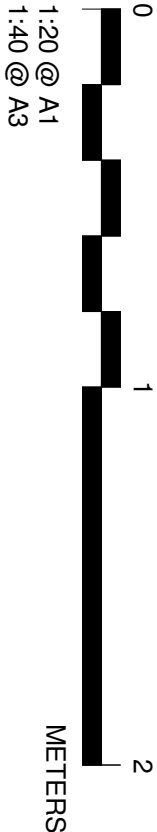


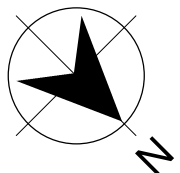

1 01 - Architecture (Existing)
1 : 20

This drawing is copyright and owned by Horsham CAD Services, and is for use on this site only unless
consensually stated otherwise.
DO NOT SCALE this drawing printed or electronic version. Contractors must check all dimensions from
file.

All other design team elements, when indicated, have been imported from the consultant's drawing and
reference should be made to the individual consultant's drawings for exact setting out, size and type of
materials and construction details. The design team is not responsible for any errors or omissions in the
drawing or for any consequences arising from the use of the drawing. The design team is not responsible
for any errors or omissions in the drawing or for any consequences arising from the use of the drawing.
The design team is not responsible for any errors or omissions in the drawing or for any consequences
arising from the use of the drawing.

All works are to be carried out in accordance with the latest British Standards and Codes of Practice unless
specifically stated otherwise in the specification.
Responsibility for the approval of this drawing is a joint responsibility of the design team and the
client. The design team is not responsible for any errors or omissions in the drawing or for any
consequences arising from the use of the drawing. The design team is not responsible for any errors
or omissions in the drawing or for any consequences arising from the use of the drawing.

SAFETY, HEALTH AND ENVIRONMENTAL INFORMATION
This drawing is for information only and is not to be used for construction purposes. It is intended for
information only and is not to be used for construction purposes. It is intended for information only
and is not to be used for construction purposes.

Rev	Description / By / Cmt / Appd	Date
1	For Planning	S4
Client		
Luke Lloyd		

Project
Falcon Lodge

Drawing
First Floor Plan
Existing

Scale @ A1	Drawn	Checked	Approved
1 : 20	HL	HL	HL
Project No.			
HCS00318			
Date			
13.03.2026			
Drawing Identifier			
Project Name			
FAL HCS 01			
Revision			
P01			