


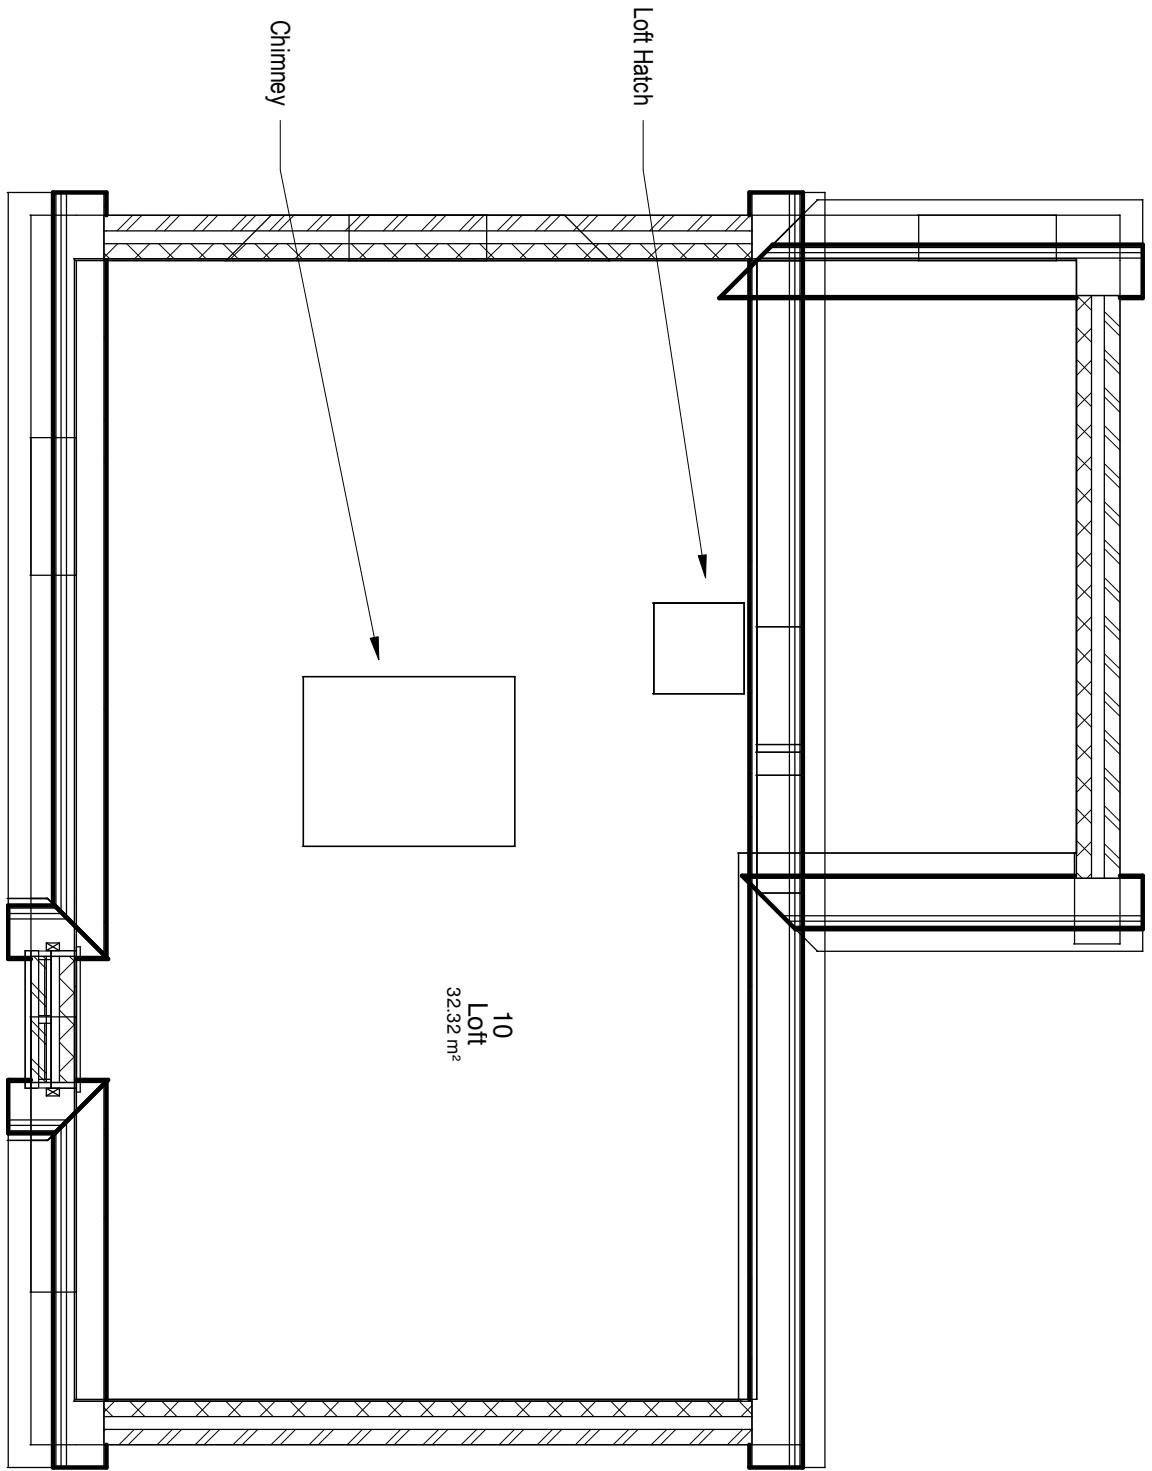


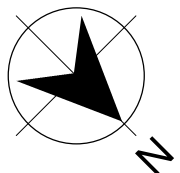


1
02 - Architecture (Existing)
1 : 50

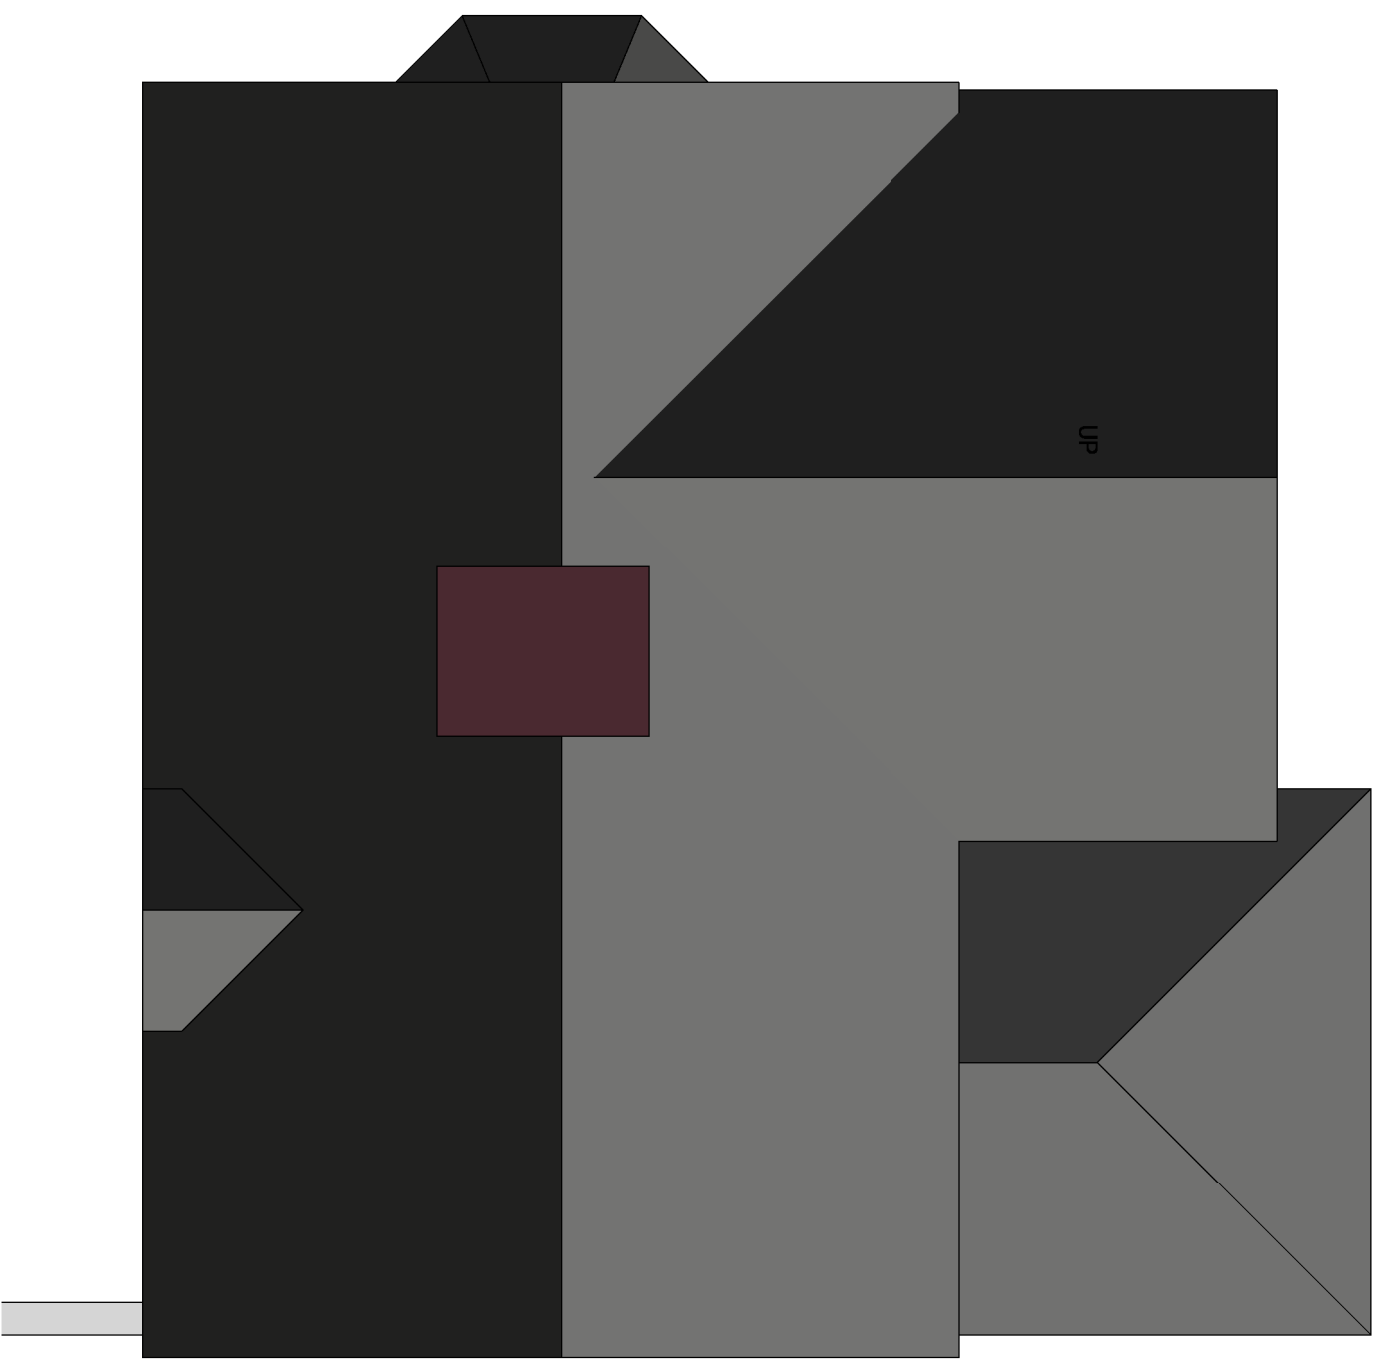

2
02 - Roof Plan (Existing)
1 : 50

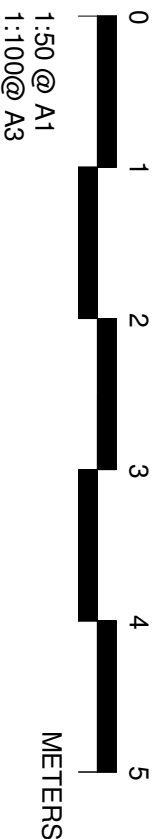

Room Schedule					
Number	Name	Area	Occupancy	Usage Category - Rooms	Comments
1	Entrance Lobby	2.02 m²			
2	Corridor	7.72 m²			
4	Bathroom	4.35 m²			
5	Lounge	14.47 m²			
6	Kitchen	18.01 m²			
		46.57 m²			
7	Landing	11.91 m²			
8	Bedroom 1	18.01 m²			
9	Bedroom 2	10.19 m²			
		40.11 m²			
10	Loft	32.32 m²			
		32.32 m²			
Grand total: 9		119.00 m²			

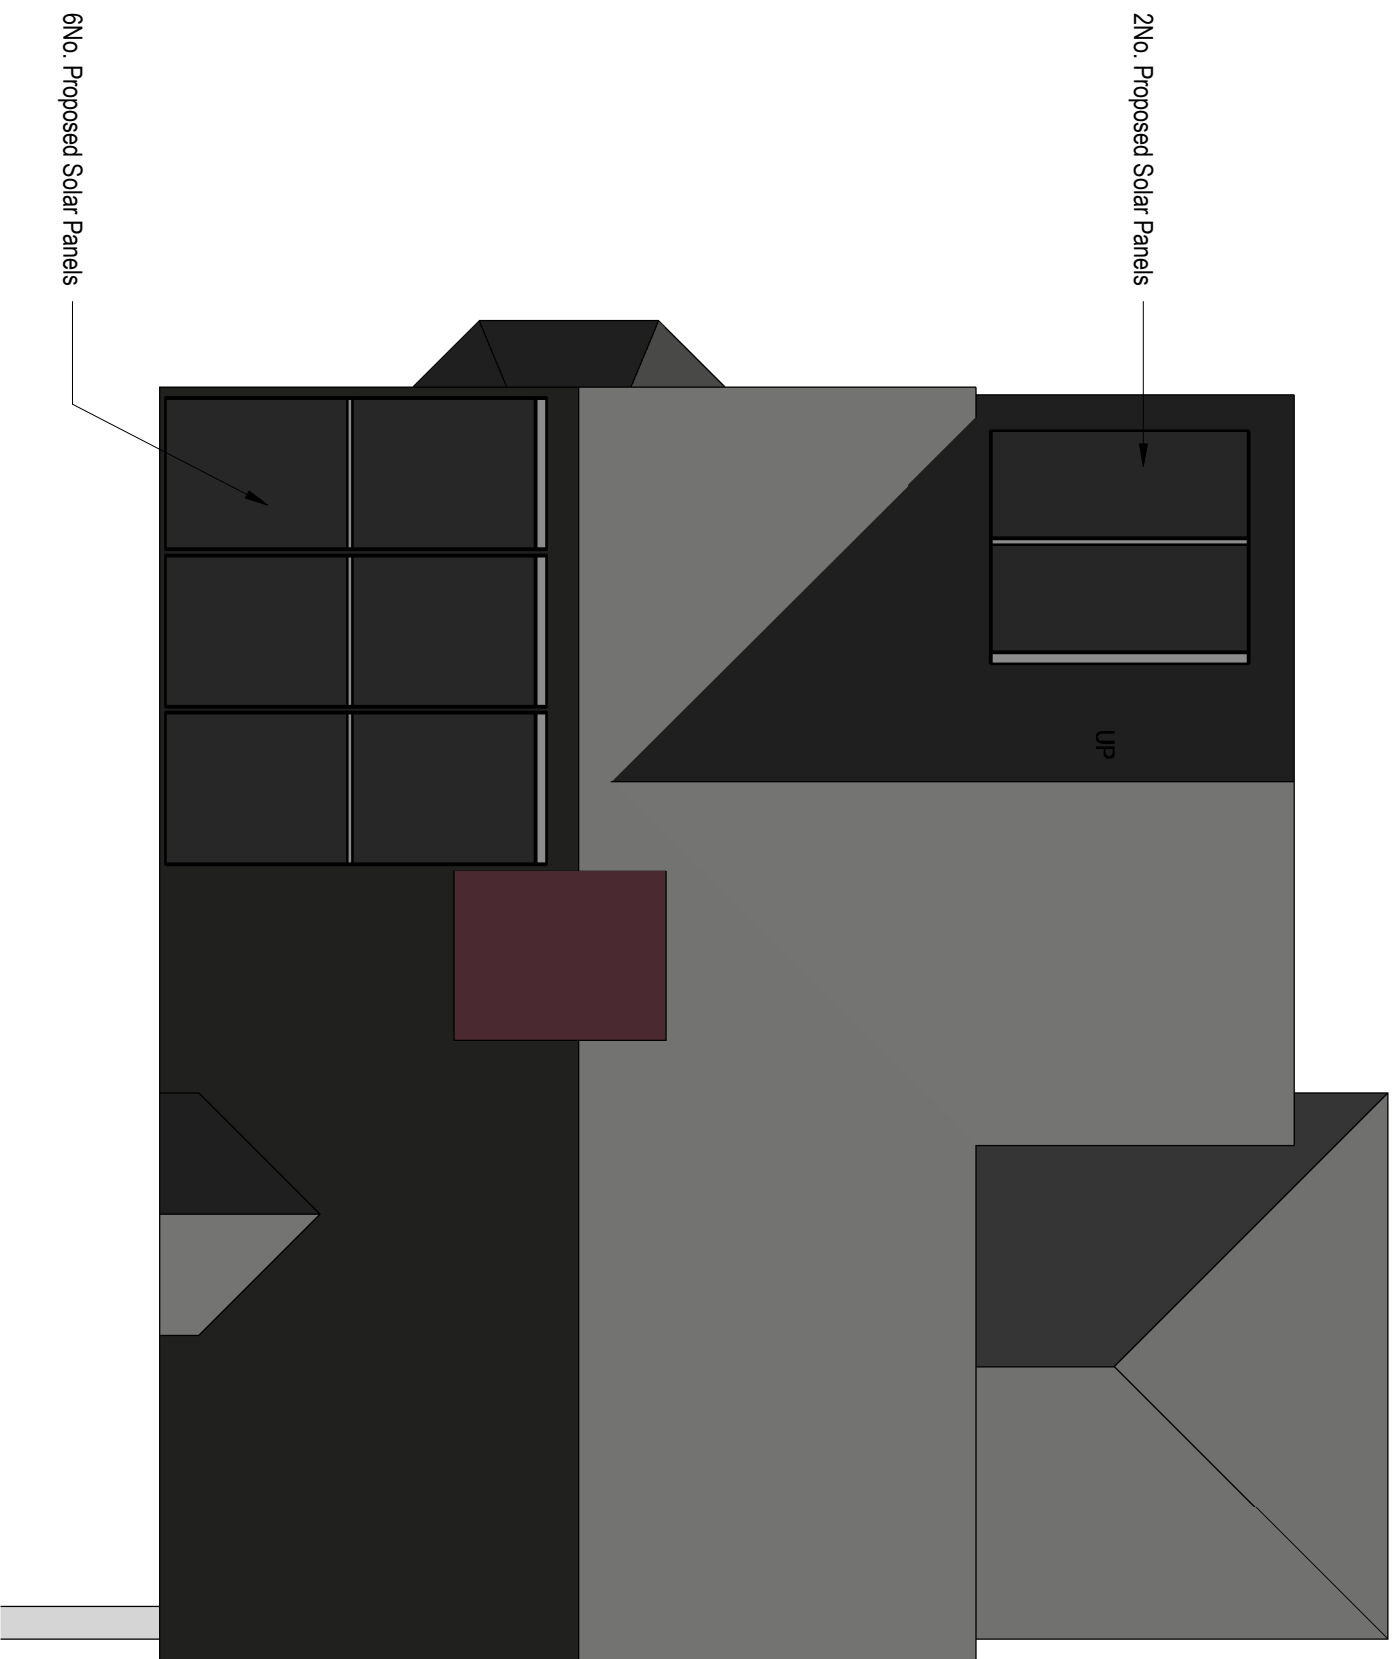

3
02 - Roof Plan (Proposd)
1 : 50

This drawing is copyright and owned by Horsham CAD Services, and is for use on this site only unless
consensually stated otherwise.

DO NOT SCALE this drawing printed or electronic version. Contractors must check all dimensions from
file.

All other design team elements, when indicated, have been imported from the consultant's drawings and
reference should be made to the individual consultant's drawings for exact setting out, size and type of
reference.

Drawings are not to be used for construction without the written consent of the consultant. Wherever
drawings are used for construction, the consultant's drawings must be referred to for any
discrepancies or for any other information.

All works are to be carried out in accordance with the latest British Standards and Codes of Practice unless
specifically stated otherwise in the specification.

Responsibility for the approval of this drawing is a matter of fact and is not a matter of opinion. It is
the responsibility of the consultant to ensure that all information has been applied in full and is correct when compared to the
original project information. Wherever a discrepancy is found, the consultant's drawings must be referred to for
any other information.

This drawing is issued for the purpose indicated below and contains information of confidential
nature. Further copies and circulation will be strictly in accordance with the confidentiality agreement under
the contract. This drawing must be destroyed or returned to the consultant.

SAFETY, HEALTH AND ENVIRONMENTAL INFORMATION

It is assumed that all works on this drawing will be carried out by a competent contractor, working where
appropriate to an approved method statement.

Rev	Description / By / Ck'd / App'd	Date
Purpose of Issue		Status
For Planning		S4
Client		
Luke Lloyd		

Project
Falcon Lodge

Drawing
Roof Level Plan
Existing & Proposed

Scale @ A1	Drawn	Checked	Approved
1 : 50	HL	HL	HL
Project No.		Date	
HCS00318		13.03.2026	
Drawing Identifier		Revision	
Project Name		Revision	
FAL HCS 01		P01	
Date		Date	
02 D		2003	



Design & Engineering
16 Freeman Road, Warrington, Cheshire, WA9 7JQ
www.horshamcad.co.uk
Horsham CAD Services