




1 North-West Elevation (Existing)
1 : 100

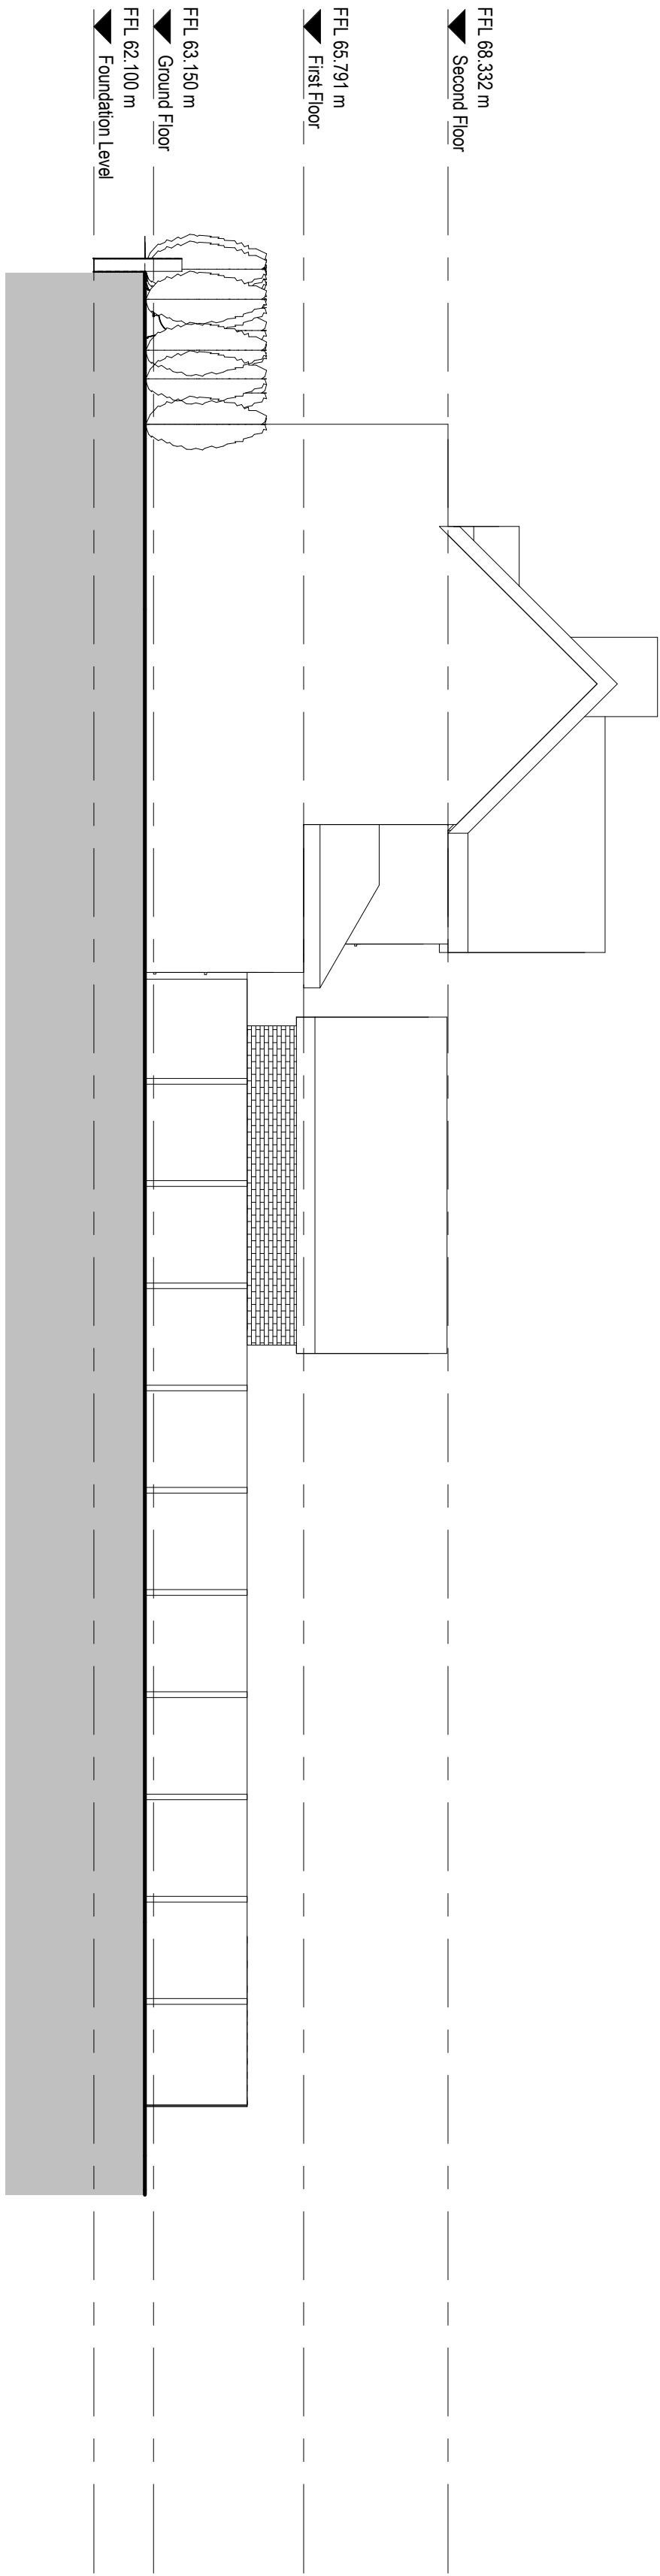

2 North-East Elevation (Existing)
1 : 100

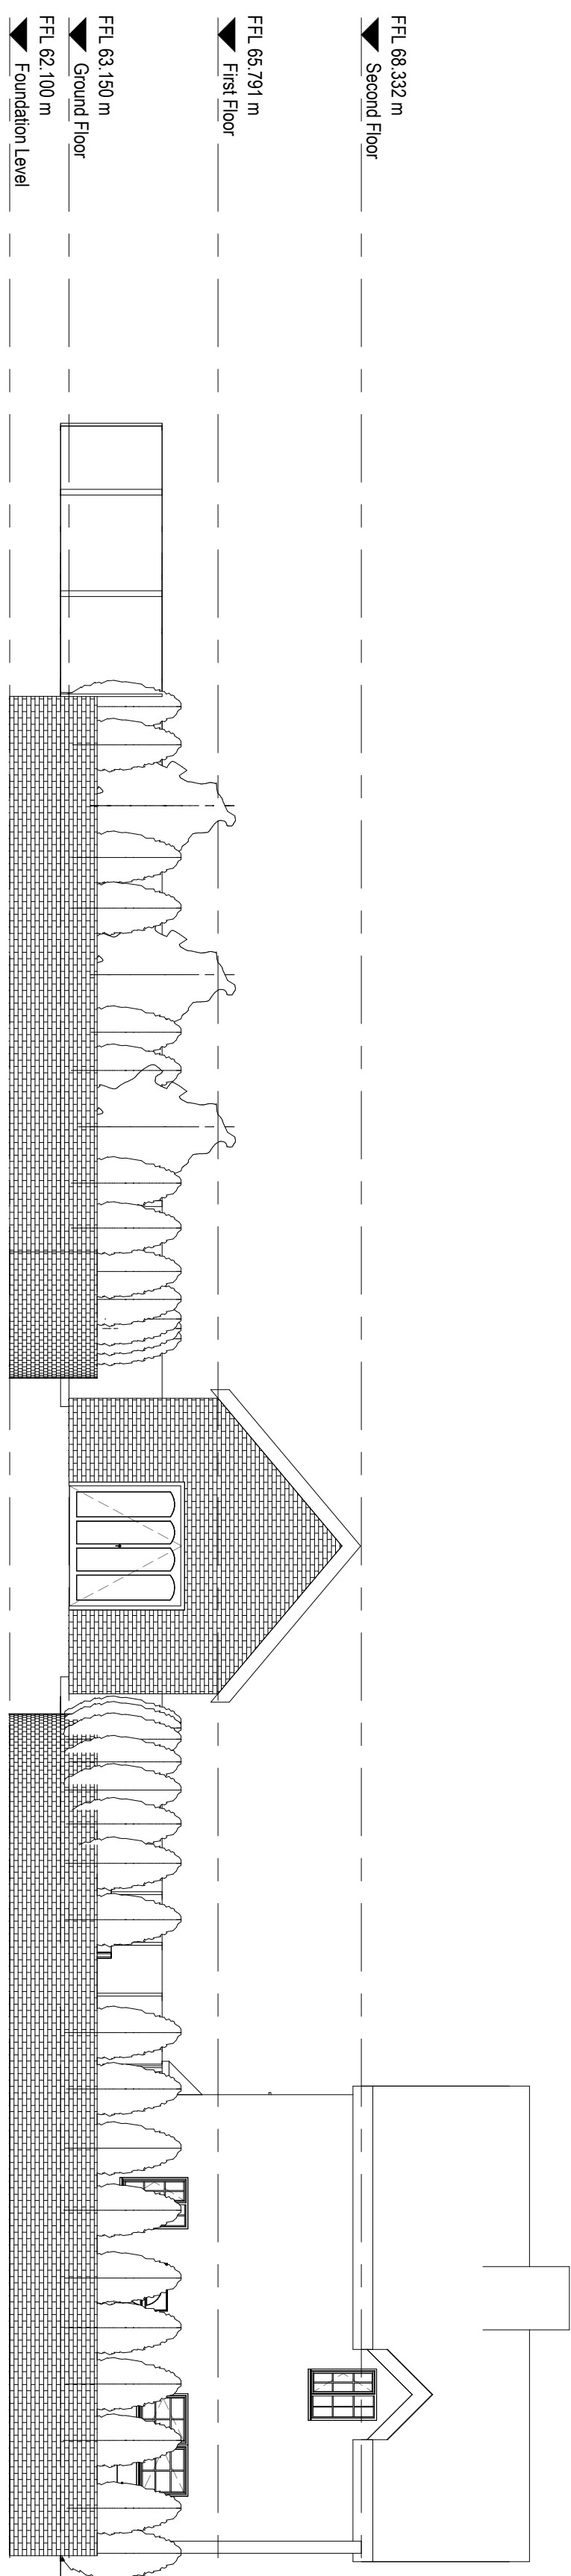

3 South-East Elevation (Existing)
1 : 100

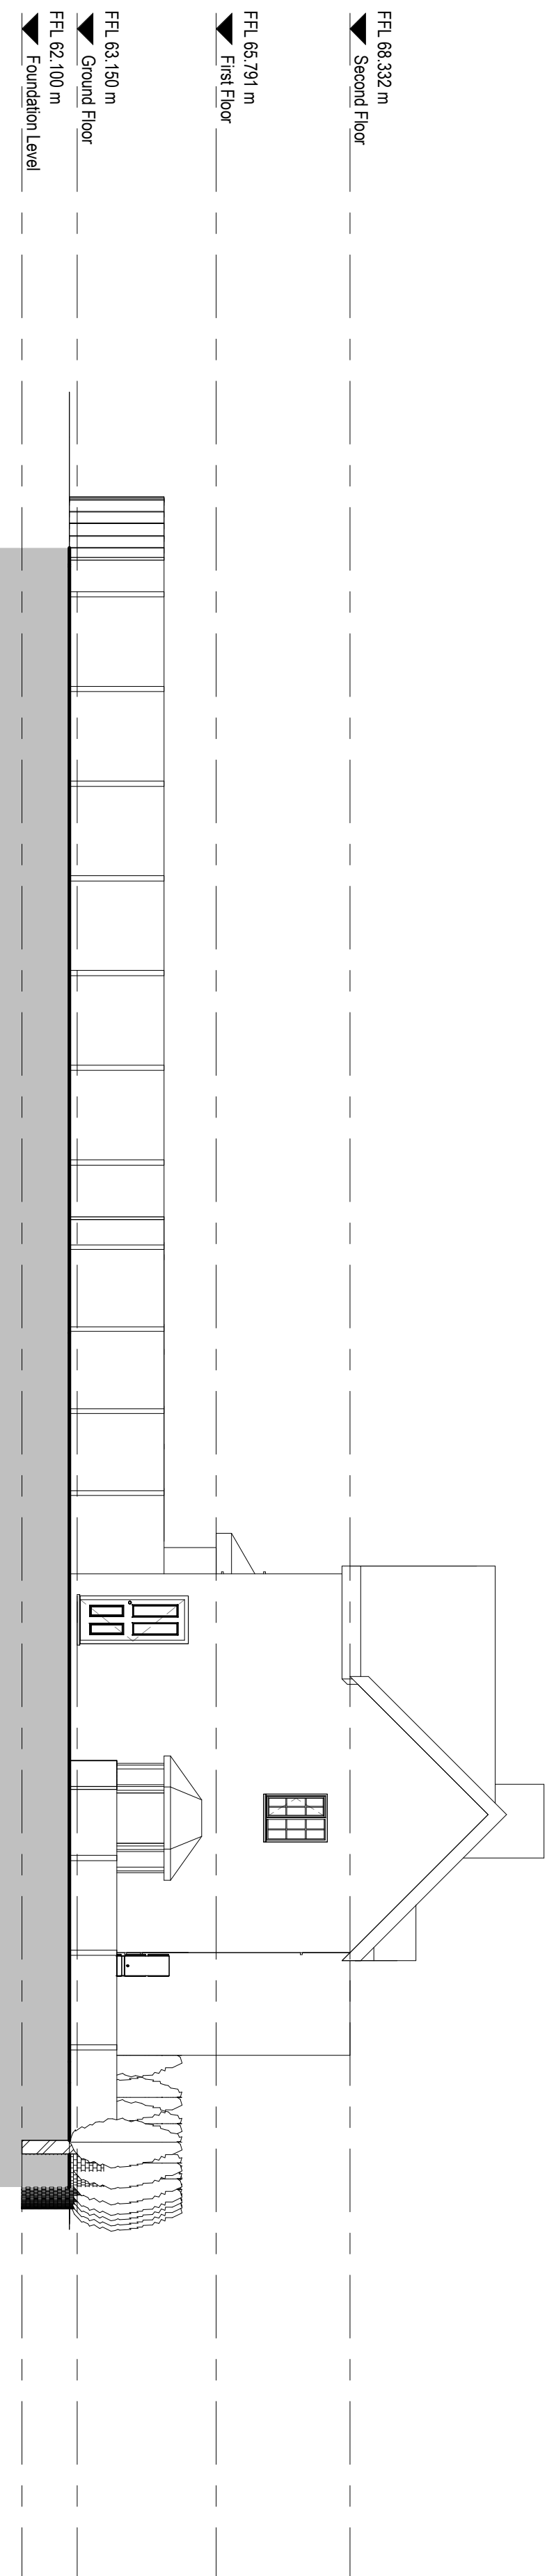

4 South-West Elevation (Existing)
1 : 100

This drawing is copyright and owned by Horsham CAD Services, and is for use on this site only unless
consensually stated otherwise.

DO NOT SCALE this drawing printed or electronic version. Contractors must check all dimensions from
file.

All other design team elements, when indicated, have been imported from the consultant's drawings and
reference should be made to the individual consultant's drawings for exact setting out, size and type of
materials and construction details.

Design and construction details are the responsibility of the design team. Contractors must
be informed immediately to the architect's satisfaction before proceeding.

All works are to be carried out in accordance with the latest British Standards and Codes of Practice unless
specifically stated otherwise in the specification.

Responsibility for the accuracy of this drawing is a matter of fact. It is based on electronic format files with
the requirement to check that all information has been imported in full and is correct when compared to the
original paper drawings. Images, computer generated drawings and electronic files are not to be scaled or
used for construction purposes without the approval of the design team.

This original document is issued for the purpose indicated below and contains information of confidential
nature. Further copies and circulation will be strictly in accordance with the confidentiality agreement under
the contract. This information is destroyed or returned to the consultant.

SAFETY, HEALTH AND ENVIRONMENTAL INFORMATION

Rate is the relevant Construction (Design and Management) documentation where applicable.
It is assumed that all works on this drawing will be carried out by a competent contractor, working where
appropriate to an approved method statement.

Rev	Description / By / Ck'd / App'd	Date
-----	---------------------------------	------

Purpose of Issue	Status
For Planning	S4

Client
Luke Lloyd

Project
Falcon Lodge

Drawing
Elevations
Existing

Scale @ A1	Drawn	Checked	Approved
1 : 100	HL	HL	HL

Project No.
HCS00318

Date
13.03.2026

Drawing Identifier	Well	File type	revision
Project "Begin" name	FAL	HCS 01	XX
	D	A	3001
			P01



Horsham CAD Services
Design & Engineering
16 Freeman Road, Warrnam, Horsham, West Sussex, RH12 3RD
www.horshamcadservices.webs.com
Horsham CAD Services