


Type the complete path! — xref's loaded in file:

1. CONTRACTOR IS RESPONSIBLE FOR ALL SETTING BEFORE WORK IS PUT IN HAND
2. WRITTEN DIMENSIONS ONLY TO BE TAKEN — THIS DRAWING MUST NOT BE SCALED —
3. ARCHITECTS TO BE IMMEDIATELY NOTIFIED OF SUSPECTED OMISSIONS OR DISCREPANCIES



REVISIONS	
B. Loggia Application	04.03.26

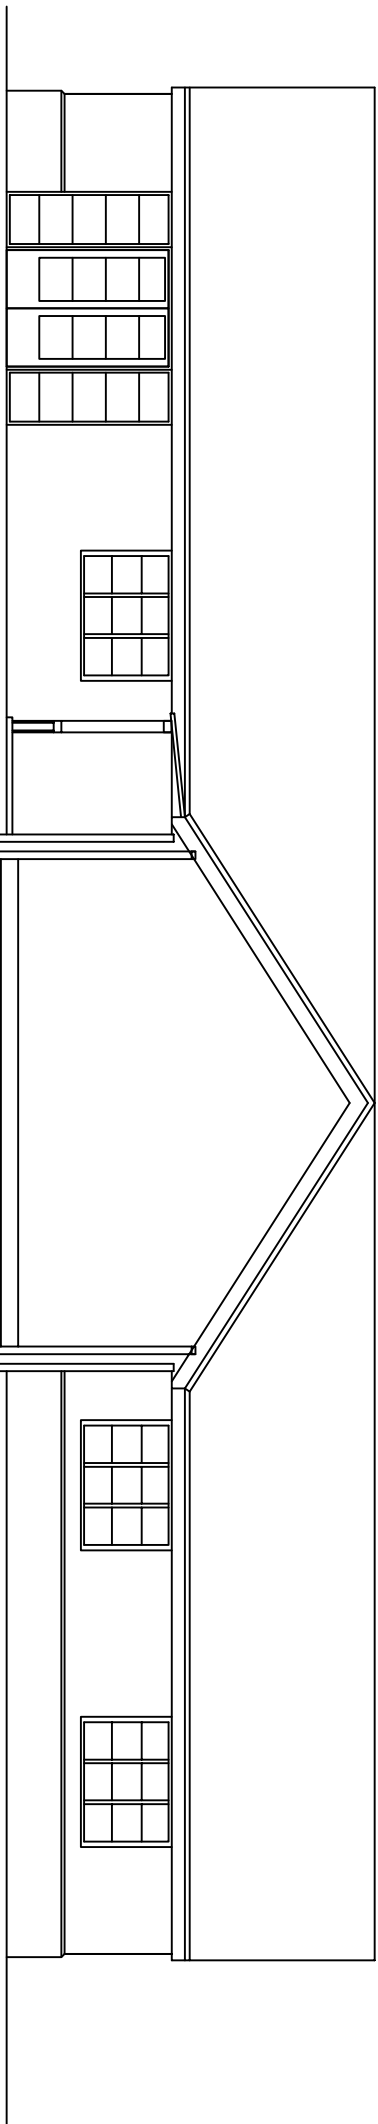


South Elevation @ 1:100

Elevation looking north — from courtyard


East Elevation @ 1:100
Un-changed

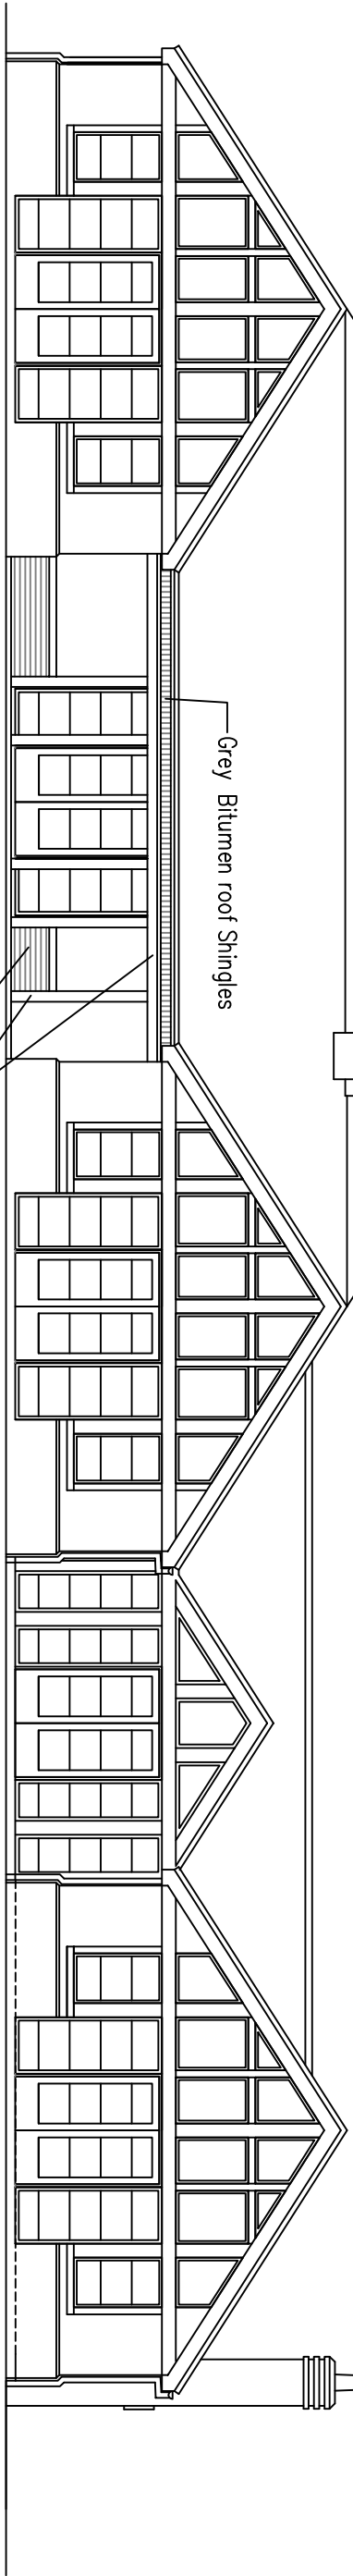 



West Elevation @ 1:100

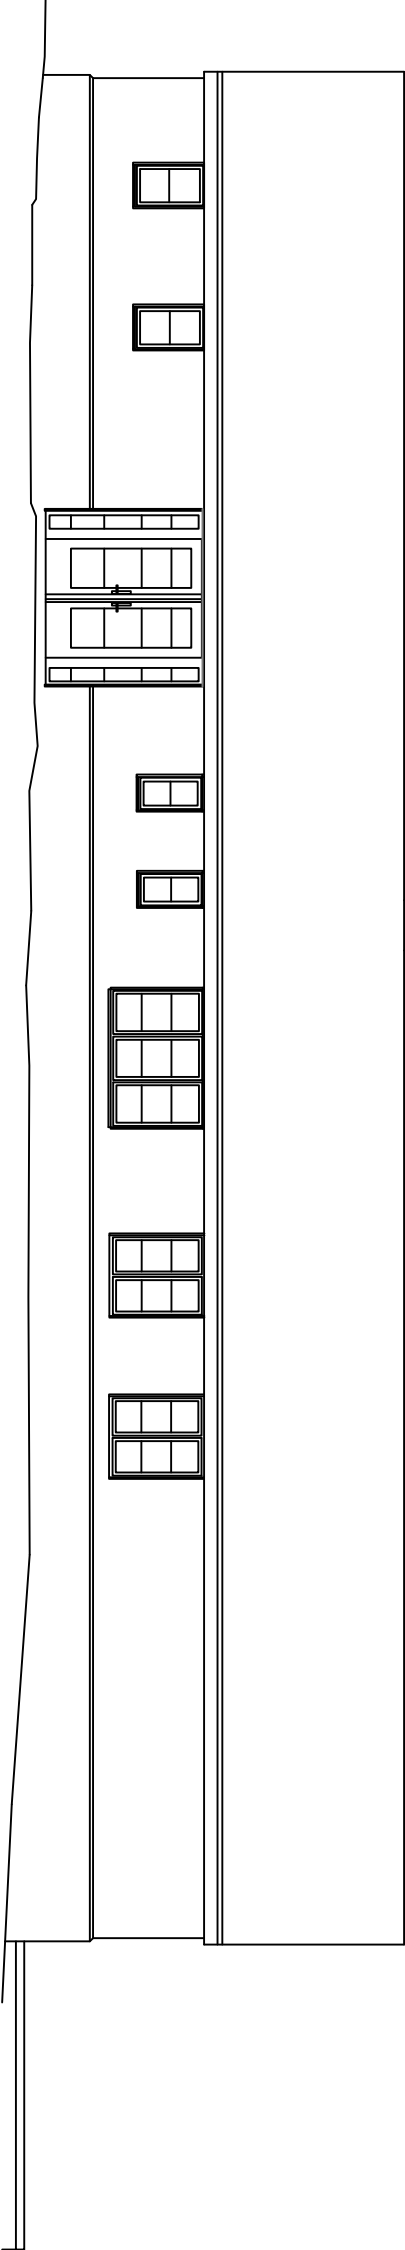


North Elevation @ 1:100 Un-changed

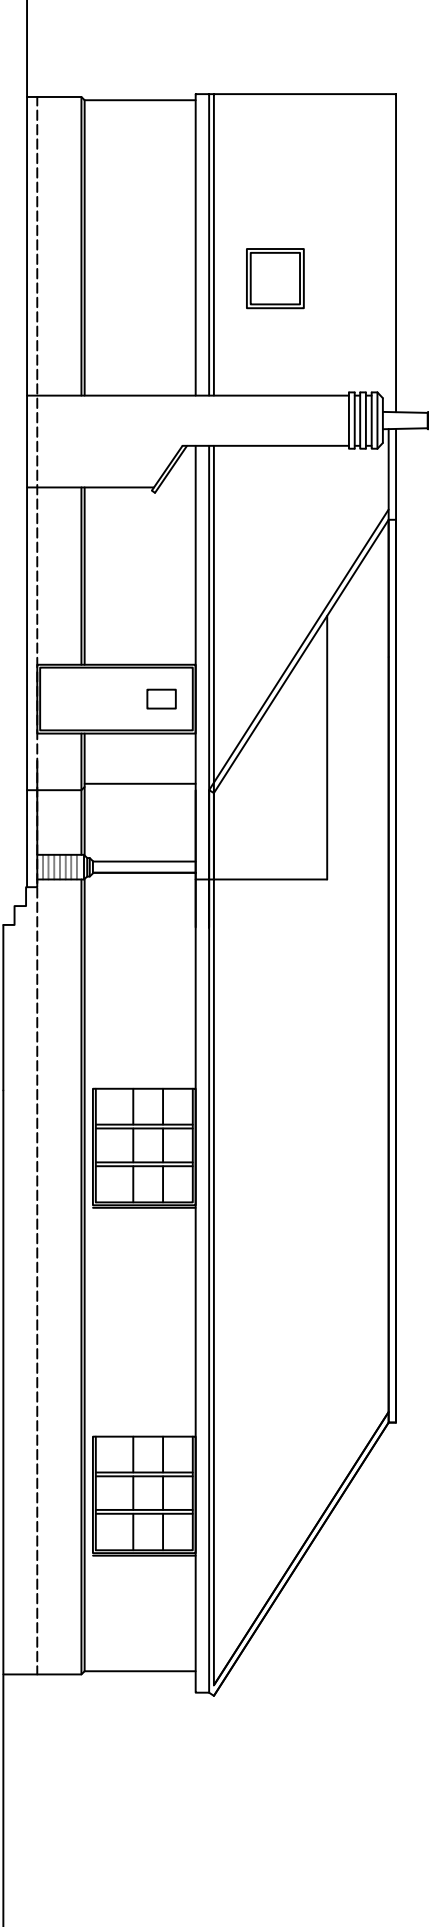

South Elevation @ 1:100 Un-changed

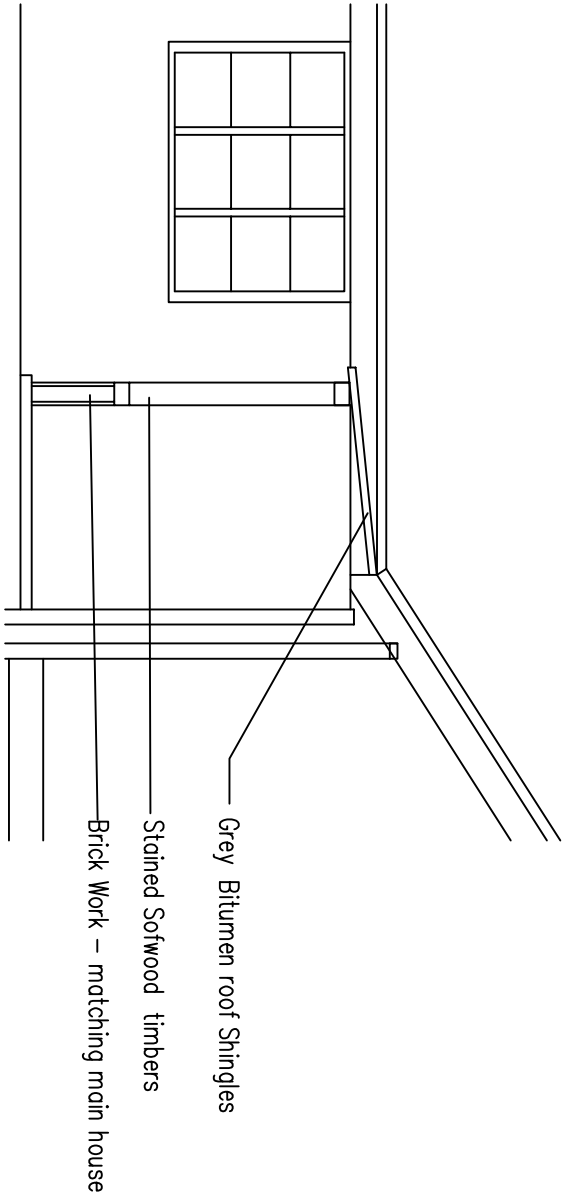
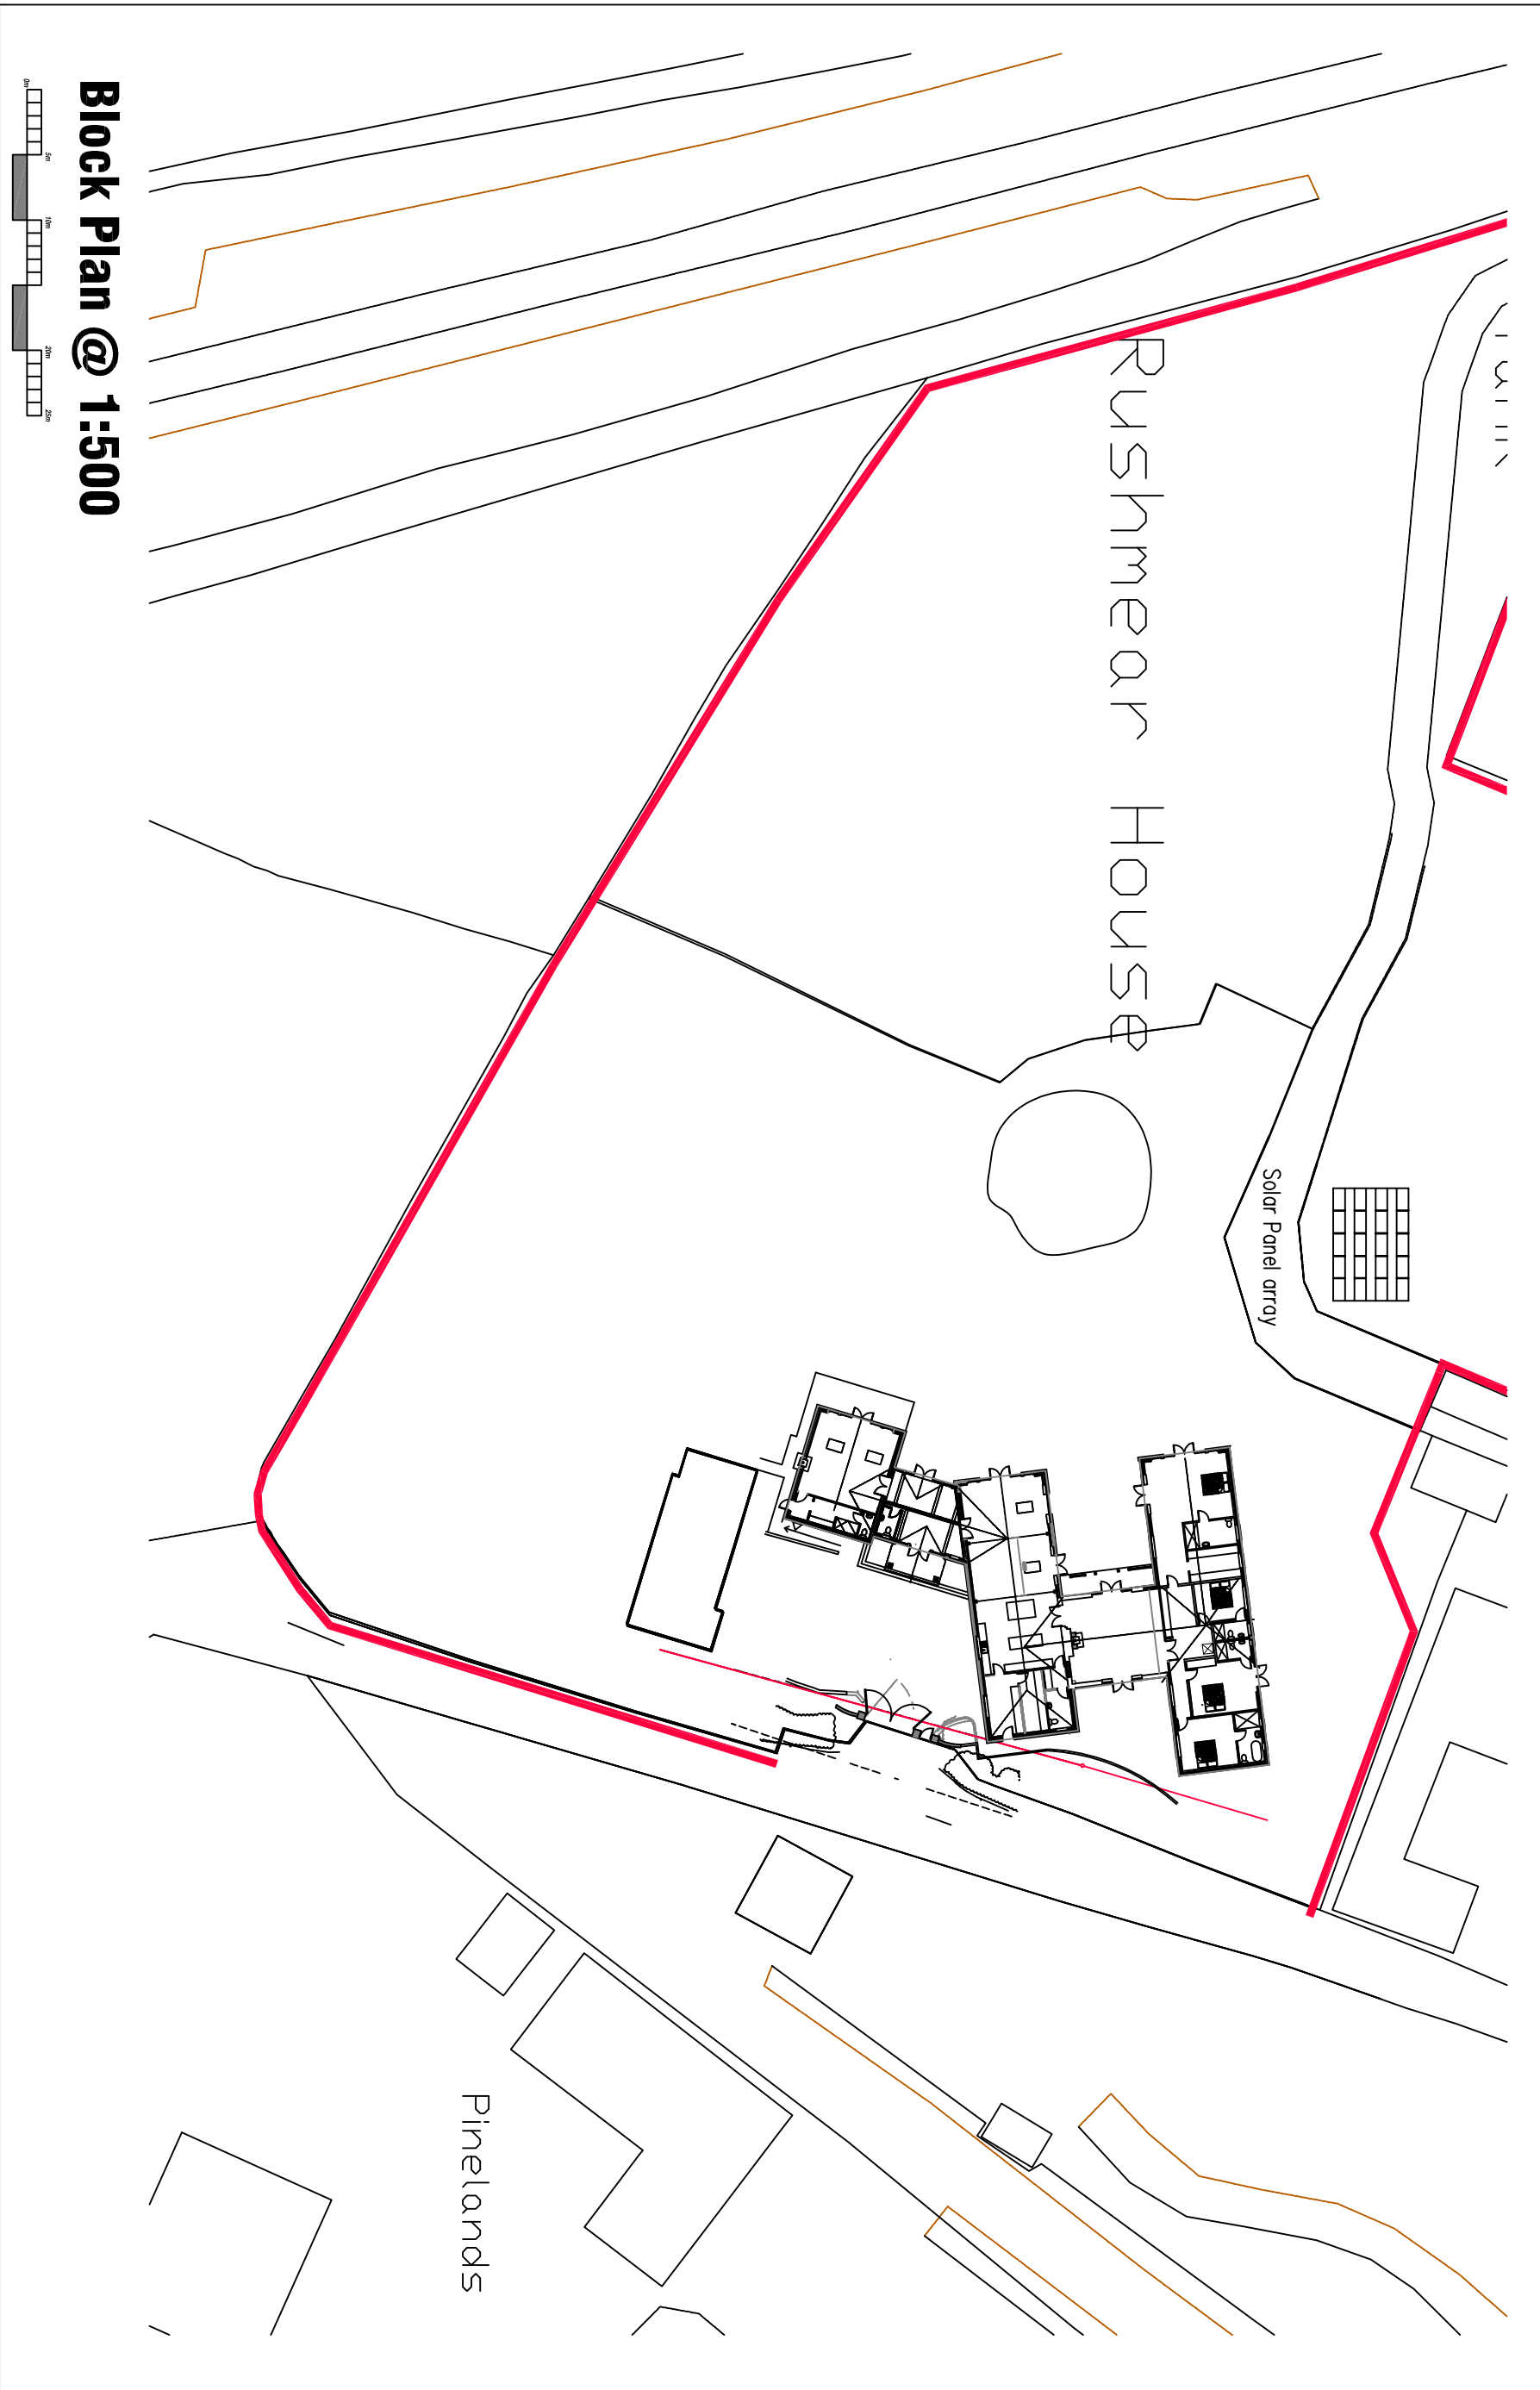


Partial Elevation / section @ 1:50

 

North Elevation @ 1:100

Elevation looking south — from courtyard

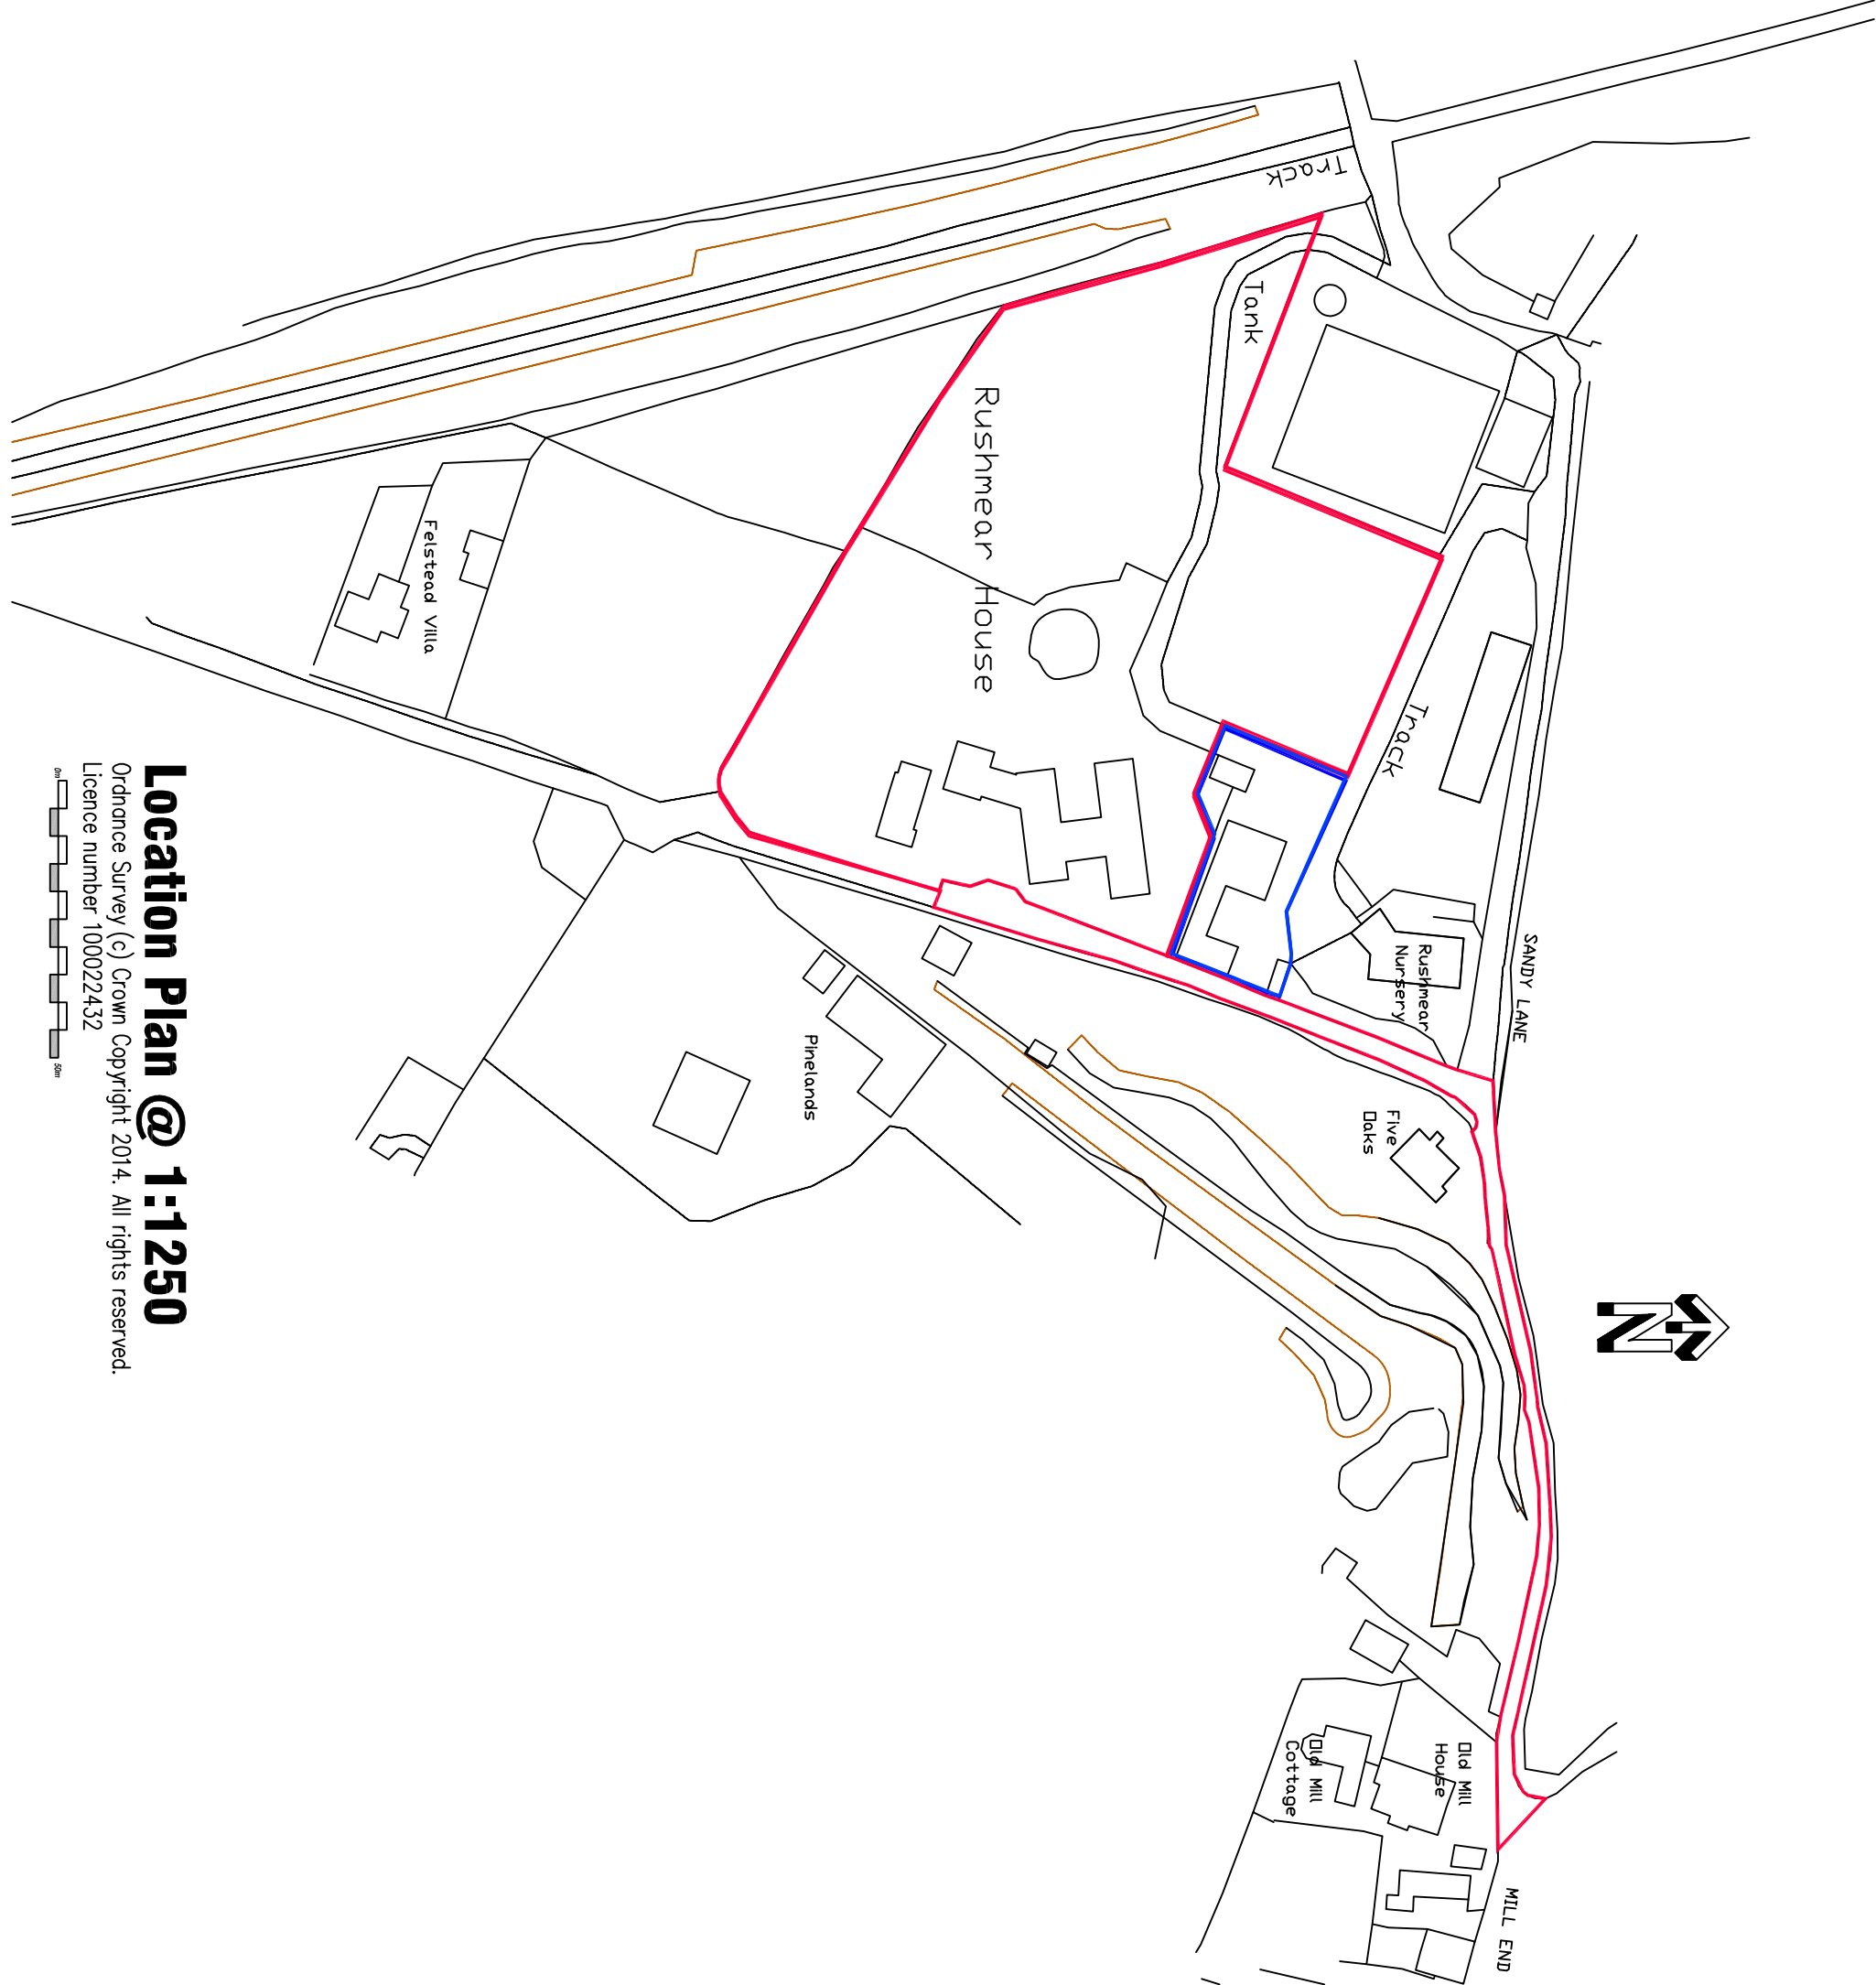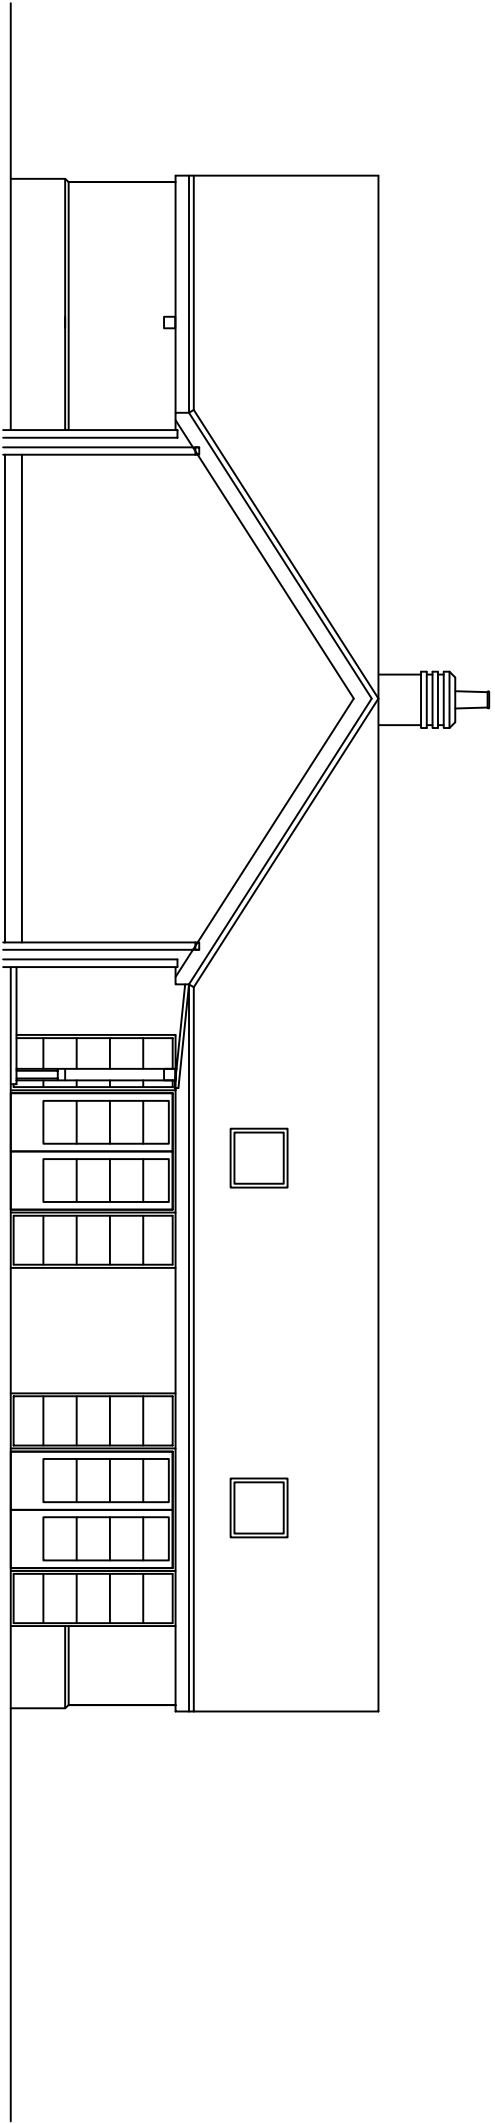

Location Plan @ 1:1250

Ordnance Survey (c) Crown Copyright 2014. All rights reserved.
Licence number 100022432

PROJECT
Mr and Mrs Warren
Rushmear House
Sandy Lane, Henfield
BN5 9UX

JNA ARCHITECTS
CHARTERED ARCHITECTS
14a Brighton Road, Southgate
Grawley, West Sussex, RH10 6AA
Tel: 01293 439323 FAX: 01293 530160
www.jna-architects.co.uk

Planning — Loggia
Elevations and Block Plans

SCALE	DWG. NO.	REV.
as shown @A1	J1682.202	B
DATE	Mar '26	
DRAWN	JN	