


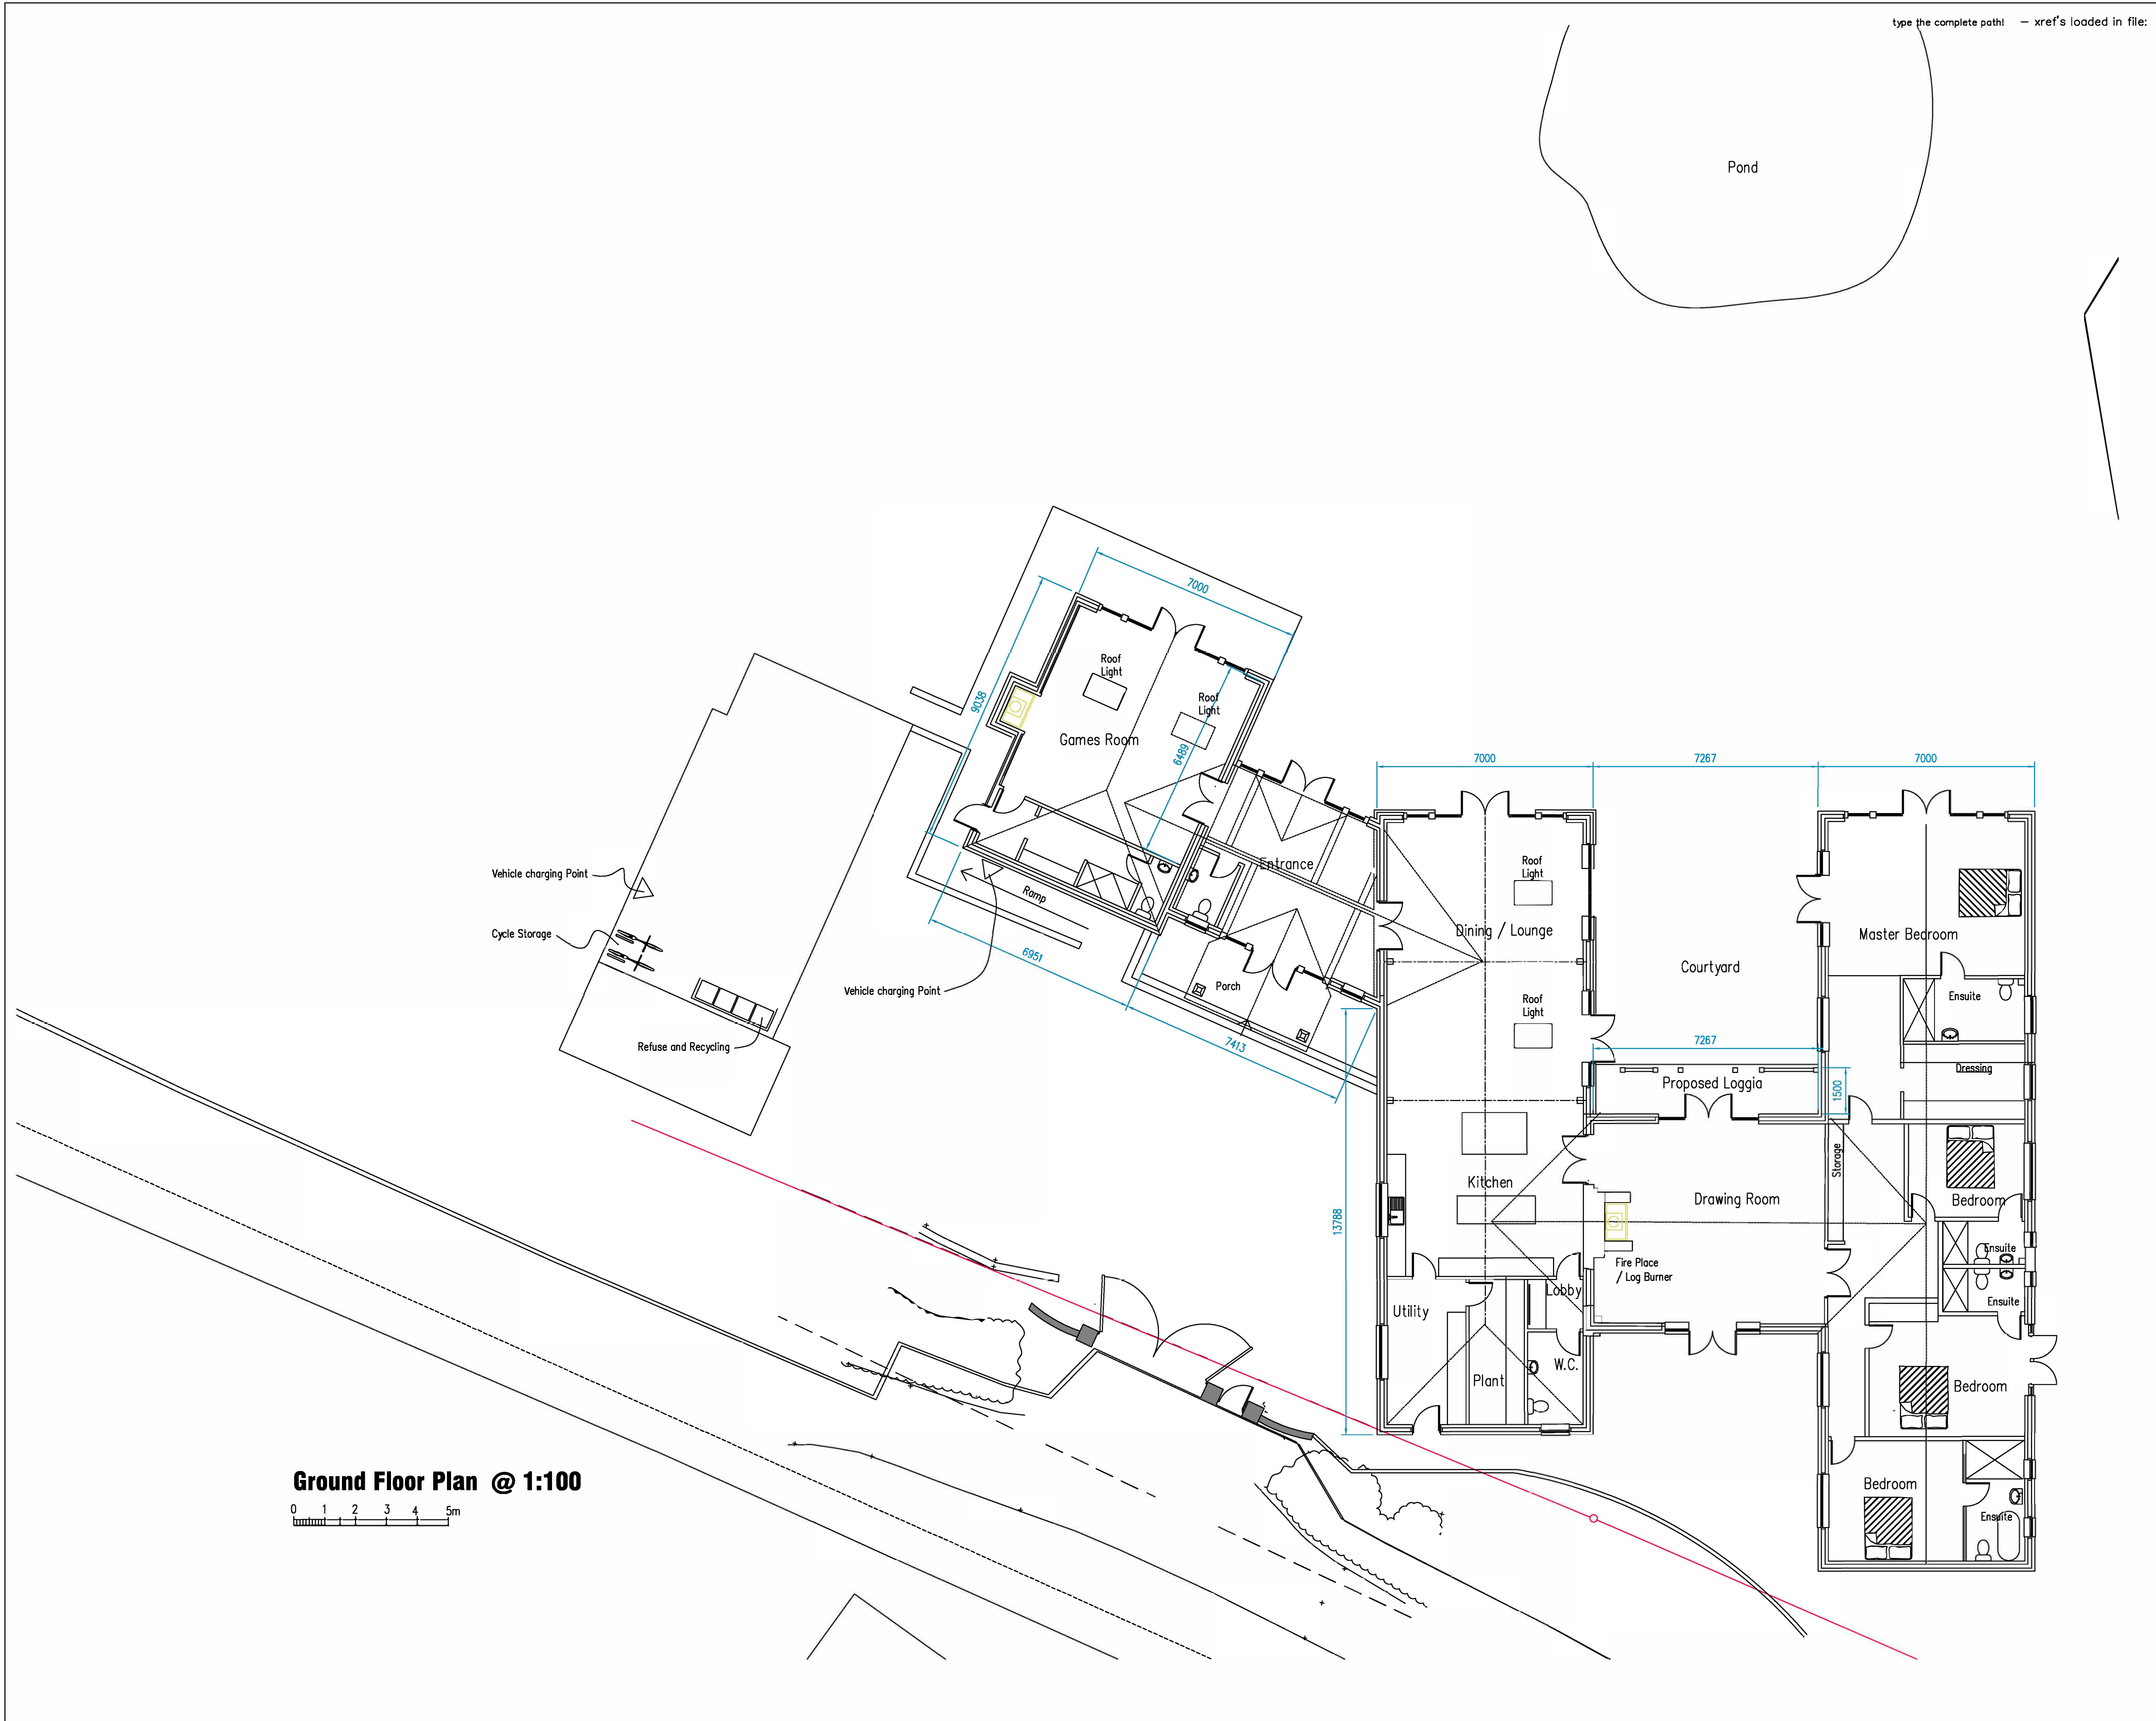

1. CONTRACTOR IS RESPONSIBLE FOR ALL SETTING OUT AND MUST CHECK DIMENSIONS ON SITE BEFORE WORK IS PUT IN HAND

2. WRITTEN DIMENSIONS ONLY TO BE TAKEN — THIS DRAWING MUST NOT BE SCALED — Drawing CAN be scaled for Planning

3. ARCHITECT TO BE IMMEDIATELY NOTIFIED OF SUSPECTED OMISSIONS OR DISCREPANCIES

REVISIONS	
B	Loggia Application 04.03.26

JNA ARCHITECTS
CHARTERED ARCHITECTS
14a Brighton Road, Southgate
Crawley, West Sussex, RH10 6AA
Tel: 01293 439323 FAX: 01293 530160
www.jna-architects.co.uk

PROJECT
Mr and Mrs Warren
Rushmear House
Sandy Lane, Henfield
BN5 9UX

Planning — Loggia
Ground Floor Plan

SCALE	as shown @A1	DRG. NO.	REV.
DATE	Mar '256	J1682.201	B
DRAWN	JN		