


type the complete path! — xref's loaded in file:

1. CONTRACTOR IS RESPONSIBLE FOR ALL SETTING OUT AND MUST CHECK DIMENSIONS ON SITE BEFORE WORK IS PUT IN HAND
2. WRITTEN DIMENSIONS ONLY TO BE TAKEN
~~THIS DRAWING MUST NOT BE SCALED~~
Drawing CAN be scaled for Planning
3. ARCHITECT TO BE IMMEDIATELY NOTIFIED OF SUSPECTED OMISSIONS OR DISCREPANCIES

REVISIONS	
B	Loggia Application 04.03.26

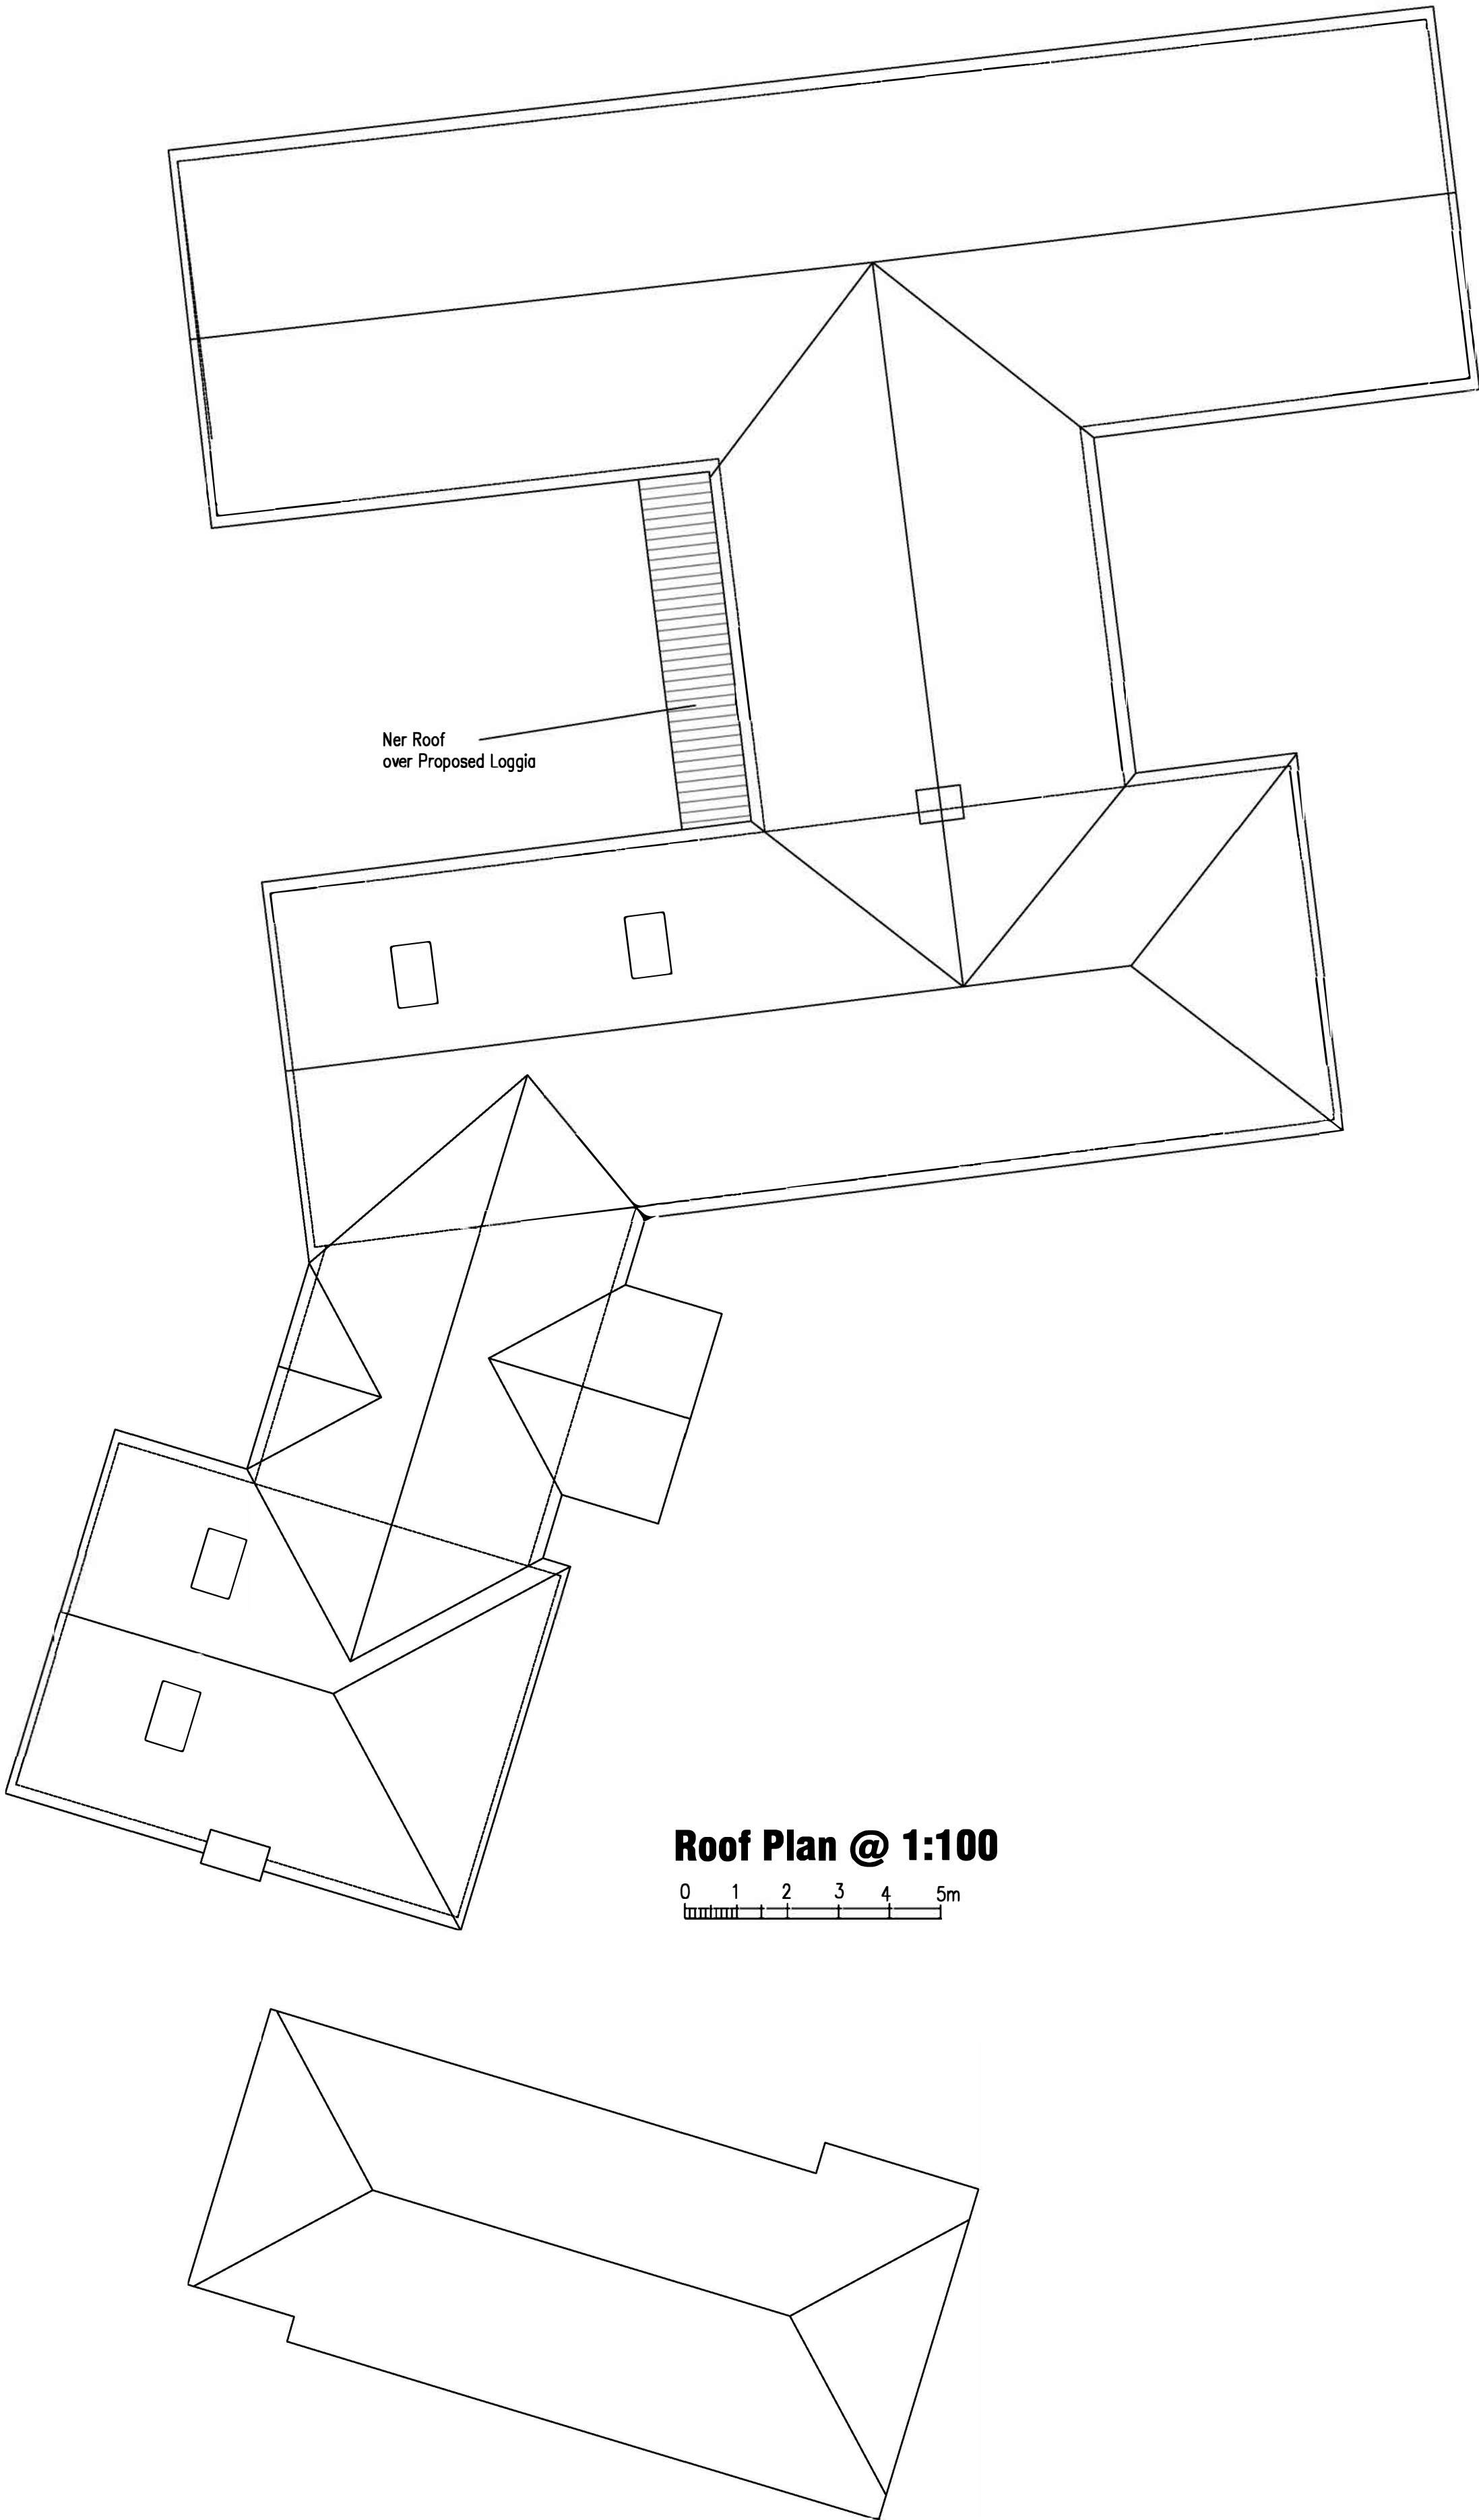

JNA ARCHITECTS
CHARTERED ARCHITECTS
14a Brighton Road, Southgate
Crawley, West Sussex, RH10 6AA
Tel: 01293 439323 FAX: 01293 530160
www.jna-architects.co.uk

PROJECT Mr and Mrs Warren Rushmear House Sandy Lane, Henfield BN5 9UX		
Planning – Loggia Roof Plan		
SCALE as shown @A1	DRG. NO. J1682.203	REV. B
DATE Mar '26		
DRAWN JN		