



NOTE:
All measurements to be checked on site.
This drawing is prepared for planning purposes only.

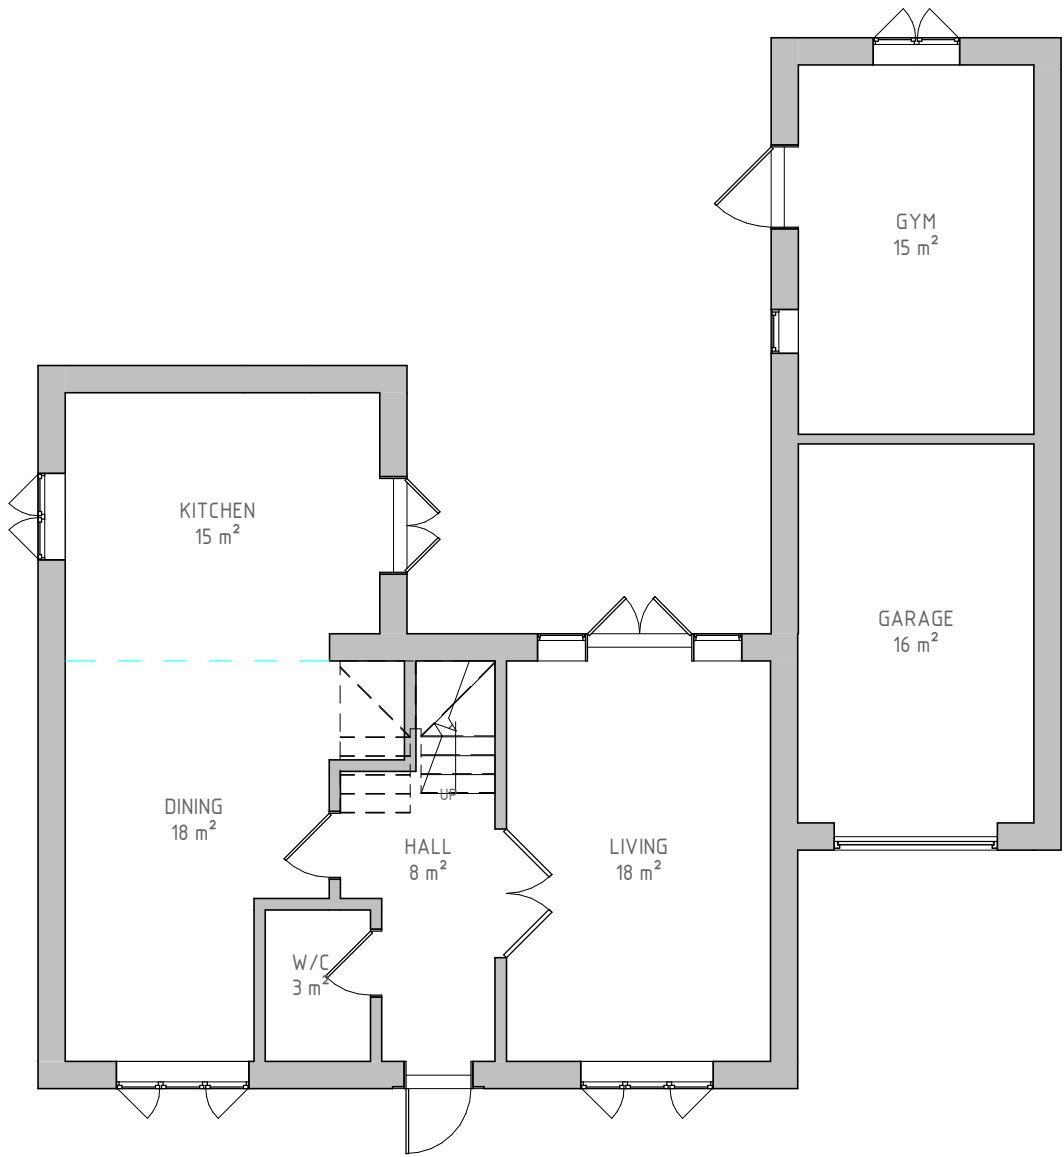

03.1/101 - EXISTING GROUND FLOOR PLAN
1 : 100



VISUAL SCALE 1:100 @ A3

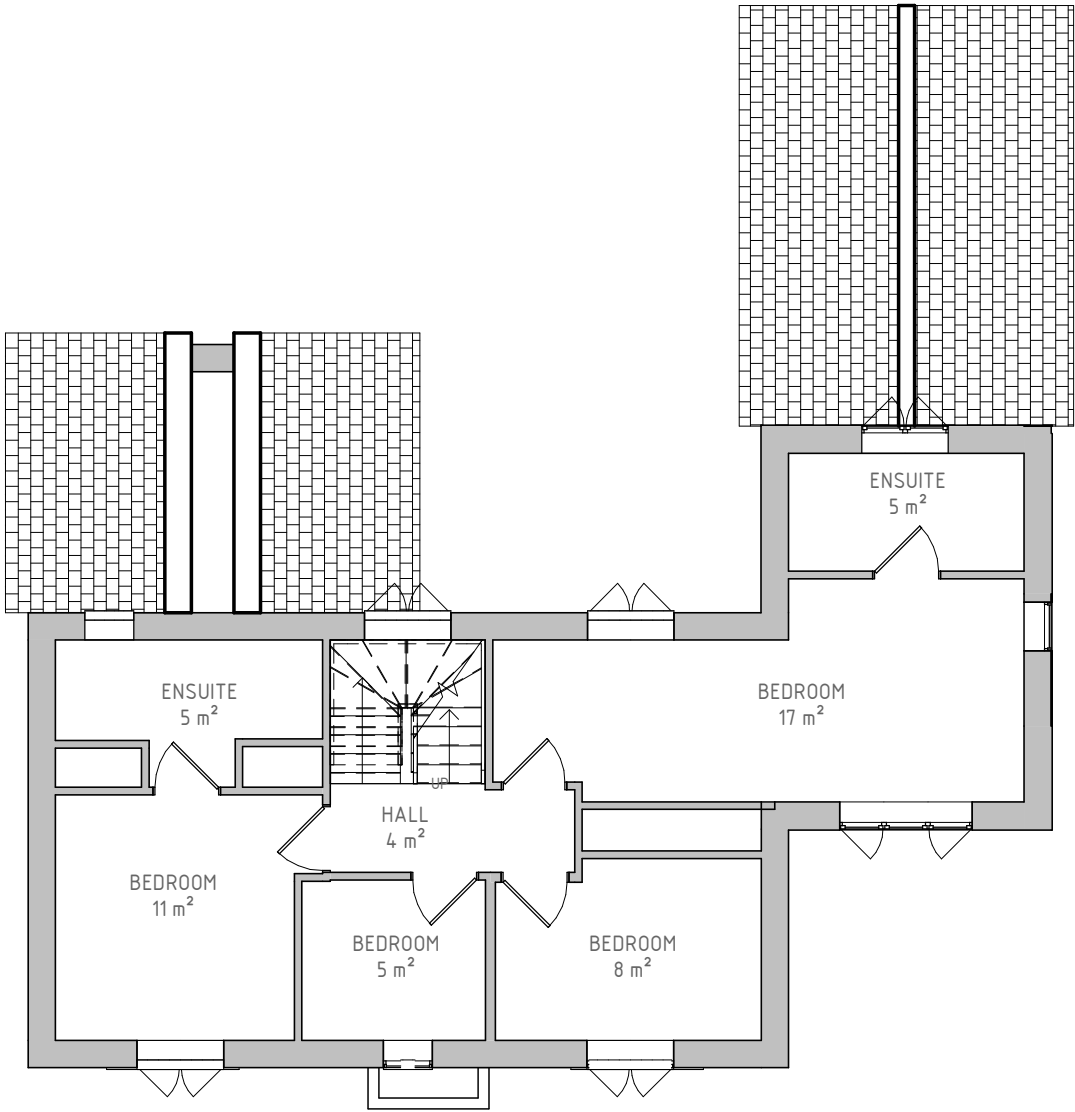

03.1/102 - EXISTING FIRST FLOOR PLAN
1 : 100

PROJECT NO:
917
PROJECT ADDRESS:
10 Cook Way Horsham RH12 3US

SHEET NO: 917 / 03.1
REV:
SCALE:

DRAWING TITLE:
EXISTING FLOOR PLANS
DATE:
MARCH 2026