

NOTE:
All measurements to be checked on site.
This drawing is prepared for planning purposes only.




04/201 - EXISTING FRONT ELEVATION
1 : 100




04/202 - EXISTING LEFT ELEVATION
1 : 100



04/203 - EXISTING REAR ELEVATION
1 : 100

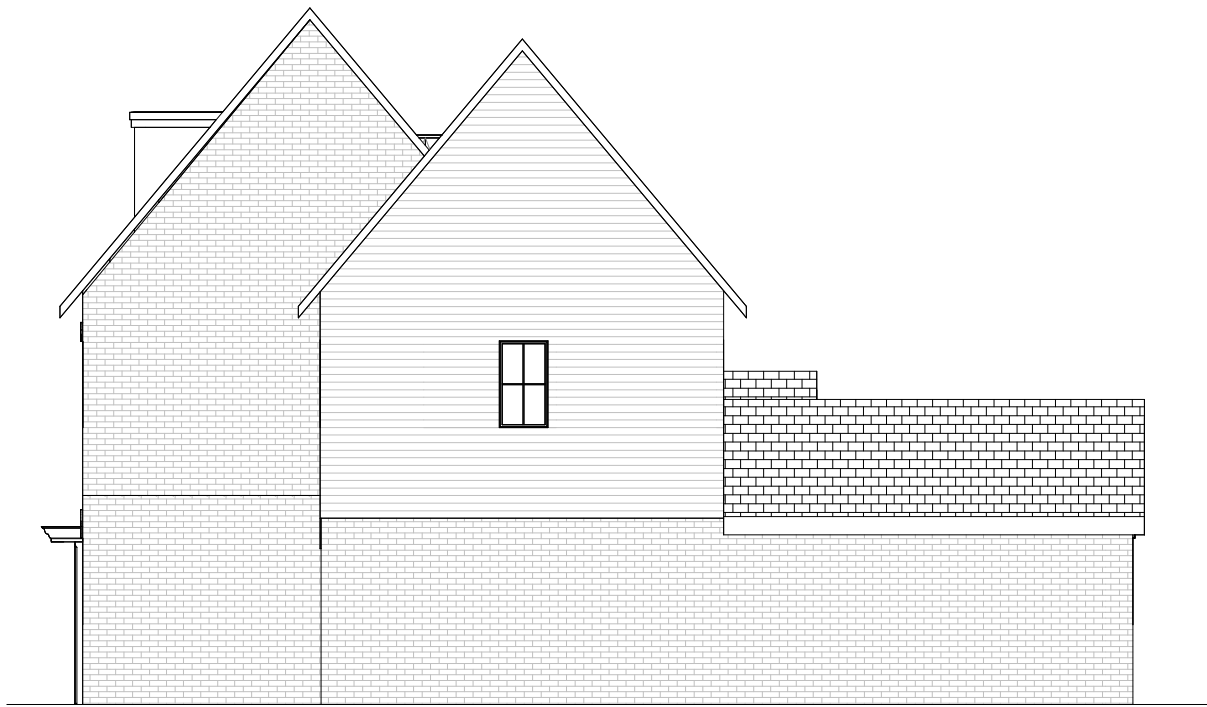

04/204 - EXISTING RIGHT ELEVATION
1 : 100

 

VISUAL SCALE 1:100 @ A3

PROJECT NO.
917
PROJECT ADDRESS:
10 Cook Way Horsham RH12 3US

SHEET NO: 917/ 04 REV:

SCALE:

DRAWING TITLE:
EXISTING ELEVATIONS
DATE:
MARCH 2026