



NOTE:
All measurements to be checked on site.
This drawing is prepared for planning purposes only.

www.theplanningman.co.uk
t: 01372 897891
e: enquiries@theplanningman.co.uk

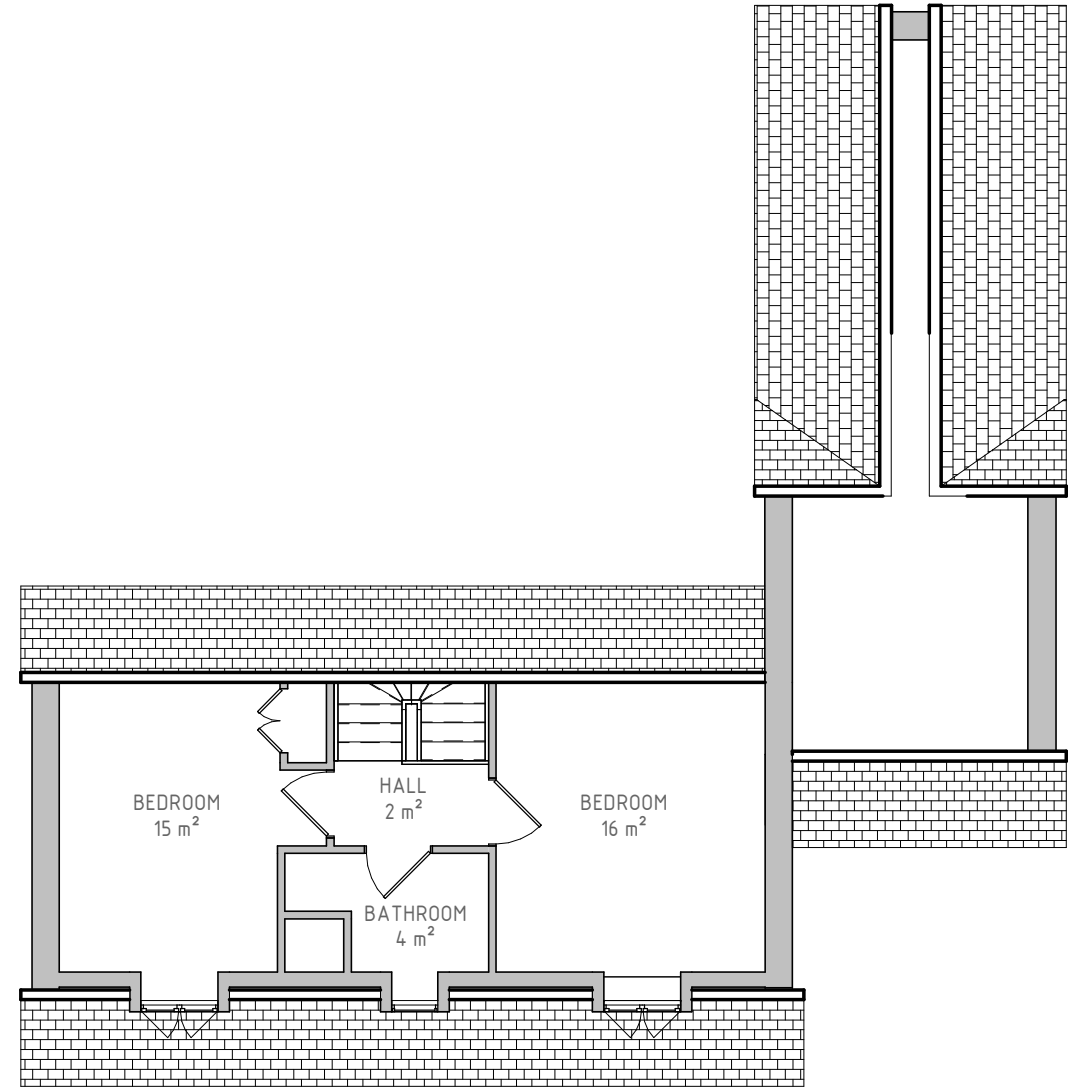

05.2/303 - PROPOSED SECOND FLOOR PLAN
1 : 100

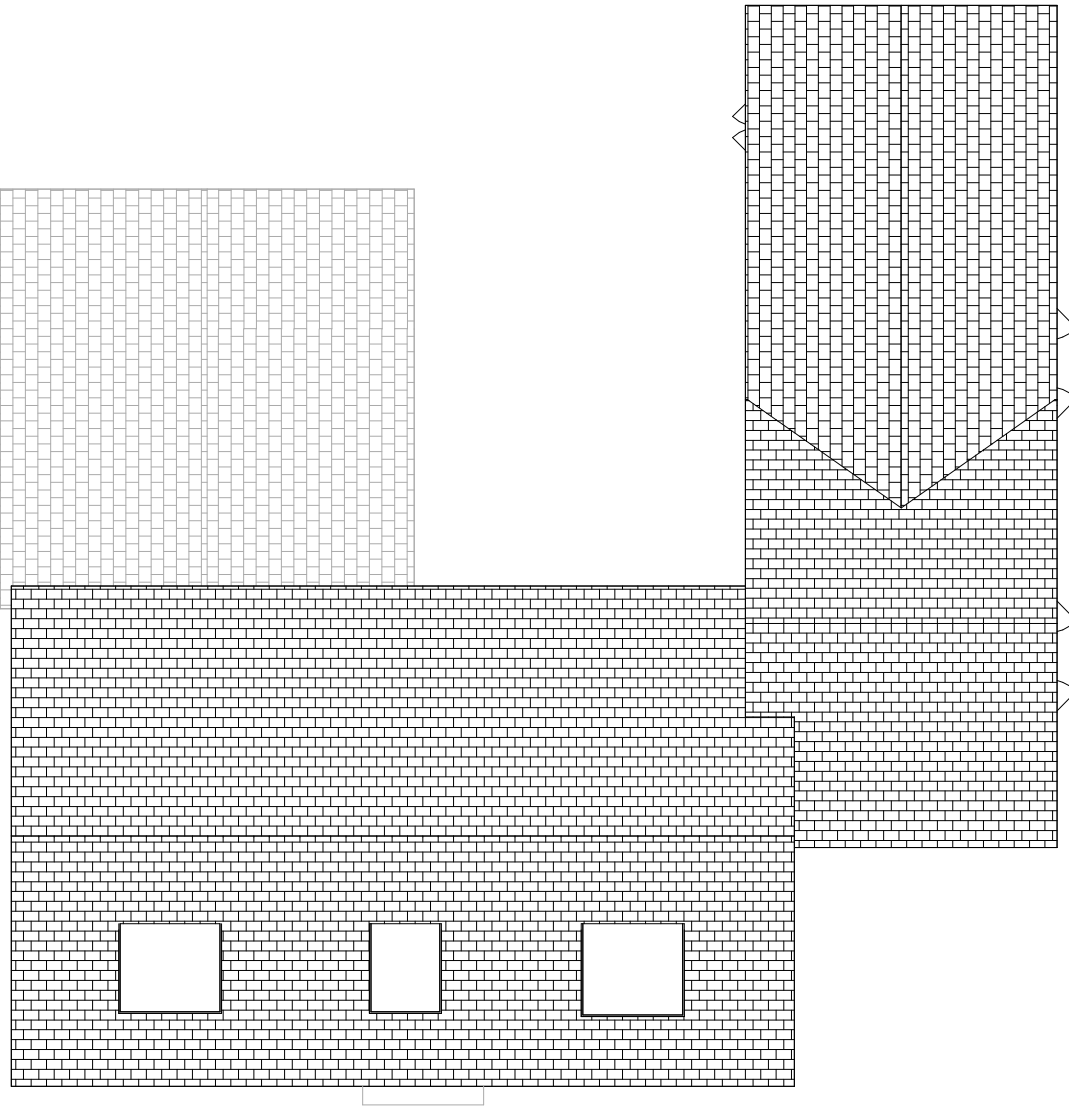

05.2/304 - PROPOSED ROOF PLAN
1 : 100



VISUAL SCALE 1:100 @ A3

PROJECT NO:
917
PROJECT ADDRESS:
10 Cook Way Horsham RH12 3US
SHEET NO: 917/ 05.2
REV:
SCALE:
DRAWING TITLE:
PROPOSED FLOOR PLANS
DATE:
MARCH 2026