




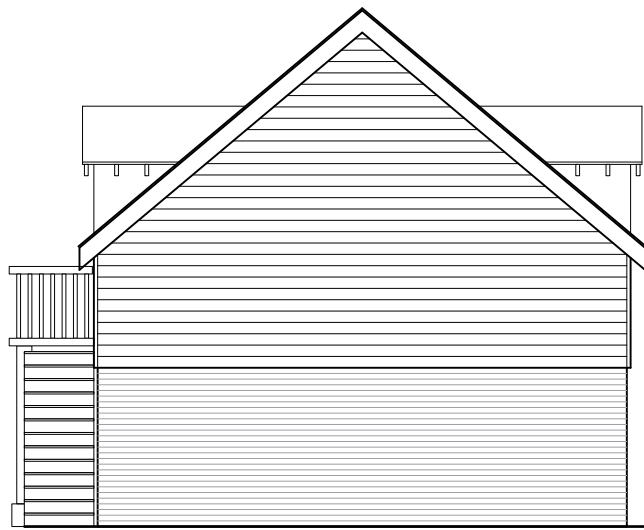


Carport
North West Elevation

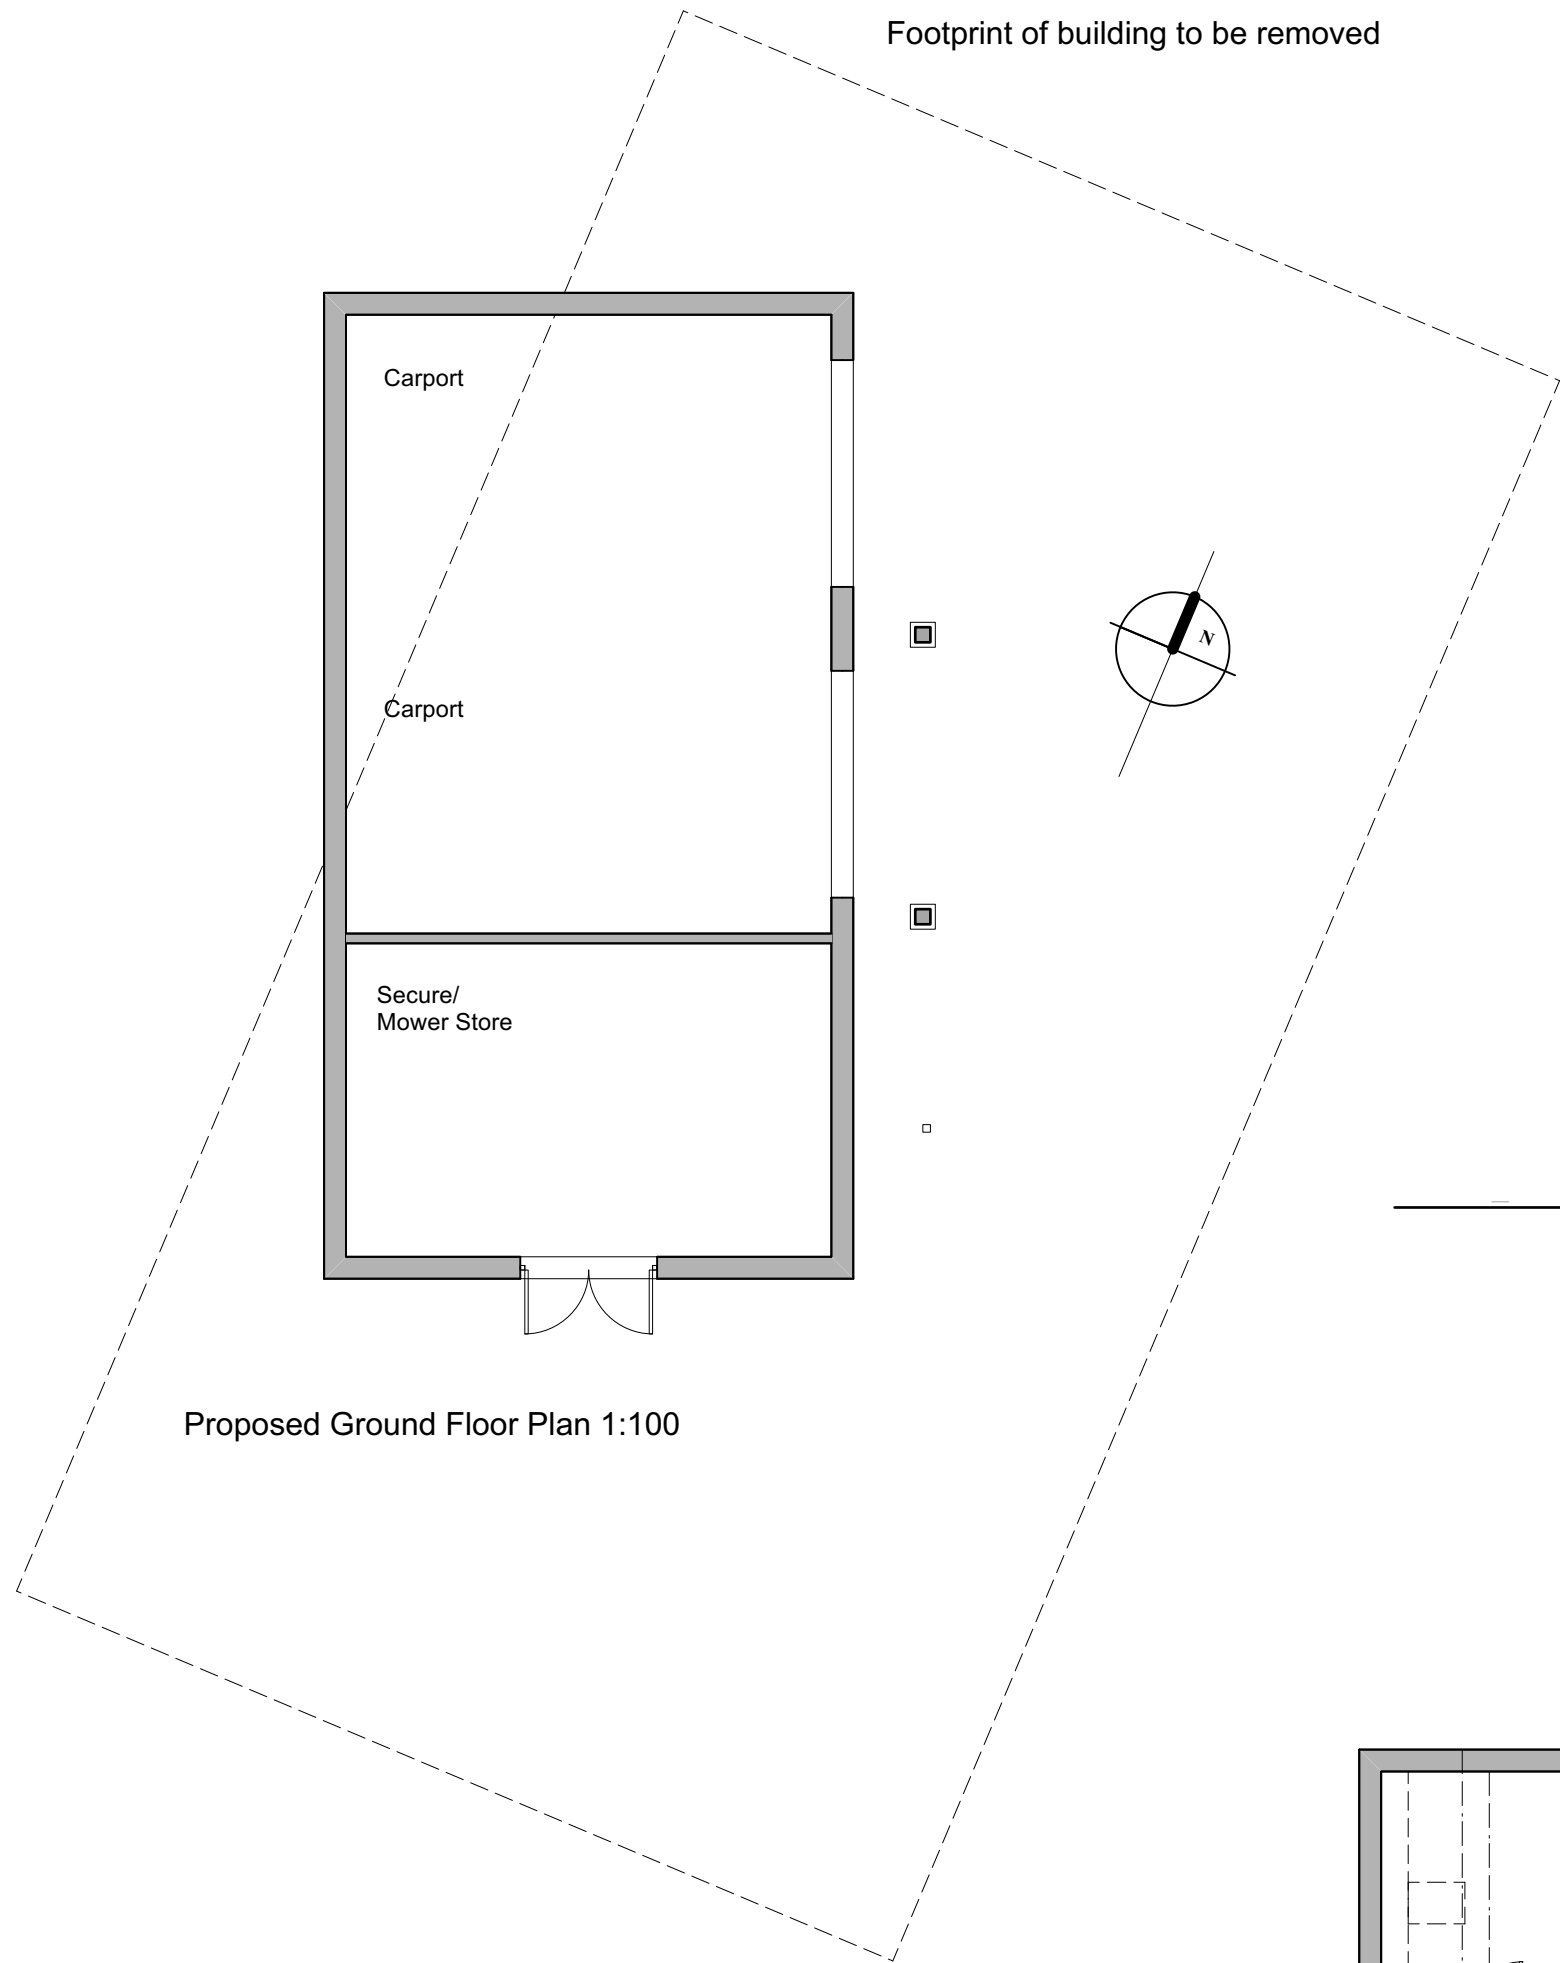


Carports
Secure Store
South West Elevation

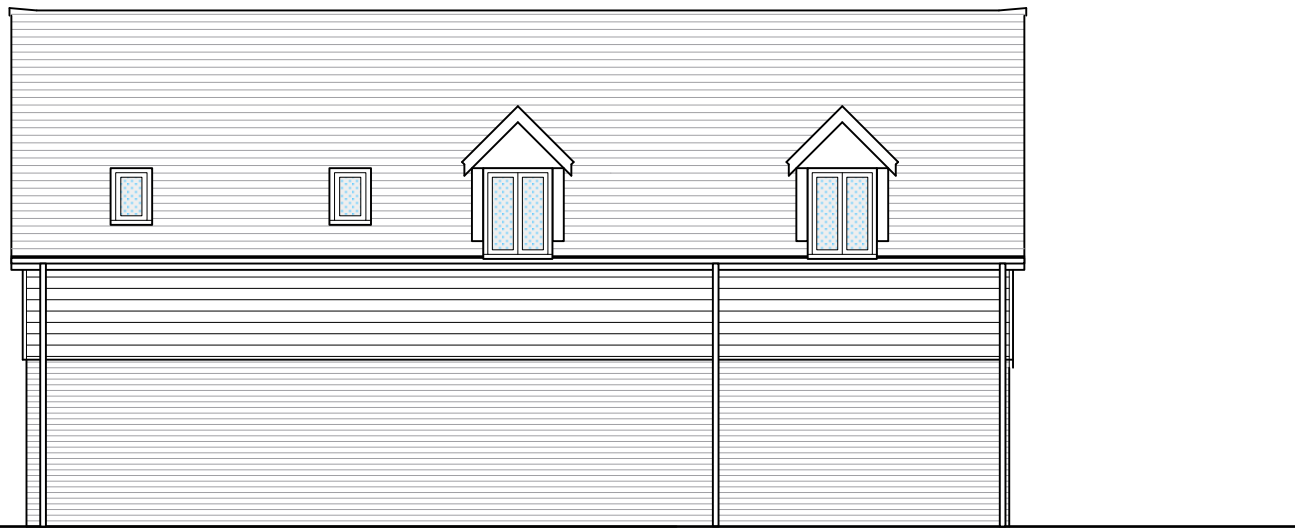


Secure Store
Carport
Carport
North East Elevation

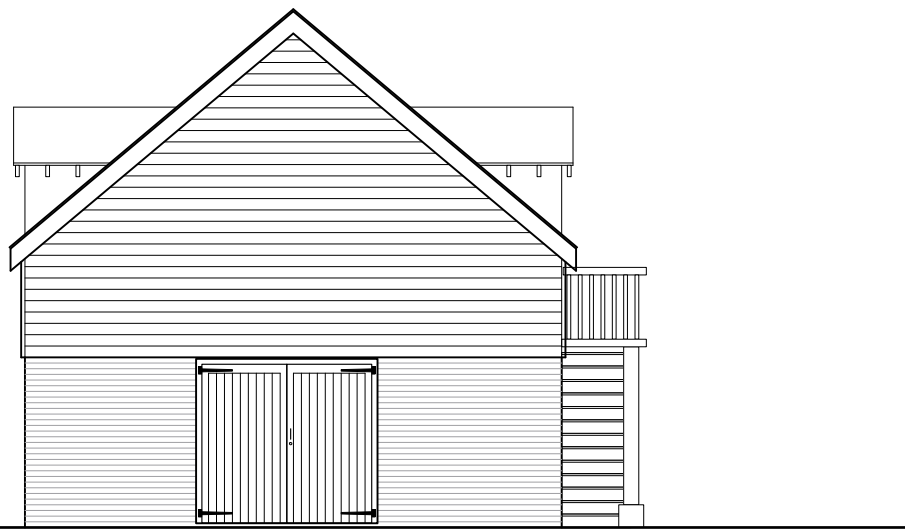


Secure Store
South East Elevation

 

1:100 @ A2

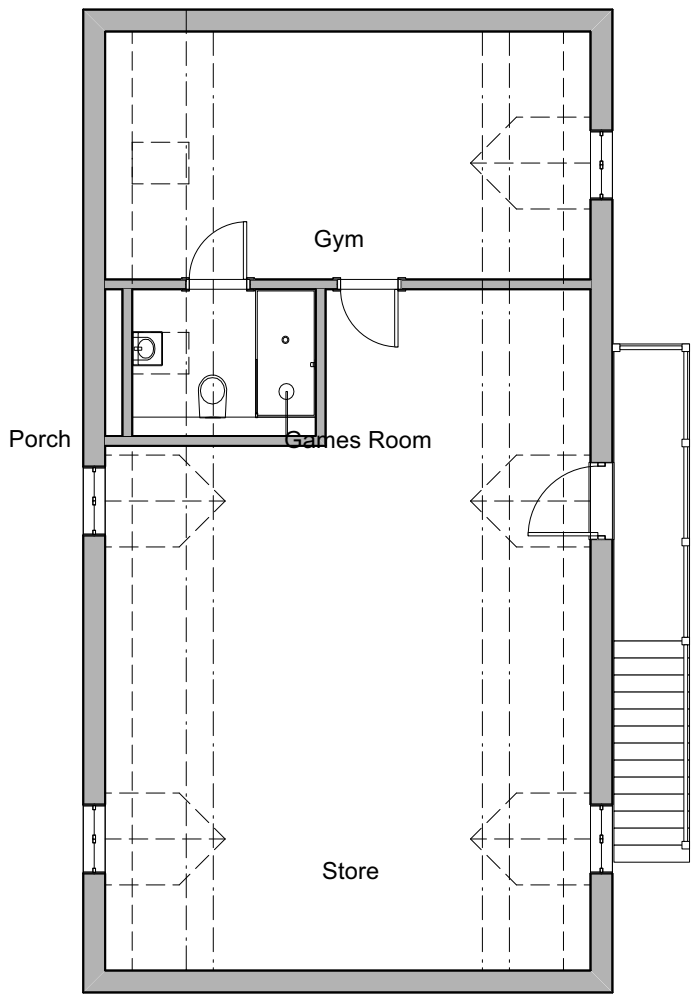

Proposed Attic Floor Plan 1:100

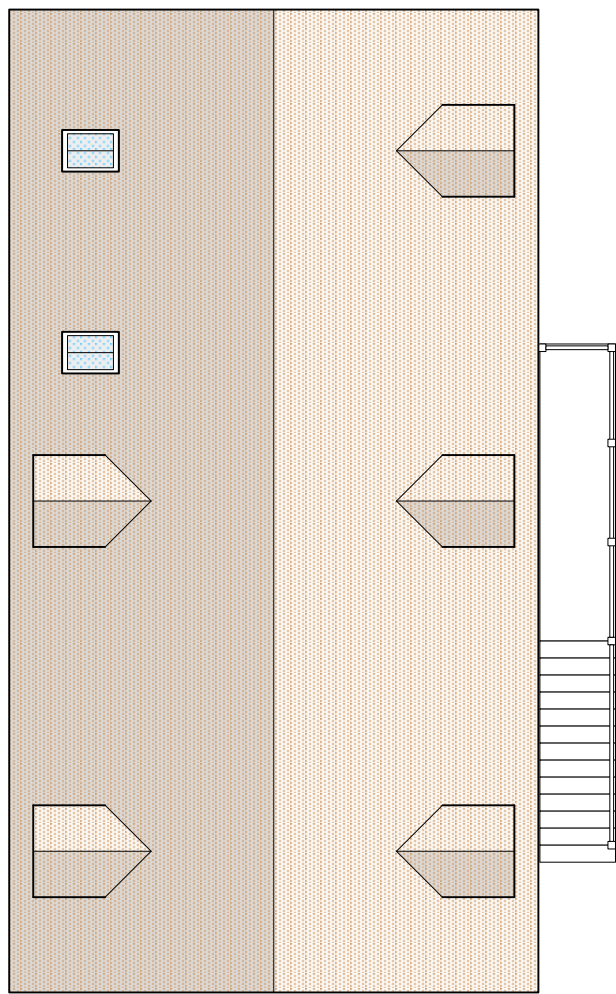

Proposed Roof Plan 1:100

Rev Date Amend Revision

Gerald Moore RIBA. Chartered Architect

1 Exmoor Crescent Worthing West Sussex BN13 2PL

Tel: 01903 609607 Mobile: 07793 00 44 62

www.geraldmooreriba.co.uk e-mail: contact@geraldmooreriba.co.uk

Client: MR & MRS J VERRALL

Project: VINE RIDGE HOUSE BROADFORD BRIDGE ROAD
WEST CHILTINGTON RH20 2LD

Drawing: FLOOR PLANS, AND ELEVATIONS
[PROPOSED GYM/GAMES ROOM & STORE]

Drg No: 1405/17/P/24

Scales: 1:500, 1:100 **Date:** AUGUST 2018

Drawn: gm **Drwg Size:** A2

This drawing is the copyright of Gerald Moore RIBA. The contractor should check all dimensions on site. No dimensions are to be scaled from this drawing except for planning purposes. It is the contractor's responsibility to ensure that all works are in compliance with the current statutory requirements.