



This drawing is the copyright of Gerald Moore RIBA. The contractor should check all dimensions on site.
No dimensions are to be scaled from this drawing except for planning purposes. It is the contractor's responsibility
to ensure that all works are in compliance with the current statutory requirements.

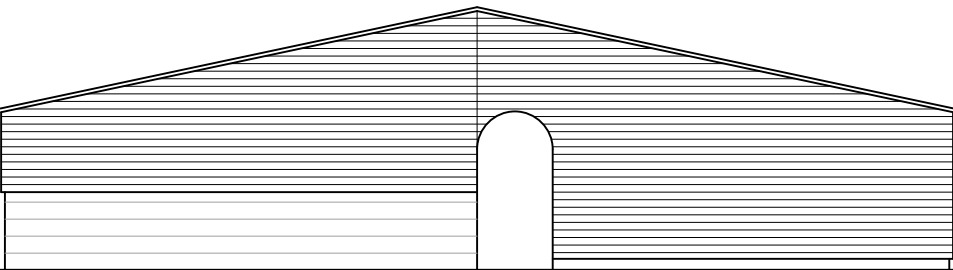


South Elevation

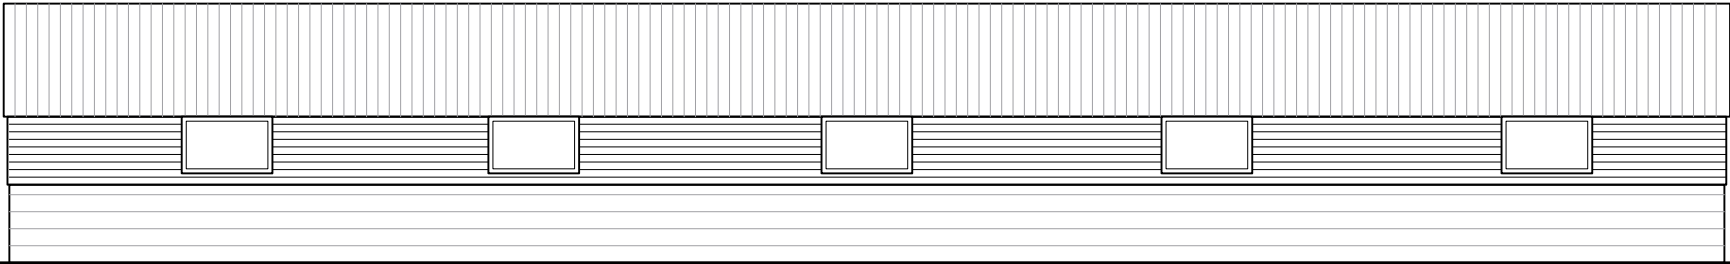


West Elevation



East Elevation

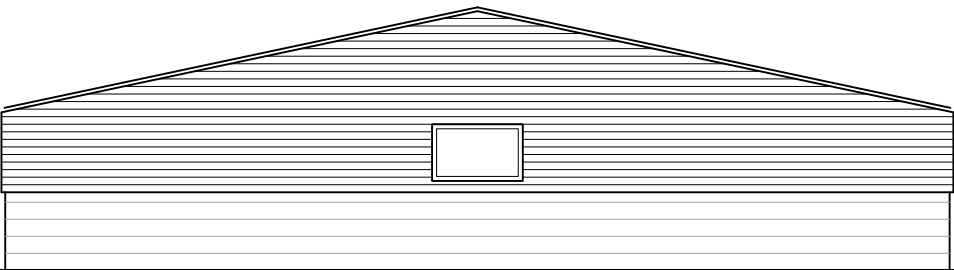

North Elevation

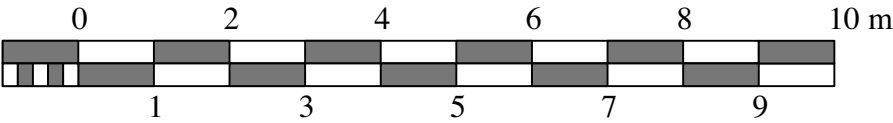

1:100 @ A3

Gerald **M**oore RIBA. Chartered Architect

1 Exmoor Crescent Worthing West Sussex BN13 2PL


Tel: 01903 609607 Mobile: 07793 00 44 62 e-mail: contact@geraldmooreriba.co.uk

Client: MR & MRS J VERRALL

Project: VINE RIDGE HOUSE BROADFORD BRIDGE ROAD
WEST CHILTINGTON RH20 2LD

Drawing: EXISTING PLANS & ELEVATIONS [TO BE REPLACED]

Ground Floor Plan

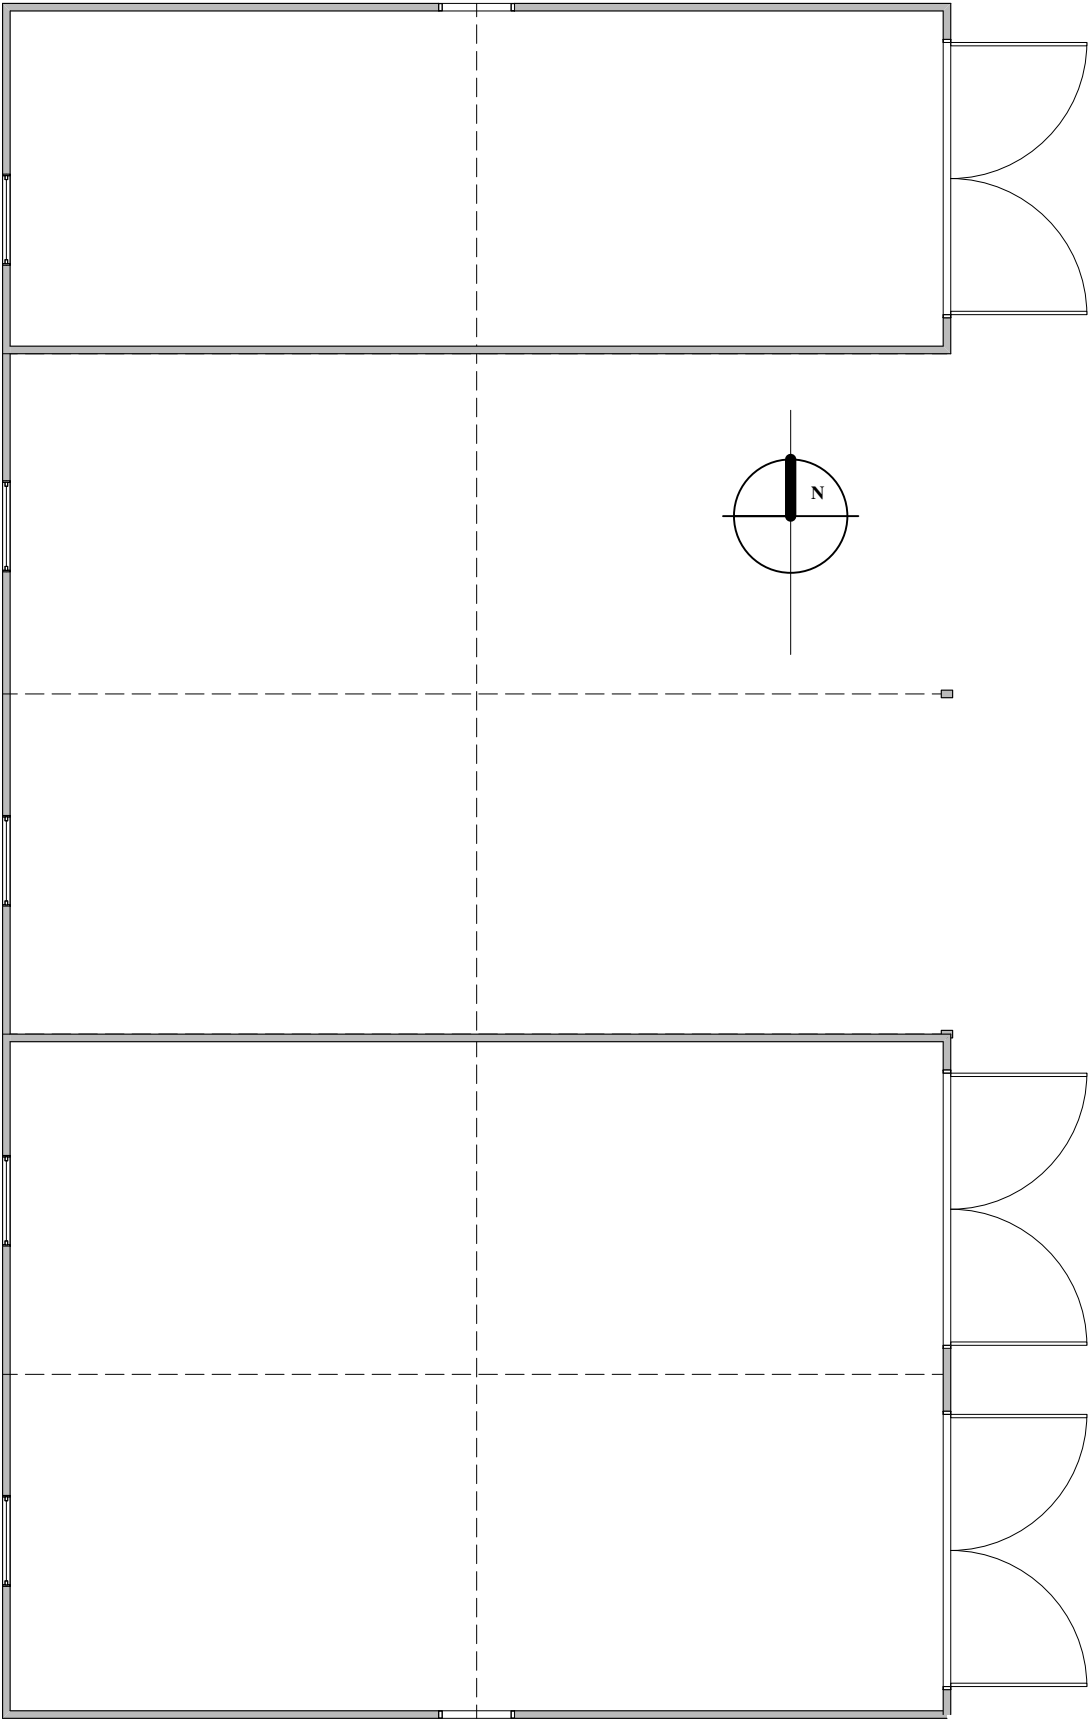

Rev Date Amend Revision

Drg No: 1405/17/P/25

Scales: 1:100

Date: AUGUST 2018

Drawn: gm

Drawing Size: **A3**