



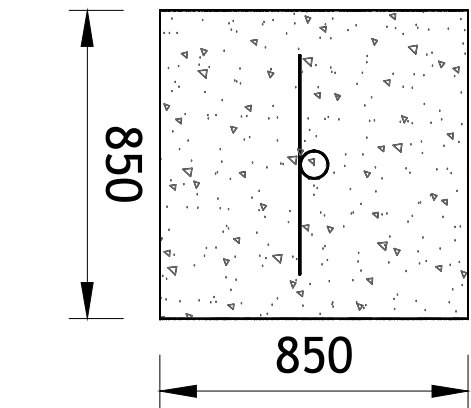


Signing Project	Southwater	Width (mm)	600	Background	White
Sign Reference	670	Height (mm)	600	Border	Red
x Height		Area (sqm)	0.28	Legend	Block
Material	Class R42				

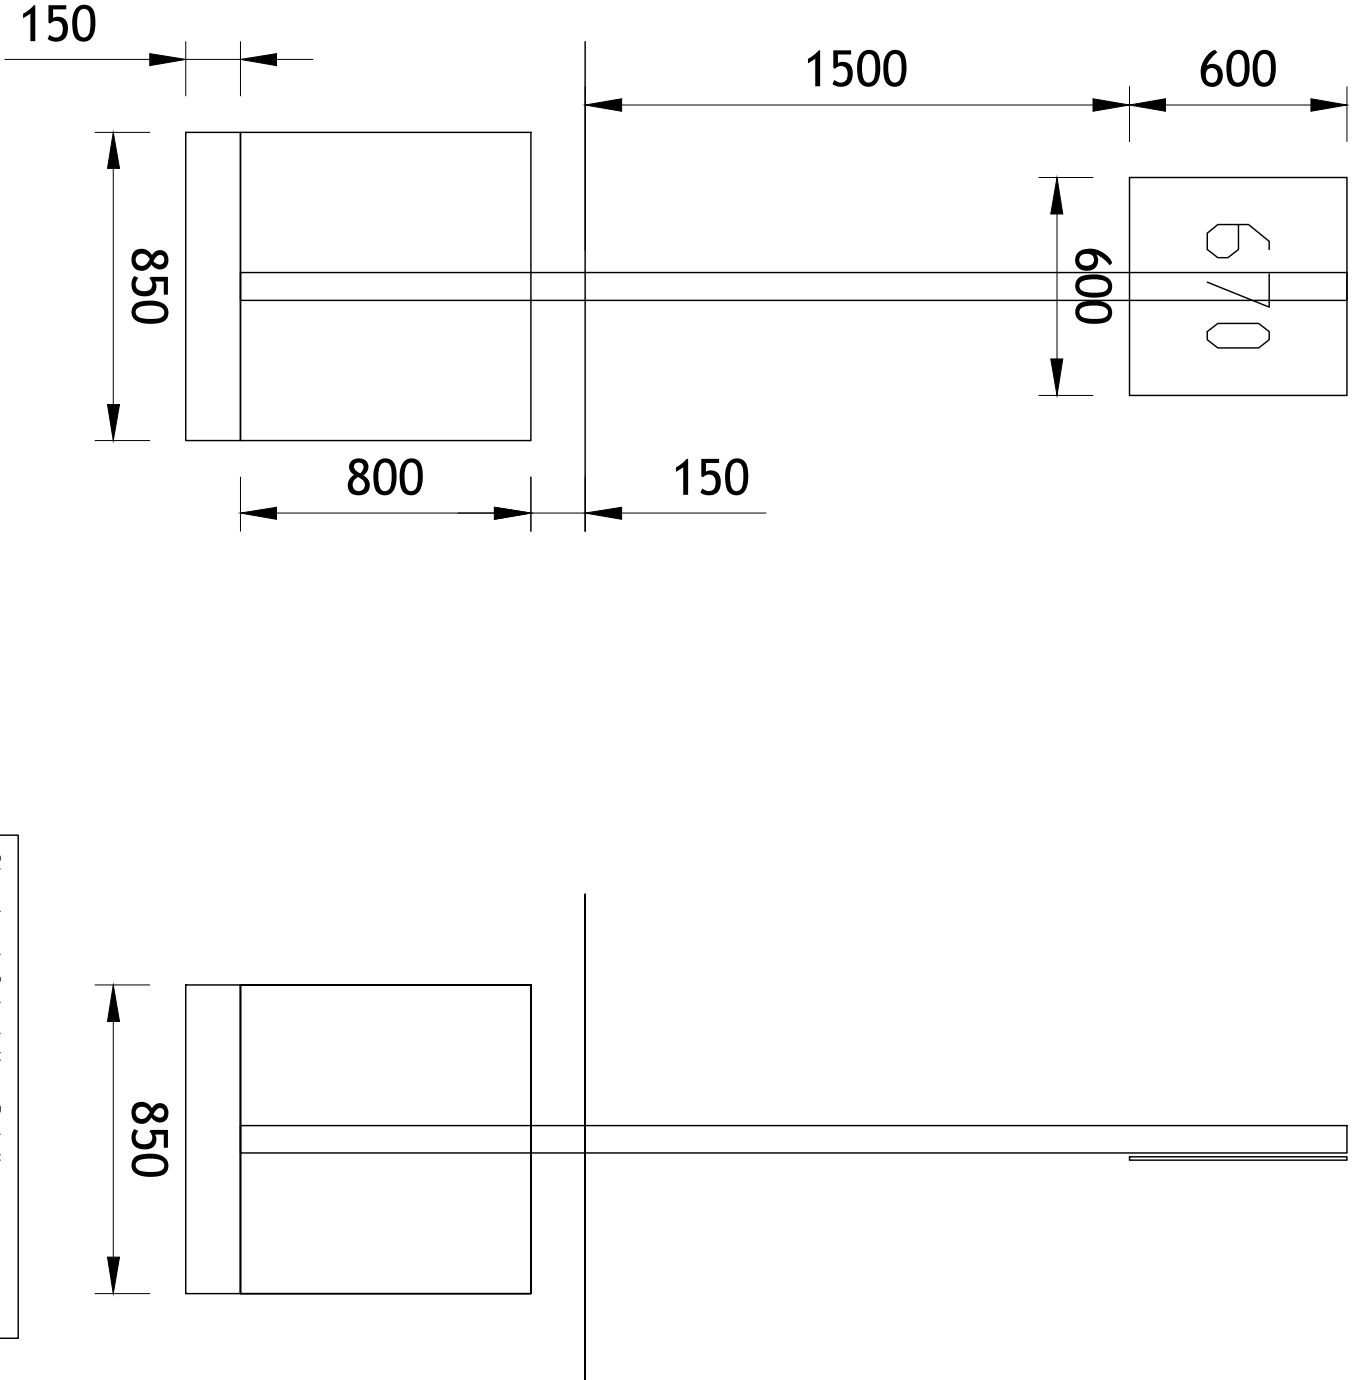


Structural Calculation Details
Signs: Reference: 670 Width: 600mm, Height: 600mm Shape: Rectangle Orientation: Vertical Mounted on posts: 1 Mounting height: 1500mm, at post
Quantity: 1 Type: 76.1 x 3.2 CHS (S355) Spacing: N/A Post 1 Length: 3050mm
Base: Type: Combined Width: 850mm Length: 850mm Depth: 800mm Volume: 0.586cum Earth cover: 150mm Binding layer: 150mm

Road Sign RS1 Detail


NTS

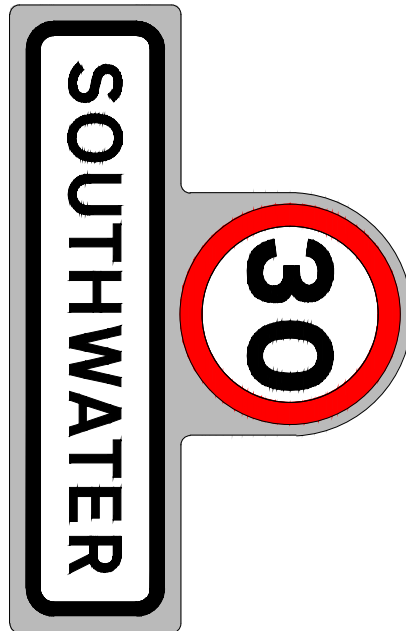

Signing Project	Southwater	Width (mm)	1705	Background	Grey
Sign Reference	100.0	Height (mm)	1090	Border	
x Height		Area (sqm)	1.16	Legend	
Material	Class R42				

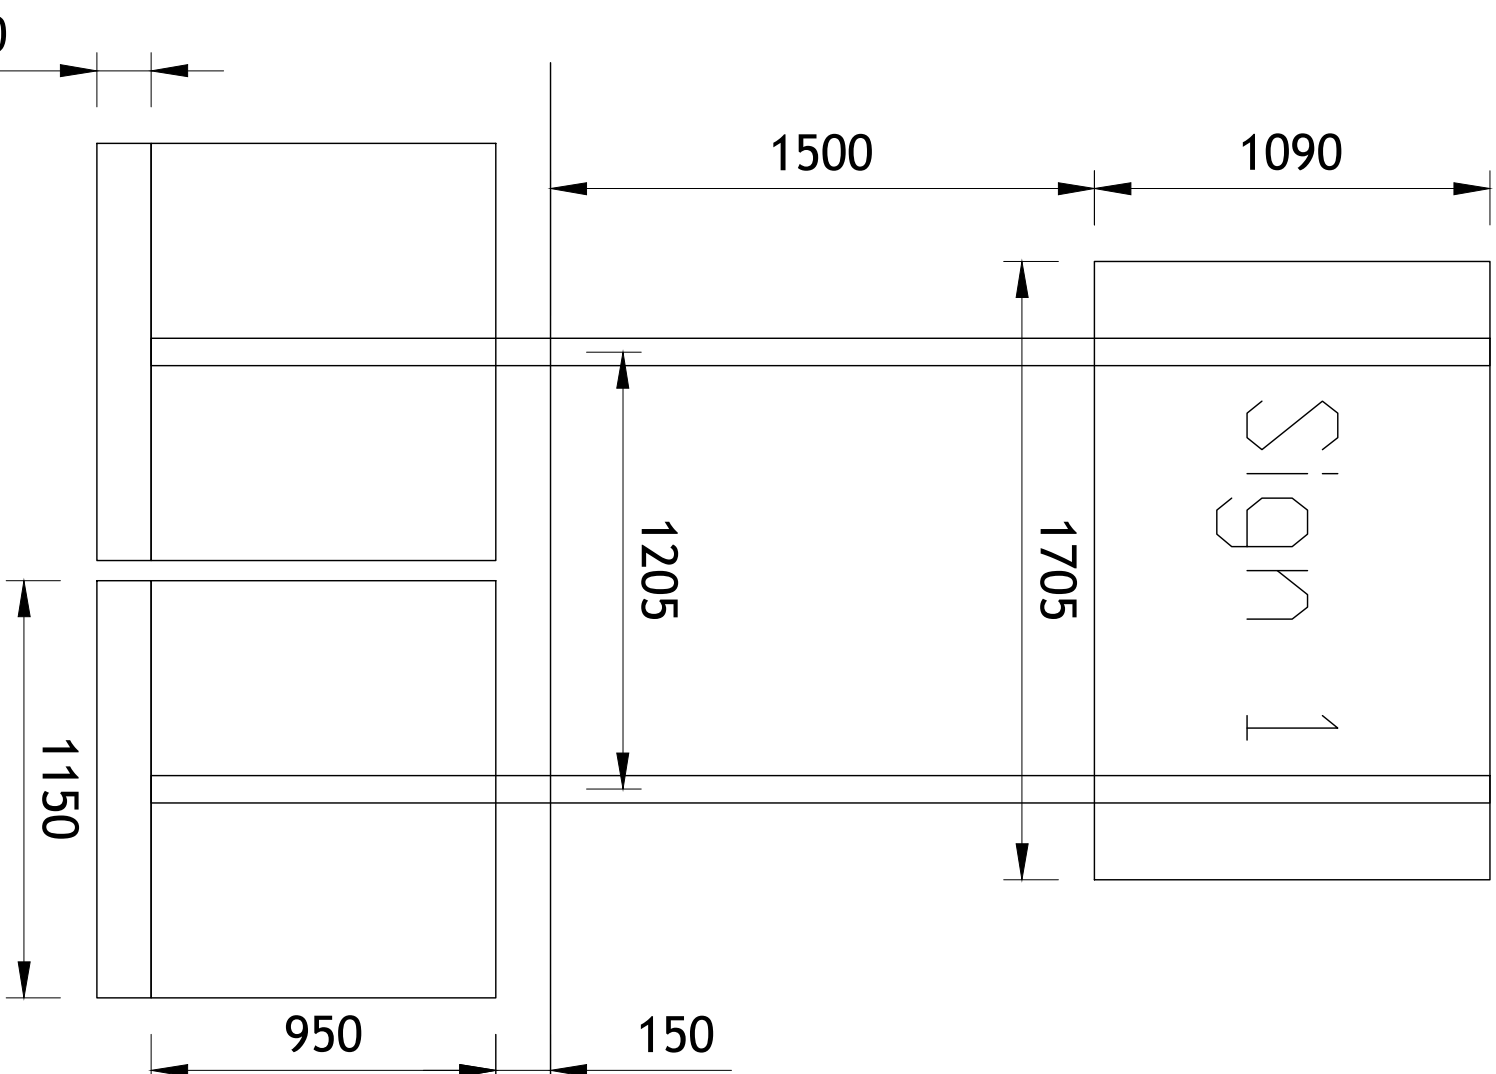


Foundation design subject to final position of sign in relation to existing ditch on east side of Shipley Road



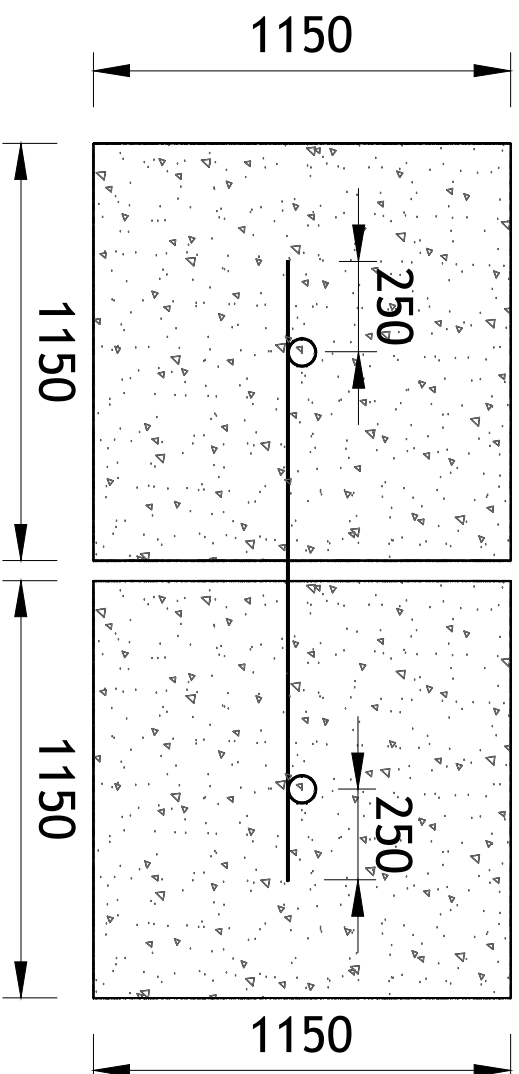


Road Sign RS2 Detail

NTS

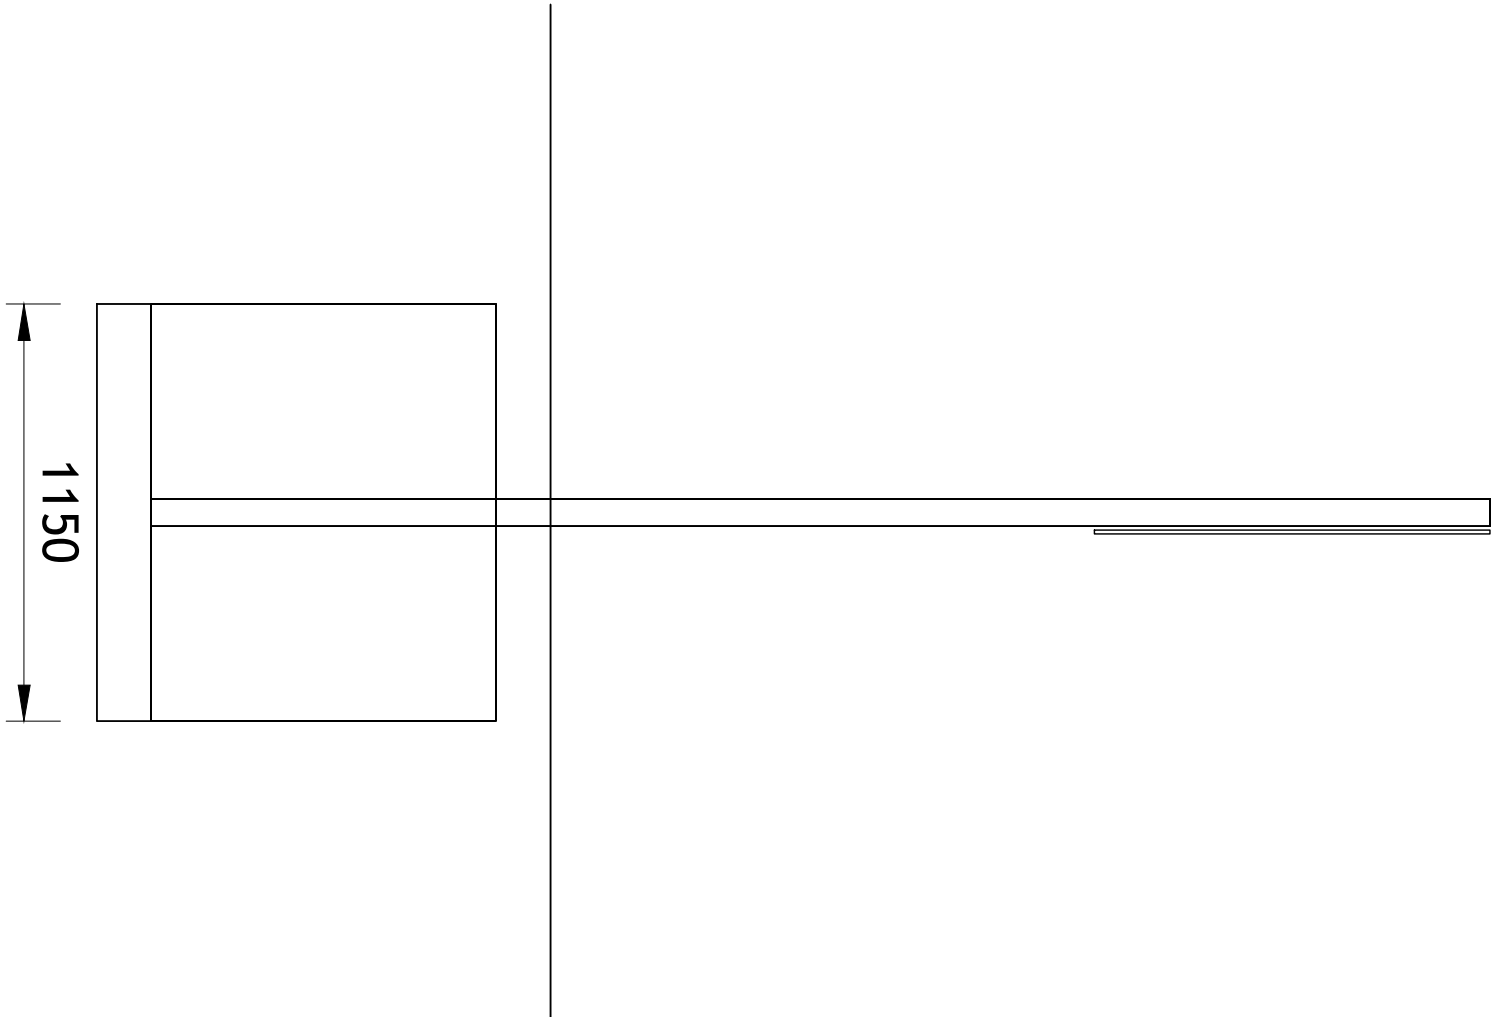

Structural Calculation Details
Signs: Reference: Sign 1 Width: 1705mm, Height: 1090mm Shape: Rectangle Orientation: Vertical Mounted on posts: 1, 2 Mounting height: 1500mm, at post
Quantity: 2 Type: 76.1 x 3.2 CHS (S355) Spacing: 1205mm Post 1 Length: 3690mm Post 2 Length: 3690mm
Base: Type: Individual Width: 1150mm Length: 1150mm Depth: 950mm Volume: 2.51cum Earth cover: 150mm Binding layer: 150mm

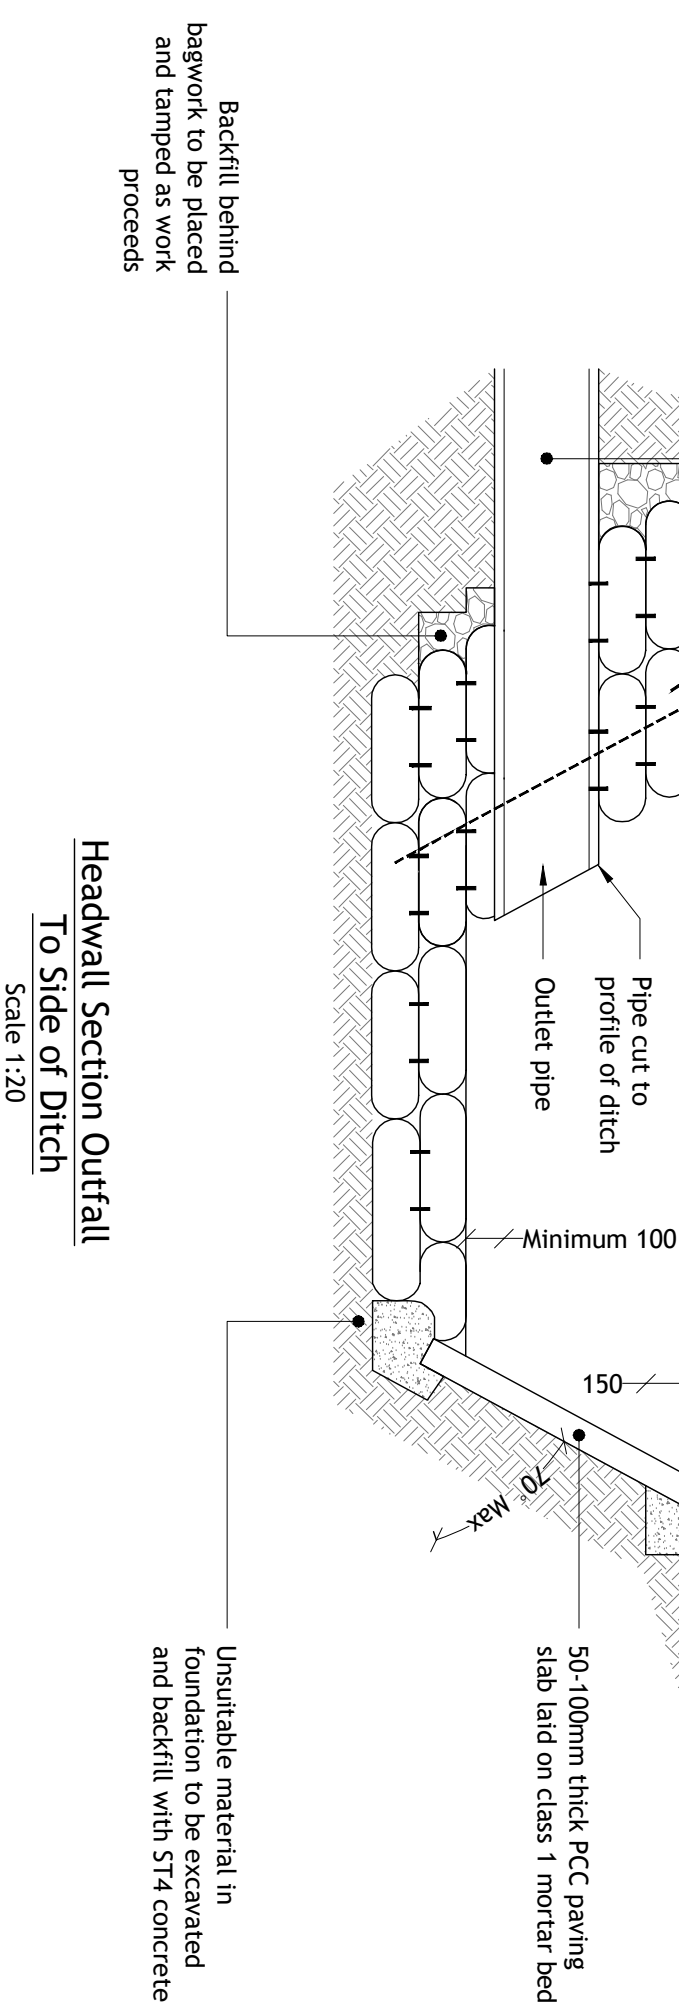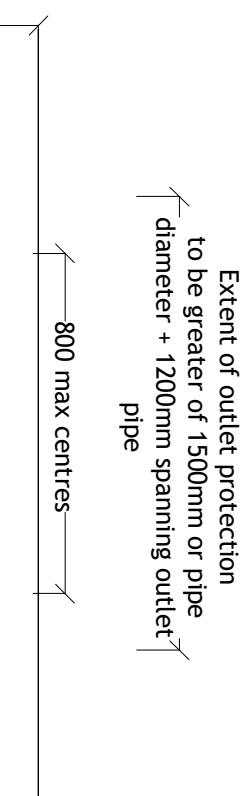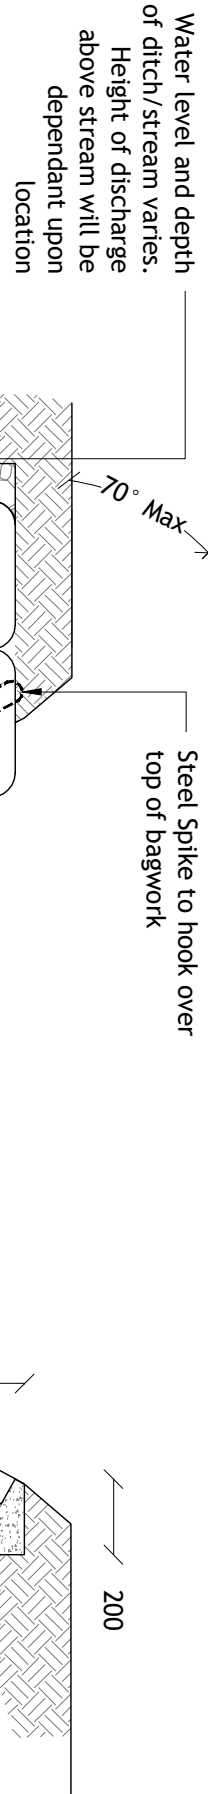

Headwall Section Outfall To Side of Ditch

Scale 1:20

Elevation of headwall Outfall To Side of Ditch

Scale 1:20

NOTES

- Contractors must check all dimensions on site. Only figured dimensions are to be worked from. Discrepancies must be reported to the Architect or Engineer before proceeding. This drawing is copyright.
- Reproduced from OS Sitemap © by permission of Ordnance Survey on behalf of The Controller of Her Majesty's Stationery Office. © Crown copyright 2008. All rights reserved. Licence number 100007126.
- Until technical approval has been obtained from the relevant authorities, all drawings are issued as preliminary and not for construction. Should the Contractor commence site work prior to the approval being given it is entirely at their own risk.
- Woods Hardwick cannot accept any discrepancies in terms of coordinates or any other information deciphered from .dwg files.
- The exact location and level of all existing sewers, drains and services are to be confirmed on site prior to the commencement of any works.
- Drainage to be designed in accordance with the Sewerage Sector Guidance, Design and Construction Guidance ("the Code") Approved Version 2.3, 11 November 2023.
- All works to be in accordance with West Sussex County Council Section 278 Design Guidance

REV	DESCRIPTION	DRN	CHD	DATE
-----	-------------	-----	-----	------

☒ PRELIMINARY ☐ INFORMATION ☐ TENDER

☐ CONSTRUCTION ☐ AS BUILT

SCALE	AS SHOWN @ A1	DATE	OCTOBER 2025
-------	---------------	------	--------------

DRAWN	WT	CHK	PK
-------	----	-----	----

DRAWING NO. 19711-RFSH-5-911 REV -

TITLE
RASCALS FARM
SOUTHWATER

DETAILS
SECTION 278 AGREEMENT
CONSTRUCTION DETAILS - SHEET 2 OF 2



Architecture | Engineering | Planning | Surveying

BEDFORD : HEAD OFFICE
15-17 Goldington Road,
Bedford, MK40 3NH,
T: +44 (0) 1234 268862

BIRMINGHAM
Fort Dunlop, Fort Parkway,
Birmingham, B24 9TD,
T: +44 (0) 121 6297784

LONDON
77 New Cavendish Street, London, W1W 6XB | T: +44 (0) 204 5481104

ONLINE: mail@woodshardwick.com | woodshardwick.com

PLEASE CONSIDER THE ENVIRONMENT BEFORE PRINTING THIS DRAWING