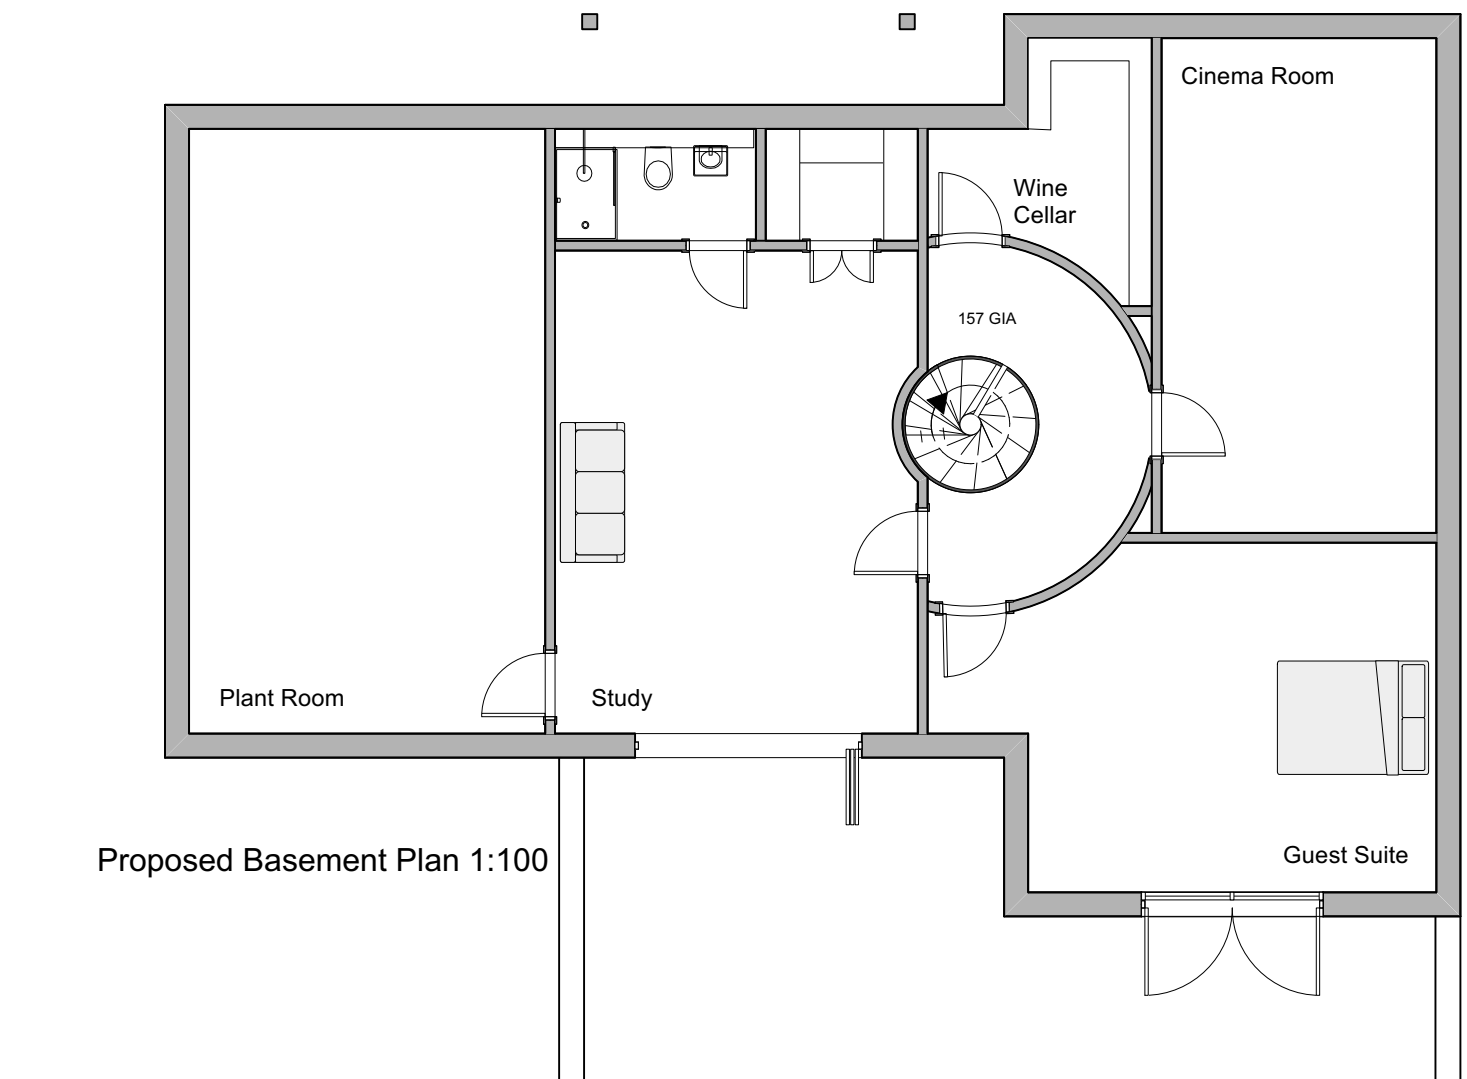
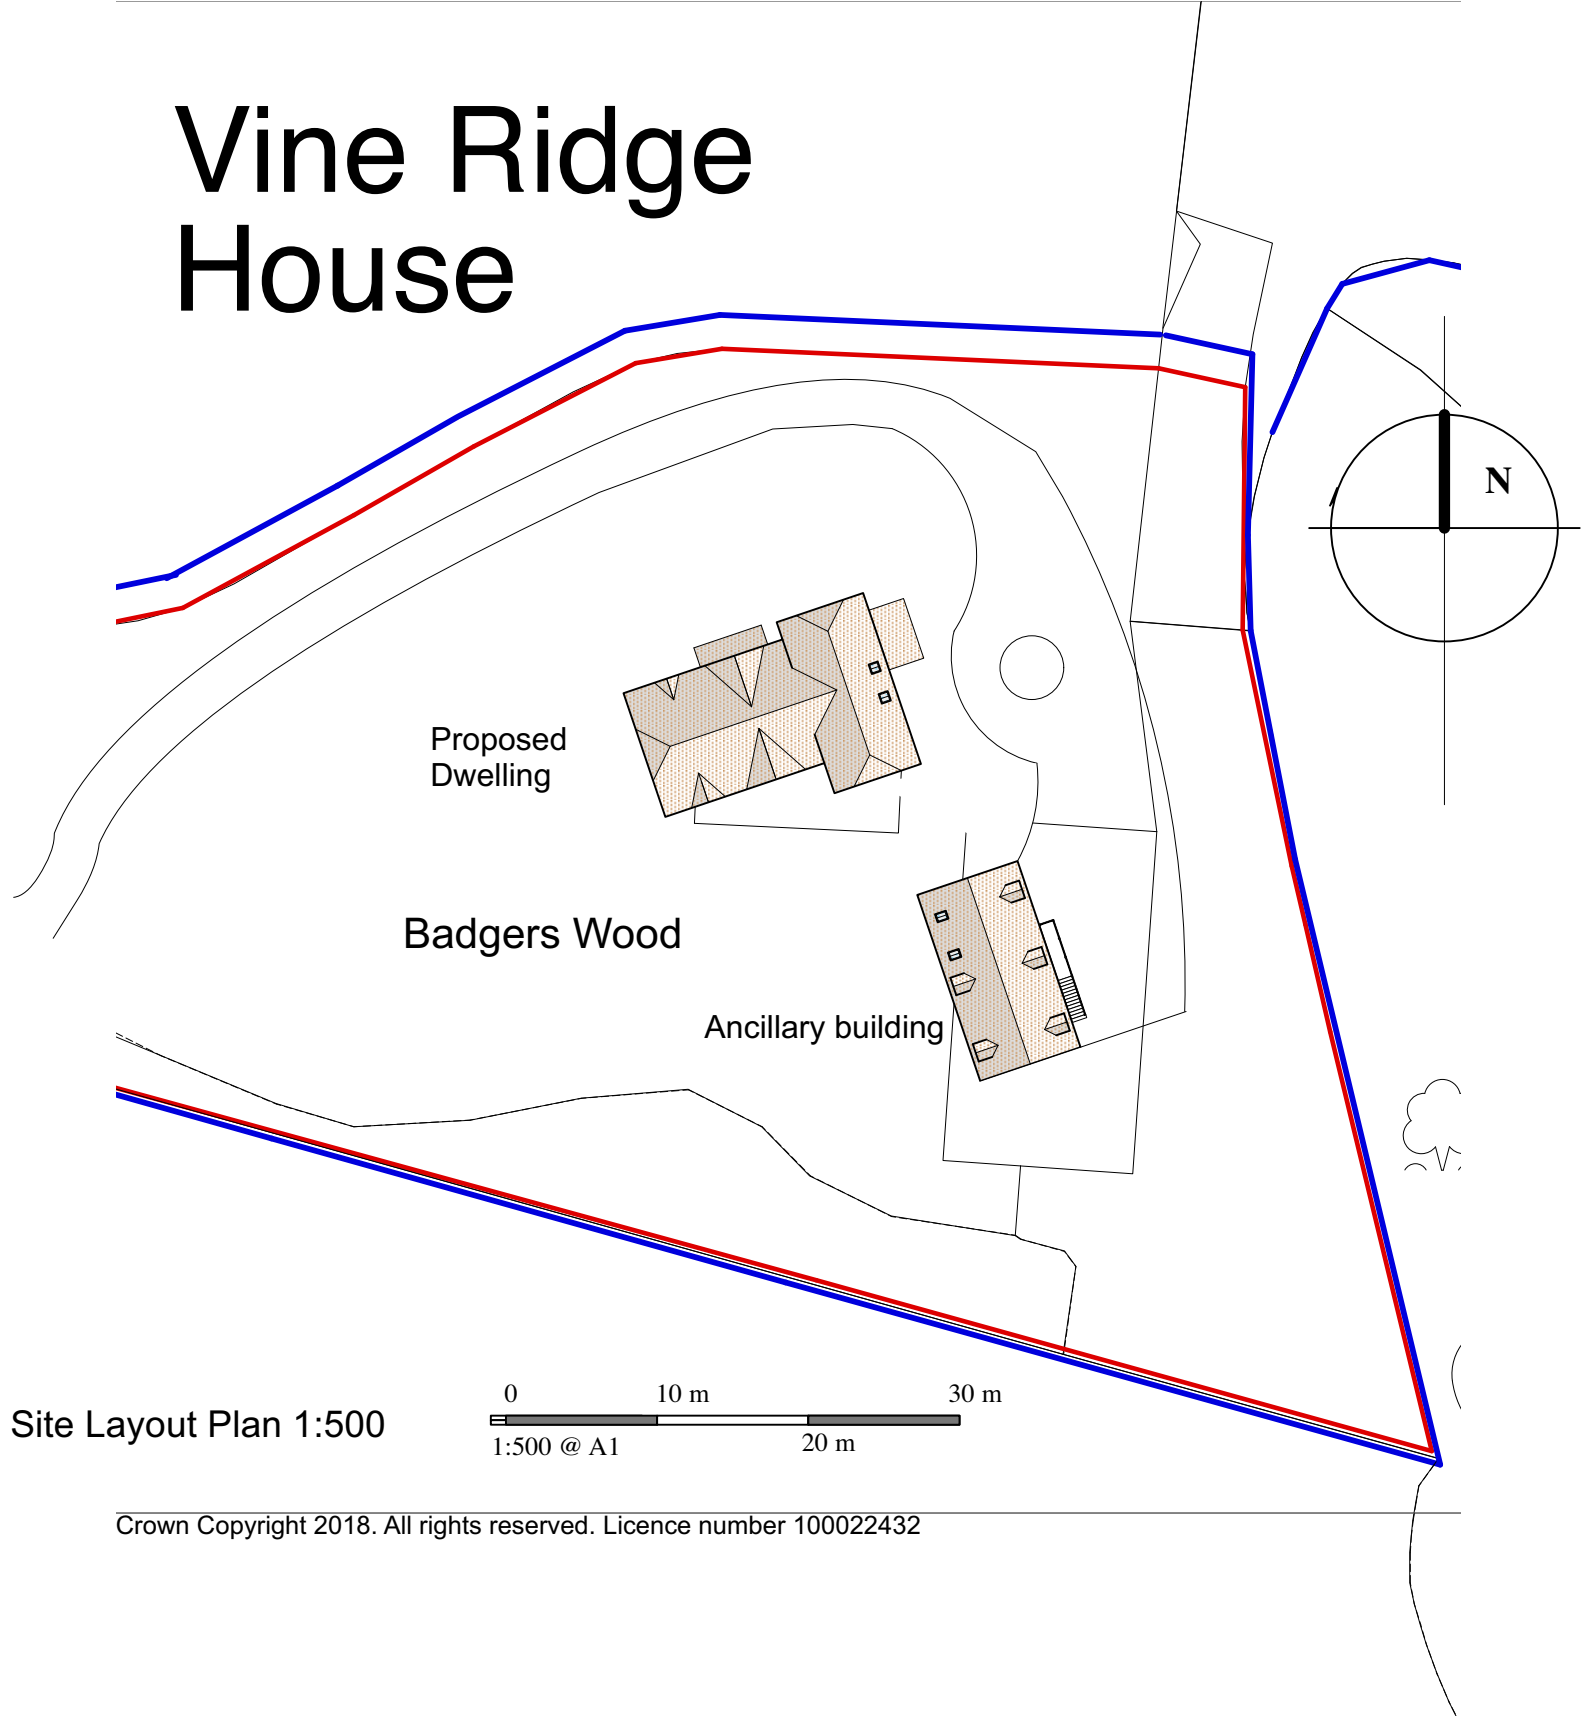
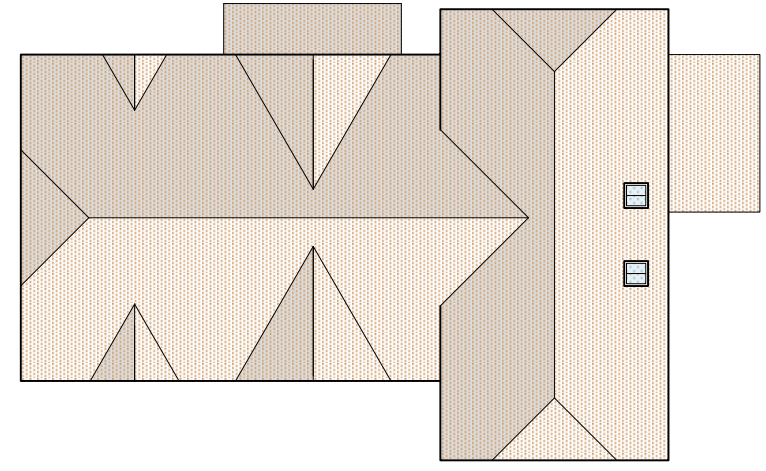
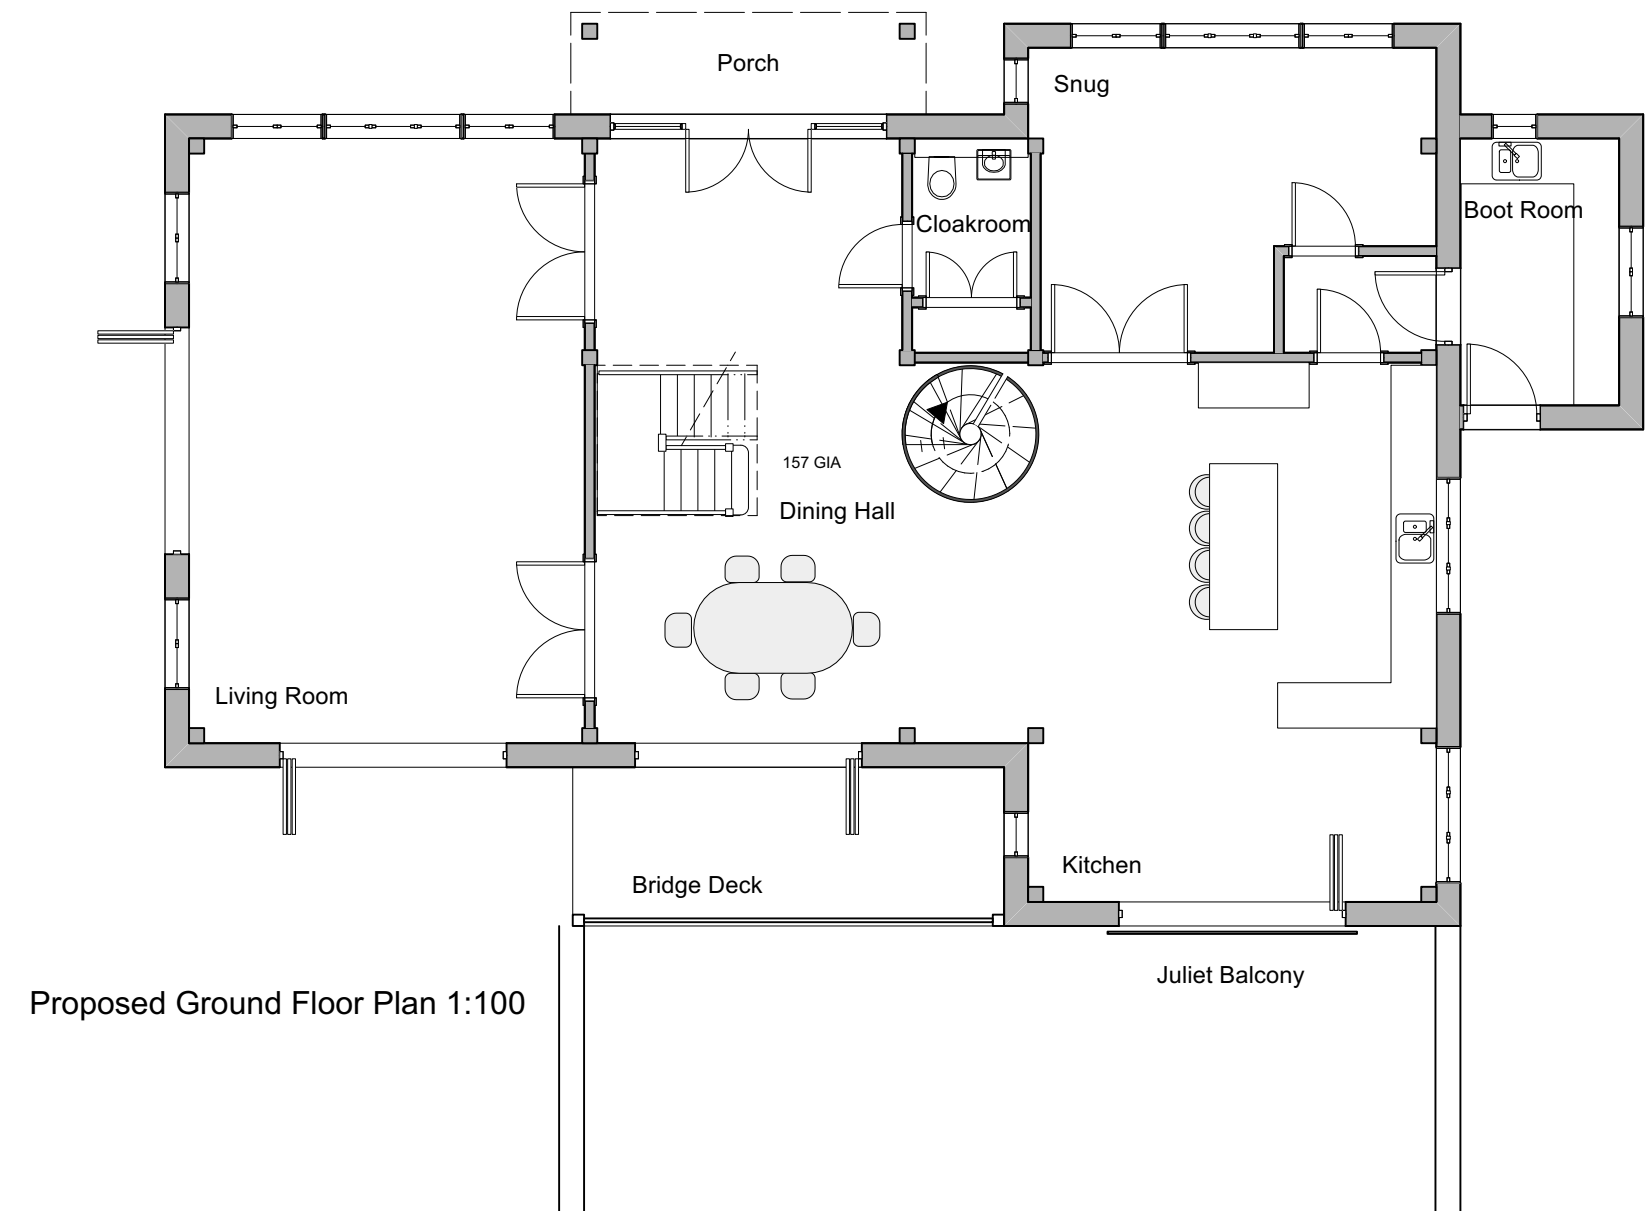
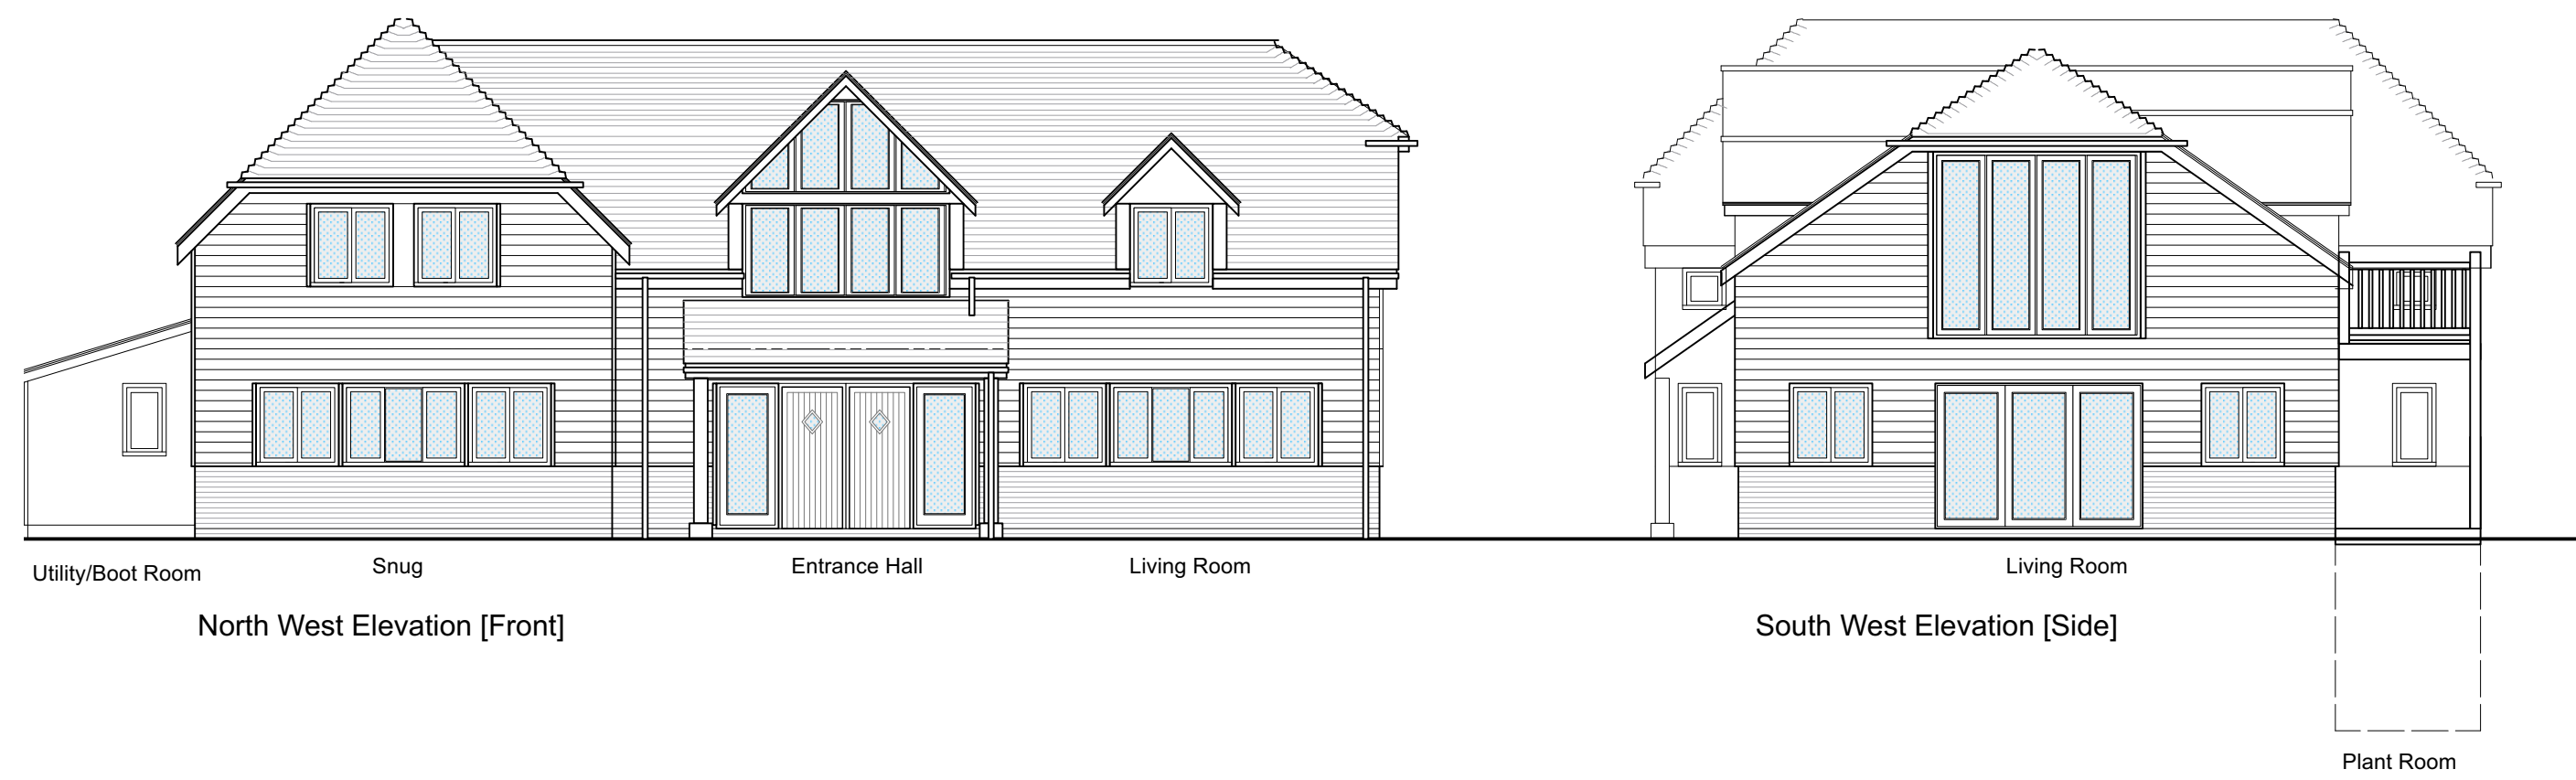
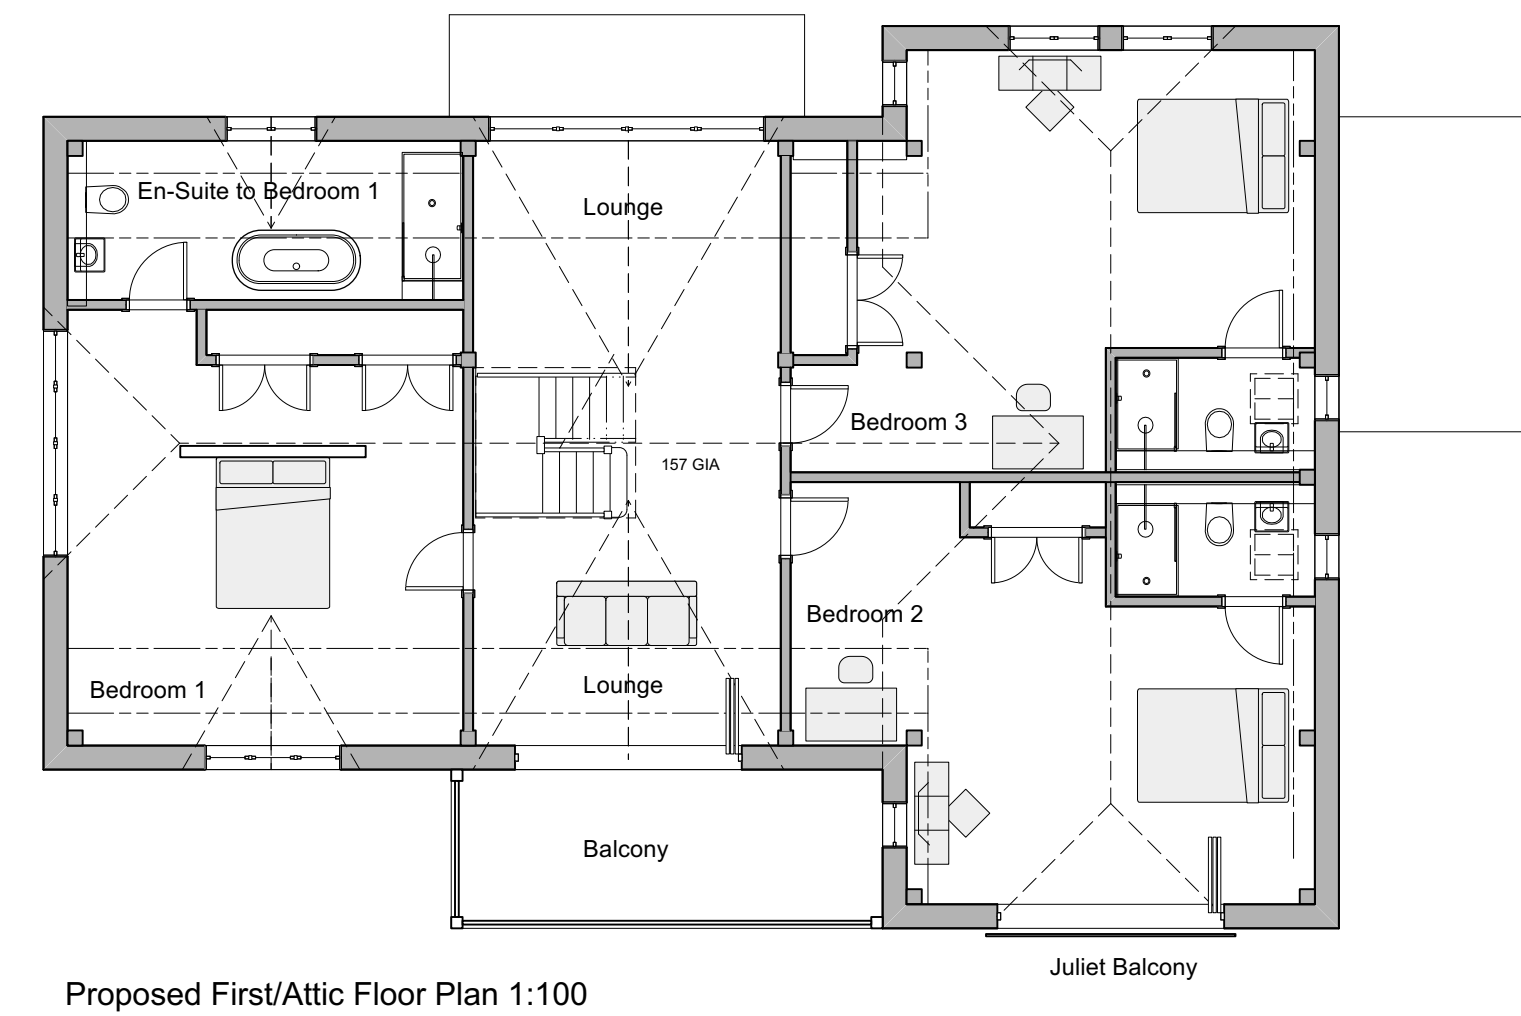


B.	291118	gm	Floor plans revised.
A.	1118	gm	GI/A notation revised.
Rev	Date	Amend	Revision

Gerald Moore RIBA. Chartered Architect

1 Exmoor Crescent Worthing West Sussex BN13 2PL

Tel: 01903 609607 Mobile: 07793 00 44 62

www.geraldmooreriba.co.uk e-mail: contact@geraldmooreriba.co.uk

Client: MR & MRS J VERRALL

Project: VINE RIDGE HOUSE BROADFORD BRIDGE ROAD WEST CHILTINGTON RH20 2LD

Drawing: FLOOR PLANS, AND ELEVATIONS, ROOF PLAN BLOCK PLAN [PROPOSED]

Drg No: 1405/17/P/21B

Scales: 1:500, 1:200, 1:100 Date: AUGUST 2018

Drawn: gm Drwg Size: A1

This drawing is the copyright of Gerald Moore RIBA. The contractor should check all dimensions on site. No dimensions are to be scaled from this drawing except for planning purposes. It is the contractor's responsibility to ensure that all works are in compliance with the current statutory requirements.