



ALL DIMENSIONS ARE TO BE CHECKED ON SITE:
ALL DIMENSIONS ARE IN MM UNLESS STATED OTHERWISE
ORIGINAL SIZE A3.

 


Materials to be used in the renovation works.
The bricks, slates, fascias, soffits, and rain water goods are to match those of the original building as closely as availability allows.
Note: The singles storey part of the building was a later addition to the main Hall.
The materials to be used are to match the single storey addition.


Note: The original decorative barge boards are to be re-used if in good salvageable condition, if not there are to be replicated in new white painted timber,

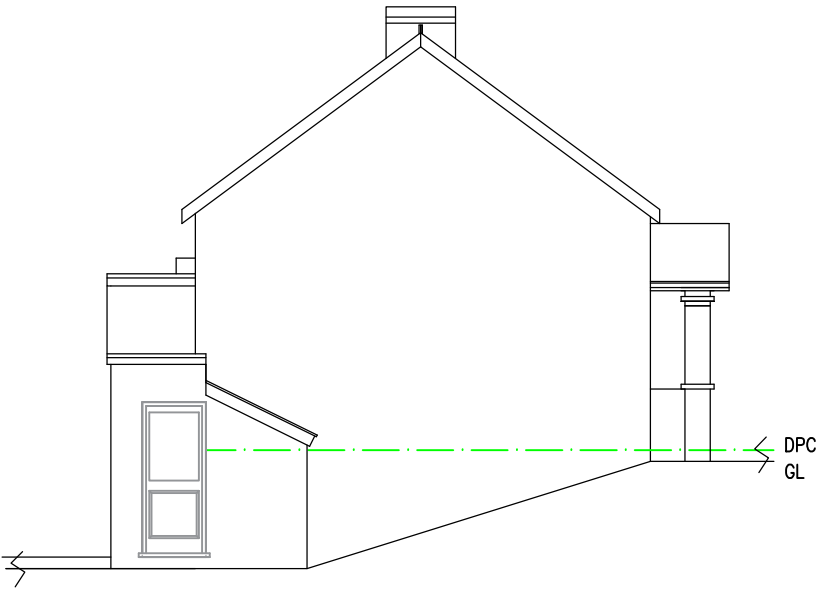


Proposed Side Elevation
(South)
no change from this view

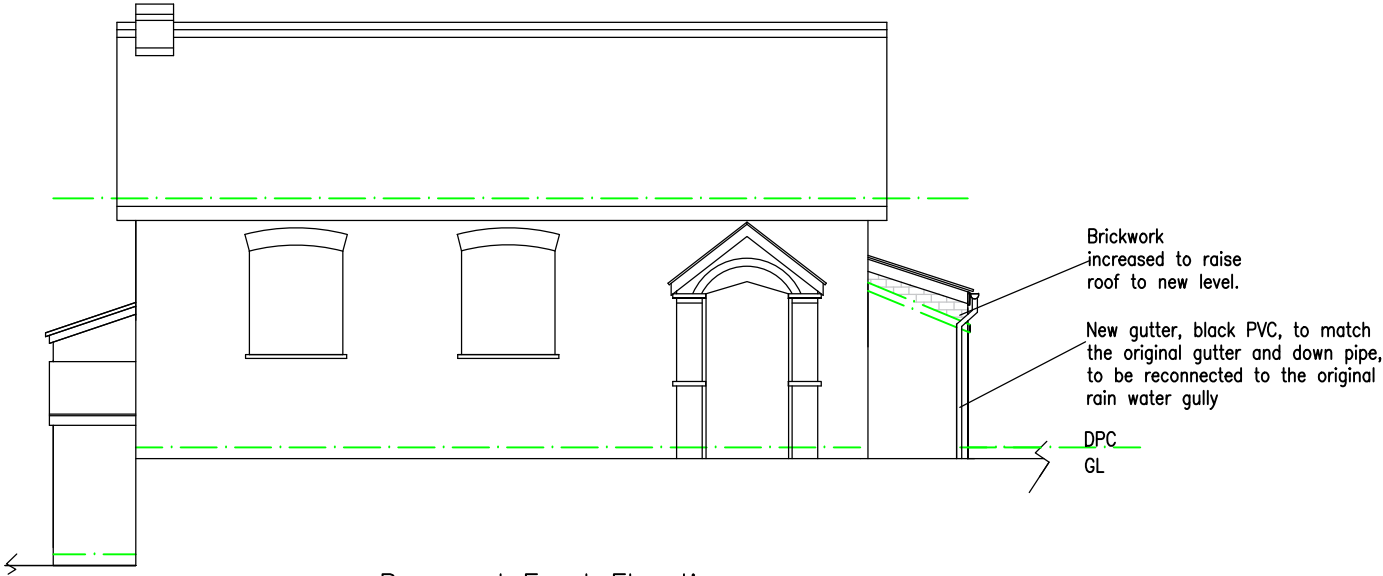

Proposed Front Elevation
(East)

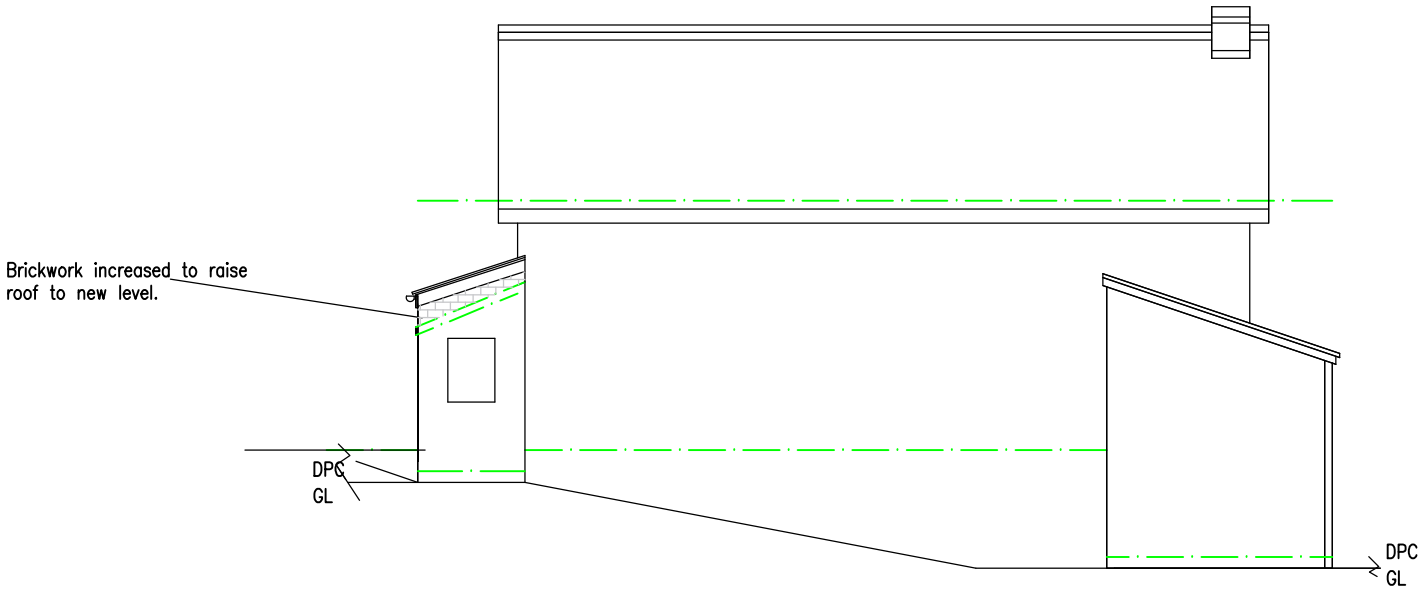

Proposed Rear Elevation
(West)

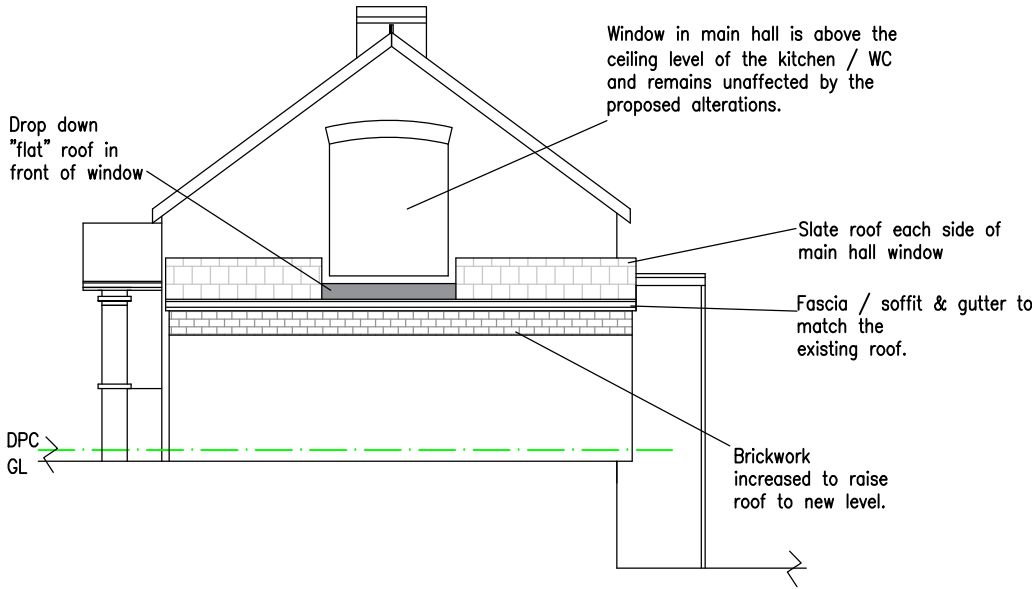

Proposed Side Elevation
(North)

This Application relates only to the raising of the mono pitched roof over the side extension.
Internal alteration will be dealt with as a second phase.
mono pitched roof with slate roof at min pitch of 18 deg. with drop down flat roof section in front of main hall window.
This will allow traditional material use, and retain the main hall window.

Southborough Building Services LTD
design & build

Arun House, Church Street 07801 495214
Rudgwick, Horsham mjzsbs@gmail.com
West Sussex
RH12 3HJ

TITLE: Proposed elevations
PROJECT: Raising roof to Lean-to Annex

CLIENT Rudgwick Parish Council
The Jubilee Hall
Church Street
Rudgwick
West Sussex
RH12 3EE
TEL

SCALE 1:100@ A3	DATE 31st December 2025
DRN M.J.Z.	CHKD
DRN No PA: TJH. Proposed Elevations	