
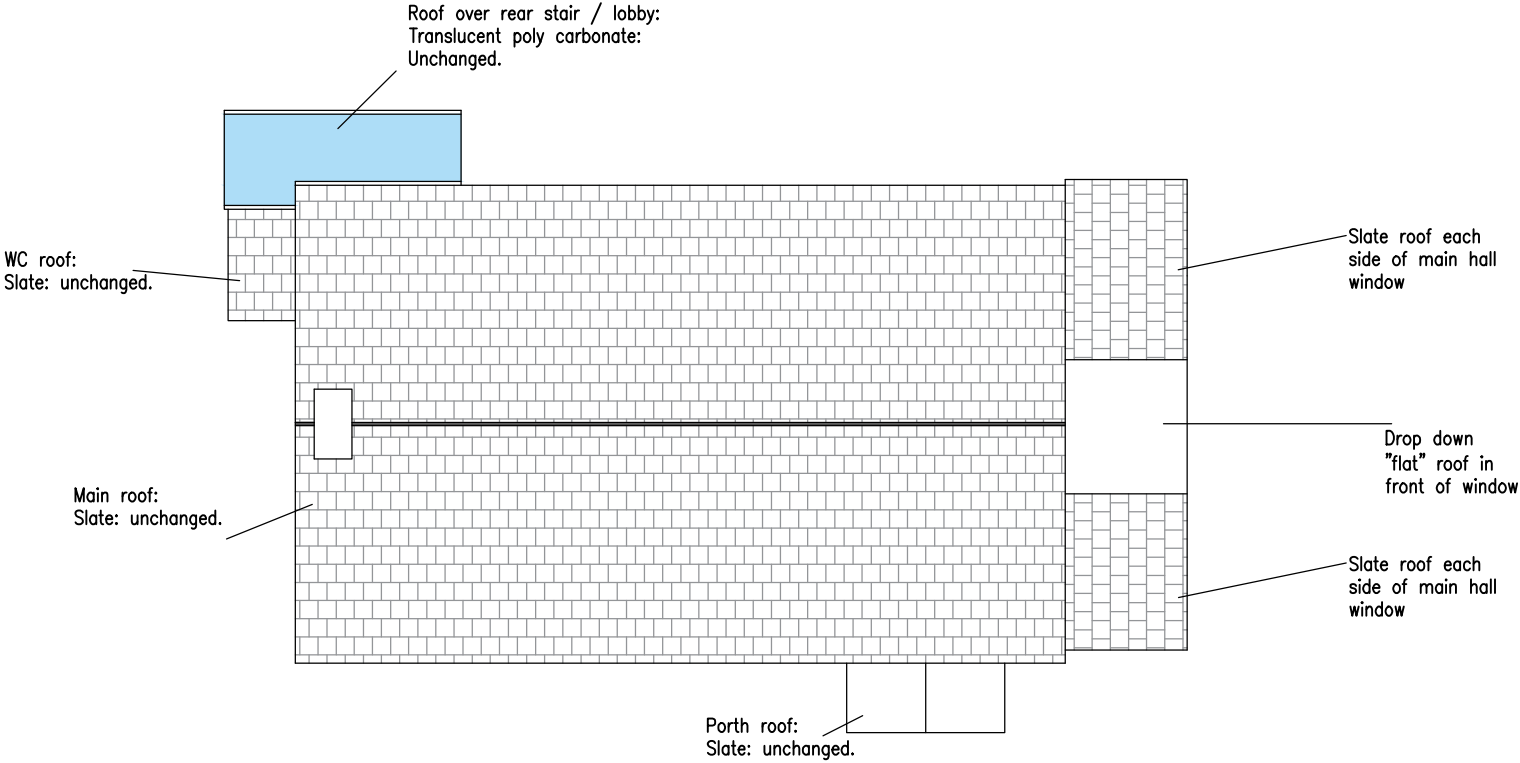


ALL DIMENSIONS ARE TO BE CHECKED ON SITE:
ALL DIMENSIONS ARE IN MM UNLESS STATED OTHERWISE
ORIGINAL SIZE A3.

 

Proposed Roof plan:
Pagurek Standing Seam
roof option.

Southborough Building Services LTD
design & build

Arun House, Church Street 07801 495214
Rudgwick, Horsham mjzsbs@gmail.com
West Sussex
RH12 3HJ

TITLE: Proposed roof plan.
PROJECT: Raising roof to Lean-to Annex

CLIENT Rudgwick Parish Council
The Jubilee Hall
Church Street
Rudgwick
West Sussex
RH12 3EE
TEL

SCALE 1:100@ A3	DATE 31st December 2025
DRN M.J.Z.	CHKD
DRN No PA: TJH. Proposed Roof Plan	