



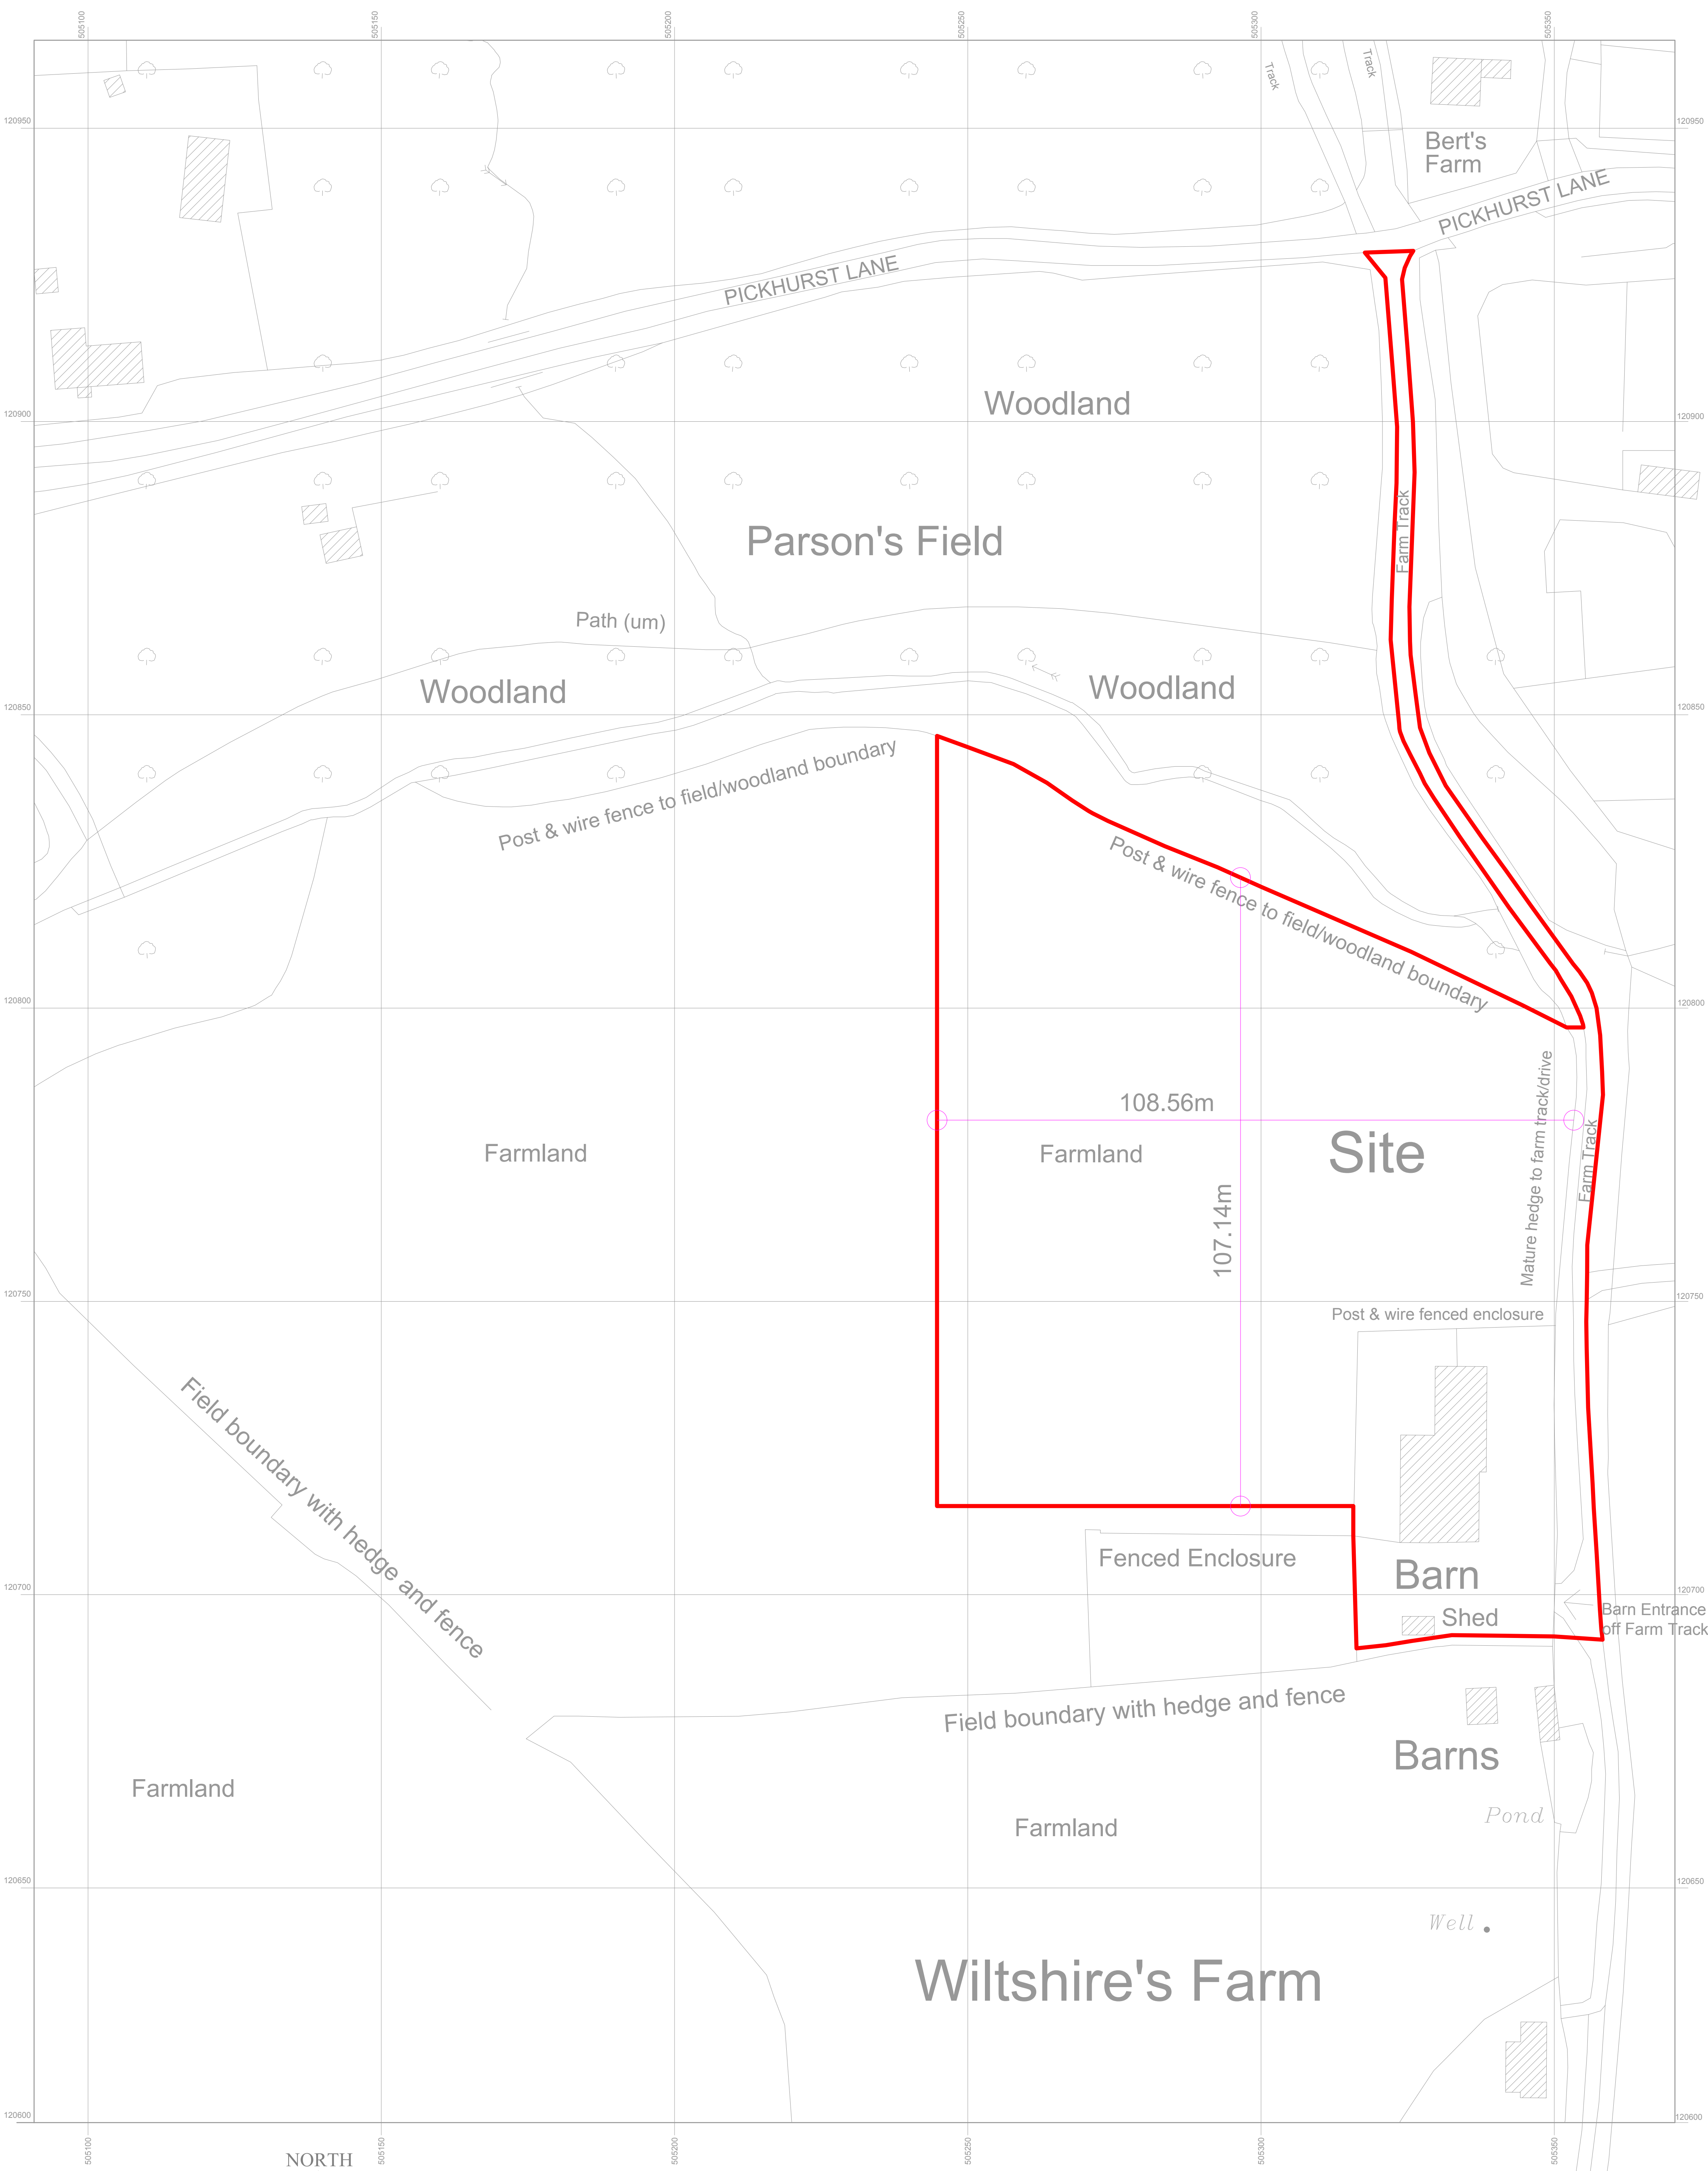

Serial Number: 333382
© Crown copyright and database right 2026
OS AC0000848283

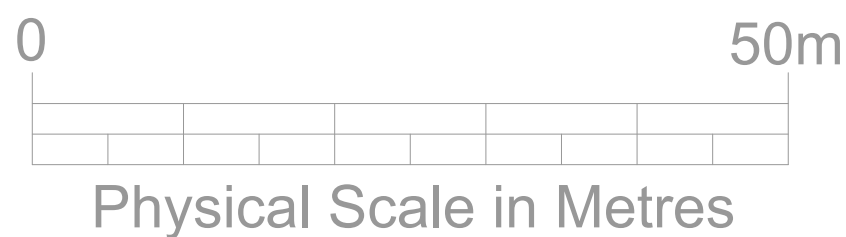

This drawing has been prepared as part of a package for the purpose of submitting an application for planning permission only. It does not purport to be a working or contractual drawing and should not be used for any building or contractual purposes. This drawing has been prepared based upon survey drawing information provided by others. All dimensions and levels on all drawings must be checked and verified on site prior to commencement of works.

EXISTING SITE PLAN

For Wiltshire's Farm
Pickhurst Lane, Codmore Hill, Pulborough, RH20 1DA
Job No. 1506 . DRWG No. ESP01 . Scale 1:500 at A1 . 4th June 2026

SMALLEY HALES
ARCHITECTS
RIBA Chartered Practice

Steyning and Walberton
West Sussex
07813 003558 / 07980 838864
office@smalleyhailes.com
smalleyhailes.com
Registered in England & Wales
Company No. 8888394