
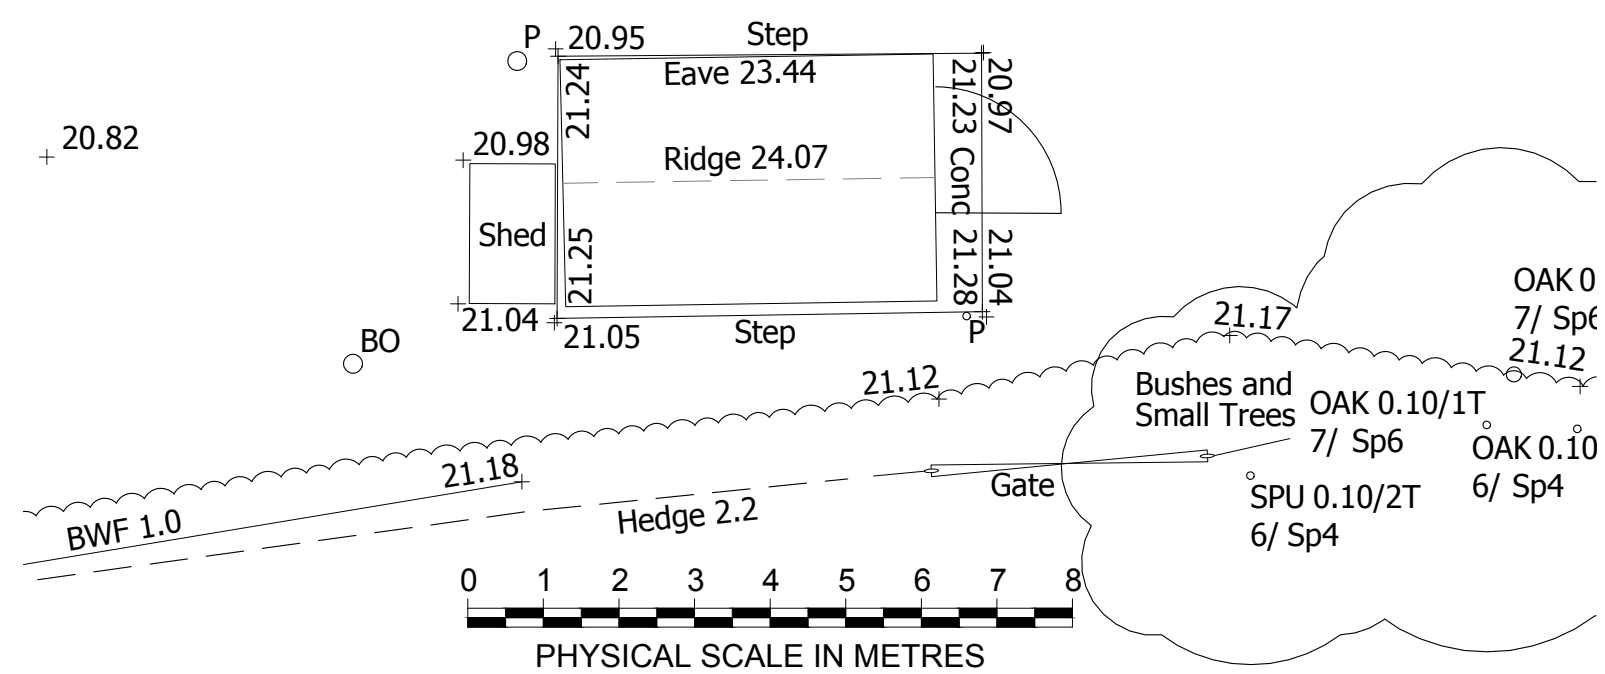


Do Not Scale from this drawing.
This drawing has been prepared based on
survey drawings and information prepared
by others. All dimensions and levels must
be checked and verified on site before
commencement of works.

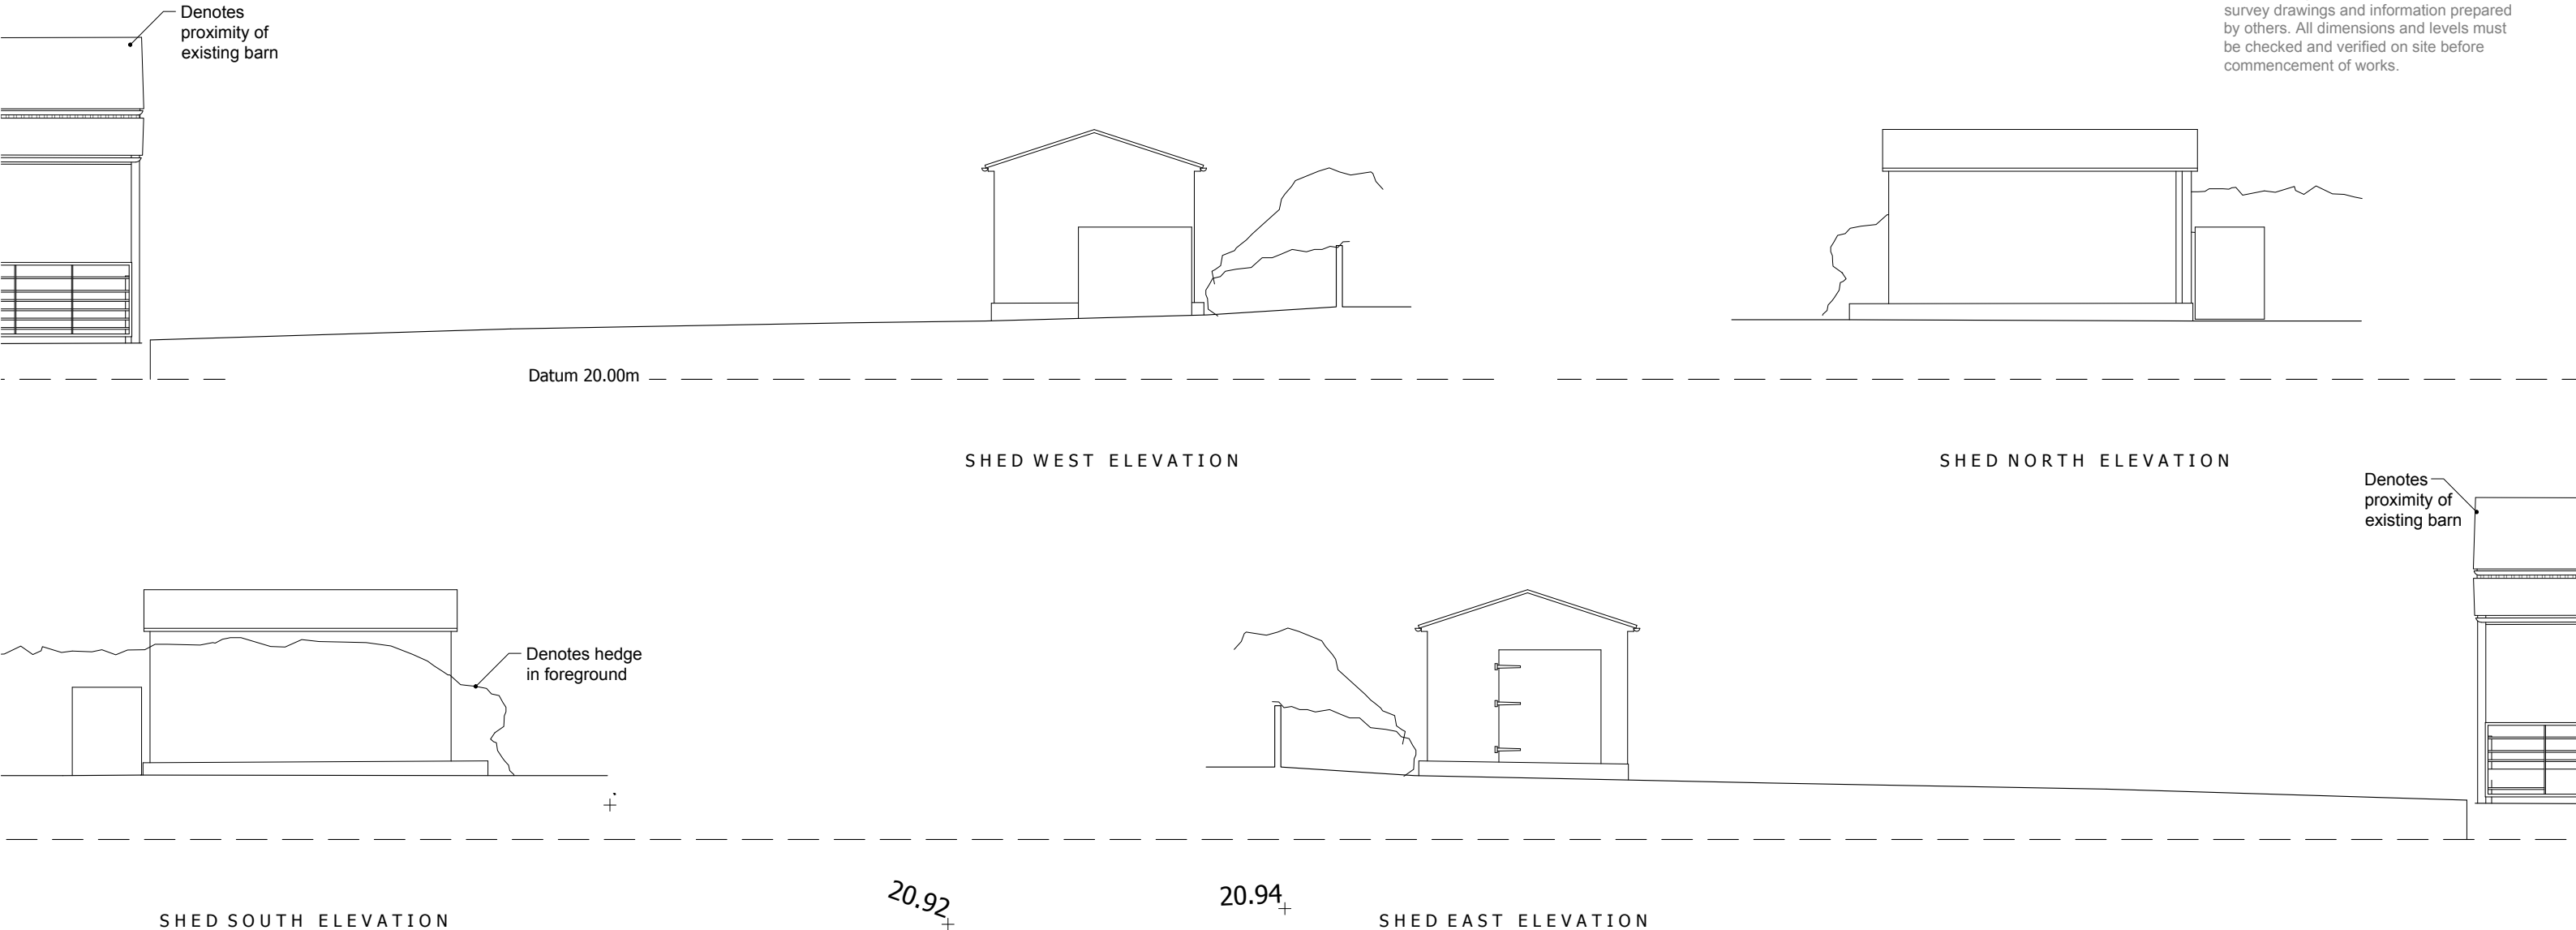

As Existing Ground Floor Plan . Scale 1:100 at A3

AS EXISTING INFORMATION AT BUILDINGS NEXT TO WILTSHIRE FARM
PICKHURST LANE . CODMORE HILL . PULBOROUGH . WEST SUSSEX . RH20 1DA

Drawing Title :
Drawing No.
5th June 2026

As Existing SHED
Ground Floor Plan & Elevations
1503/SAE01-
Scale 1:100 at A3 .

