




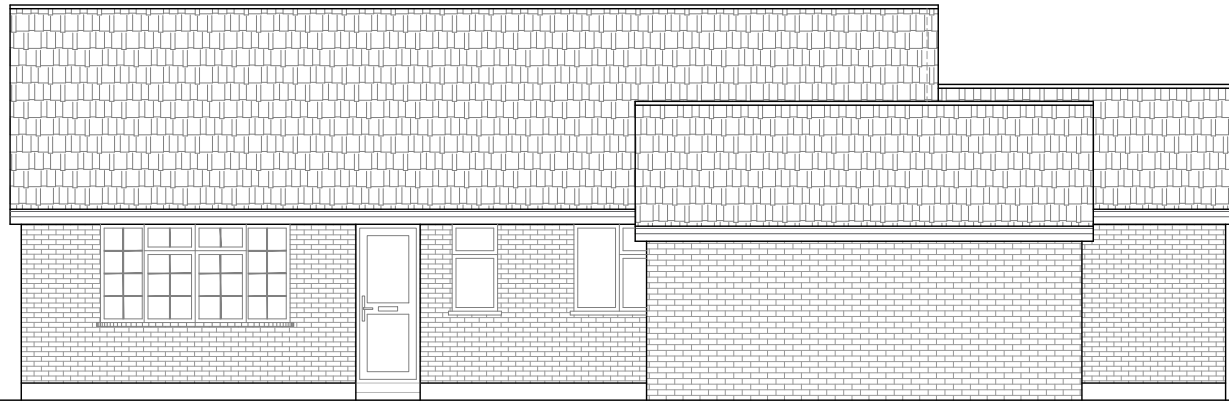


EXISTING
FRONT ELEVATION

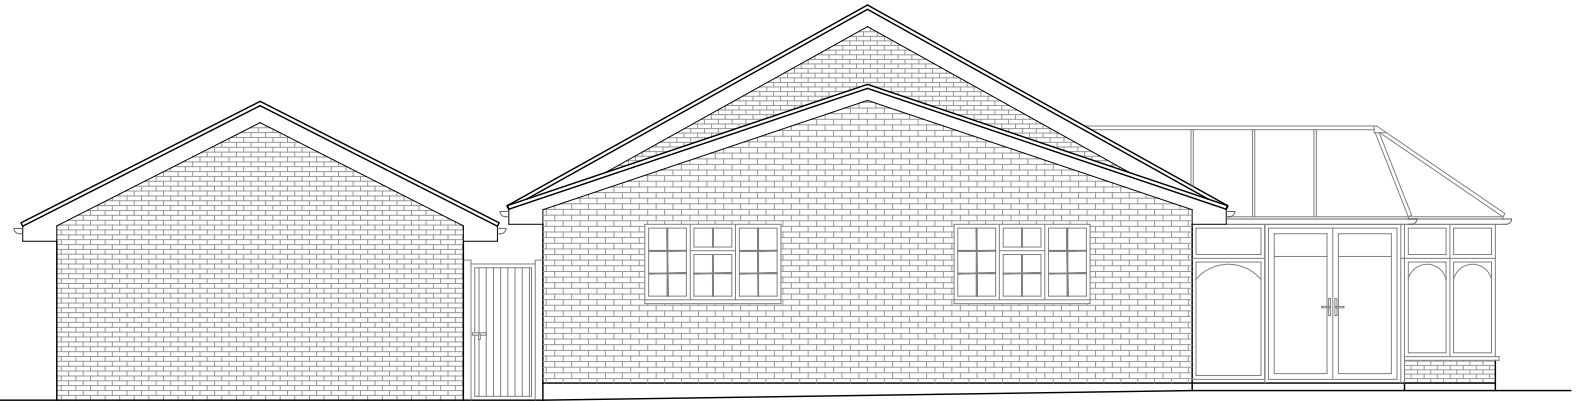


EXISTING
SIDE ELEVATION-1

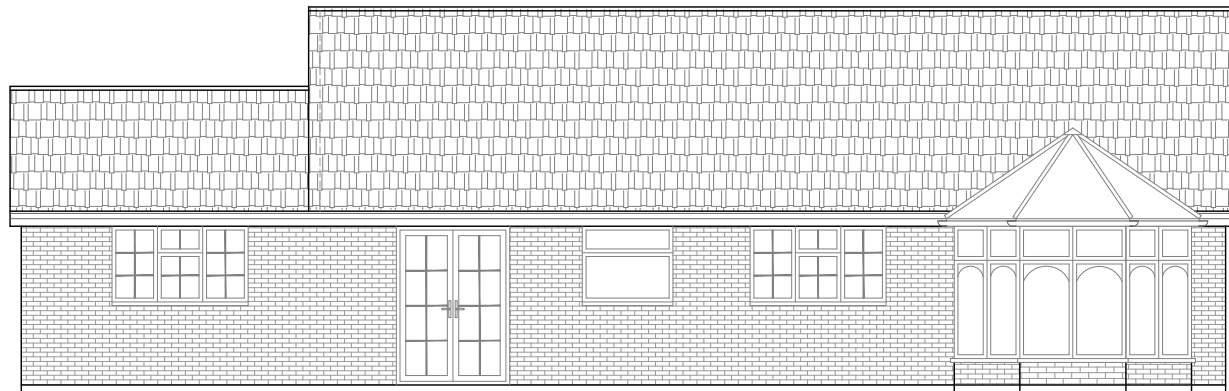

EXISTING
REAR ELEVATION

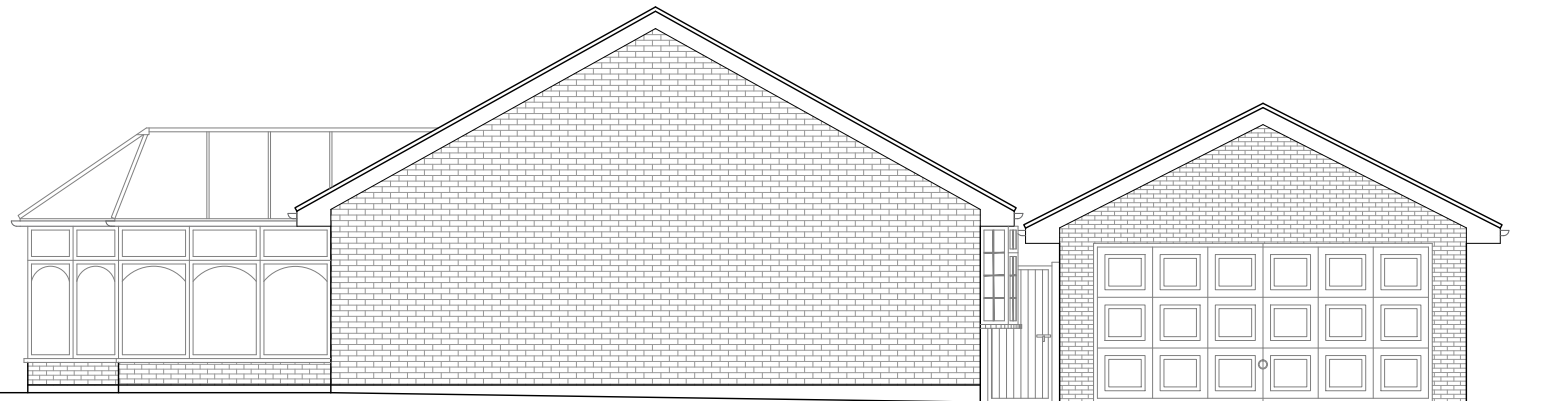

EXISTING
SIDE ELEVATION-2

 

Scale bar 1:100 @ A3

CLIENT

DRAWING NO:
202608-HB02

SITE
6 Faithfull Crescent, Storrington, Pulborough,
West Sussex, RH20 4QY

DRAWING TITLE
Existing Elevations

Date:
05.08.2026

Scale @ A3:
1:100

Revision:
P01

HB PLANNING SERVICES
EMAIL INFO@HBPLANNINGSERVICES.CO.UK
CONTACT 02038539648

Rev: **Date:** **Notes:**
P01 05.08.2026 For Planning Approval

