



Scale Bar 1:100

Scale Bar 1:100

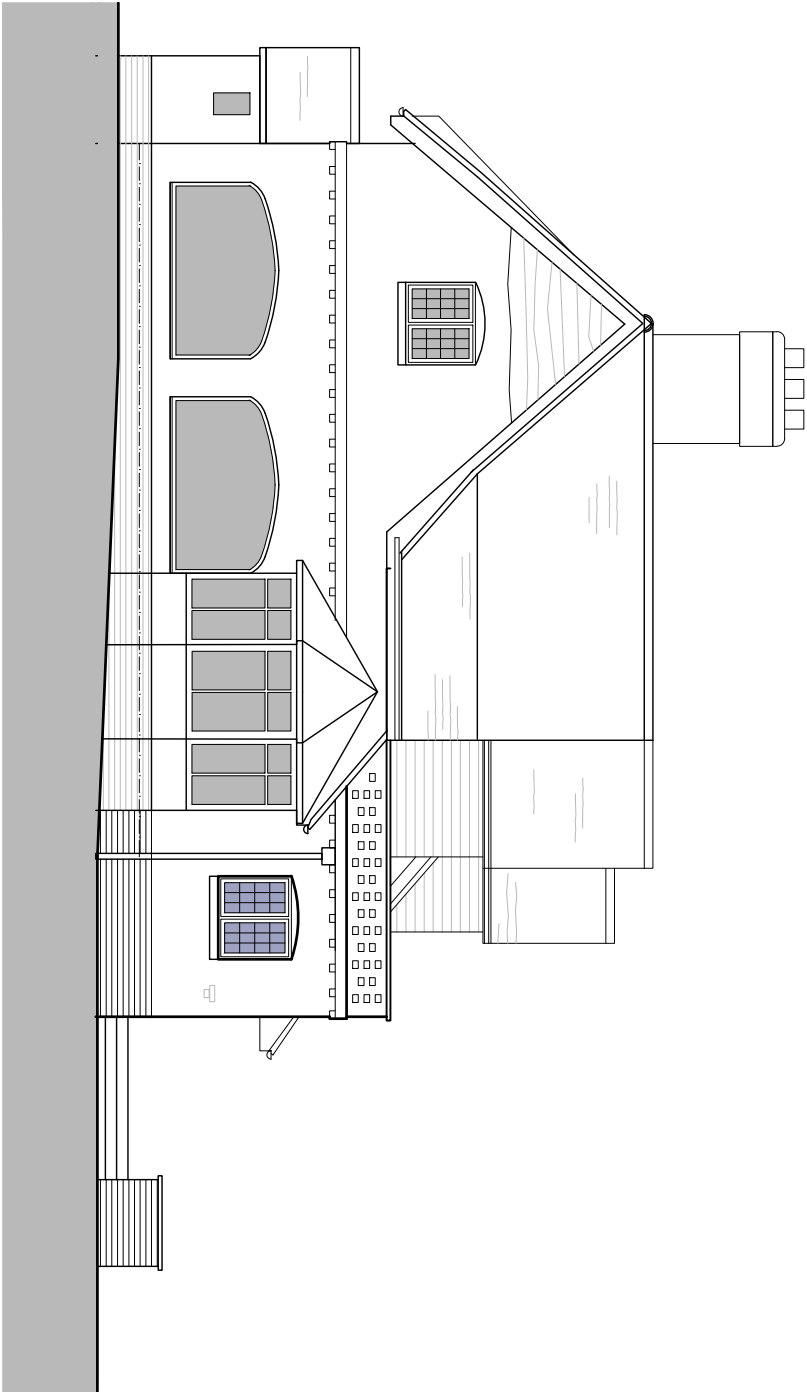

**SIDE ELEVATION (North-West)
As Proposed**

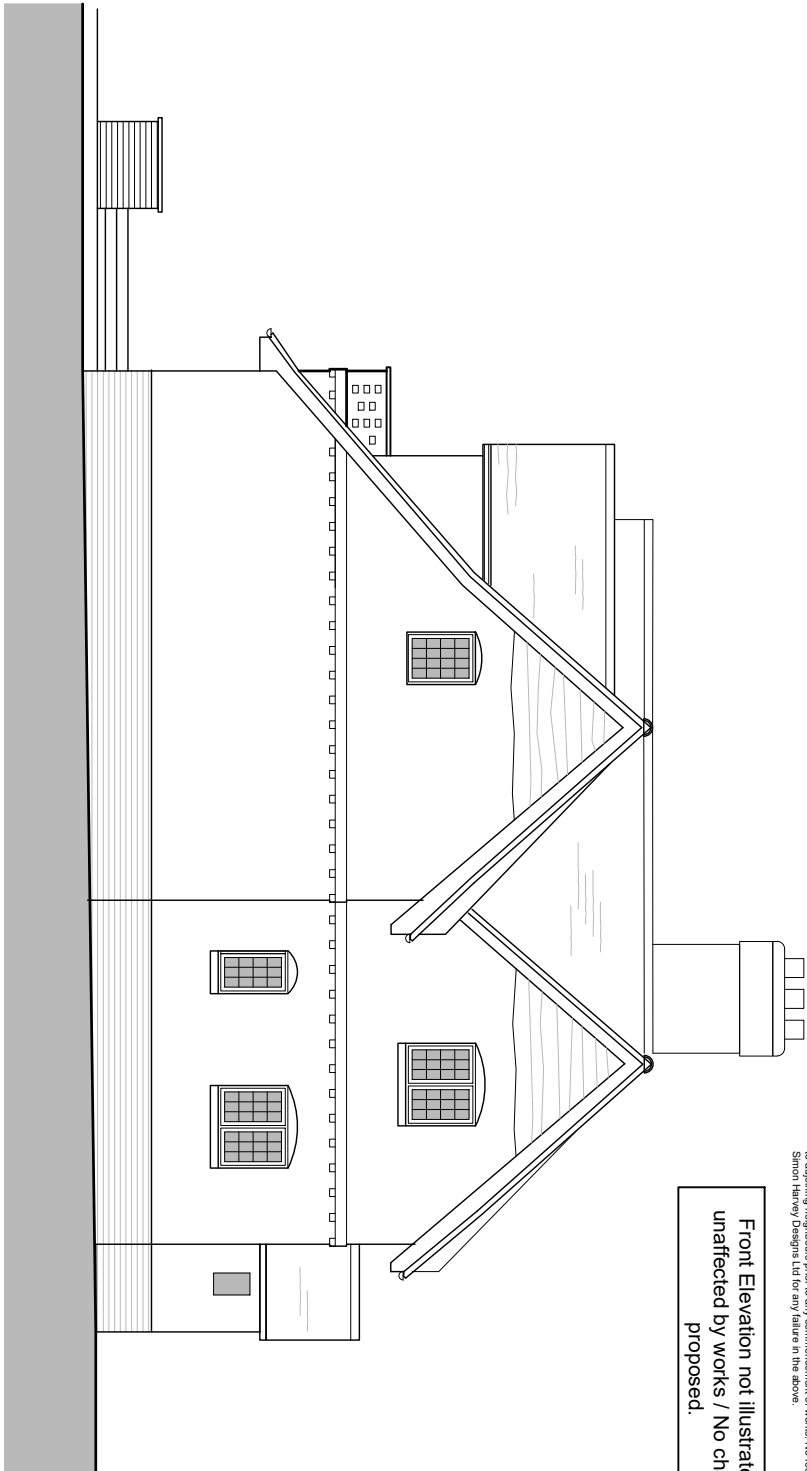


Front Elevation not illustrated as unaffected by works / No changes proposed.

This drawing may be read in conjunction with all other relevant drawings and specifications. Do not start from this drawing (Unless for planning purposes). Use figured dimensions only. All values and dimensions to be checked as far as prior to commencement of works as far as possible. All dimensions discrepancies are to be brought to the immediate attention of the originator. All dimensions may be accepted for execution and/or deviation from the design without prior knowledge/consent.

Copyright reserved.


This drawing may only be used under licence for the intent and location specified in the title block. It may not be copied or deleted for any other third party without prior written permission.

It is the responsibility of the Client to ensure that Licensed Personnel are correctly instructed and that relevant Party Work Notices (usually service via a Surveyor) where required have been served to adjoining Neighbours prior to any commencement of work. No person heavily laden should be upon Heavy Duty tird for any latitude in the above.

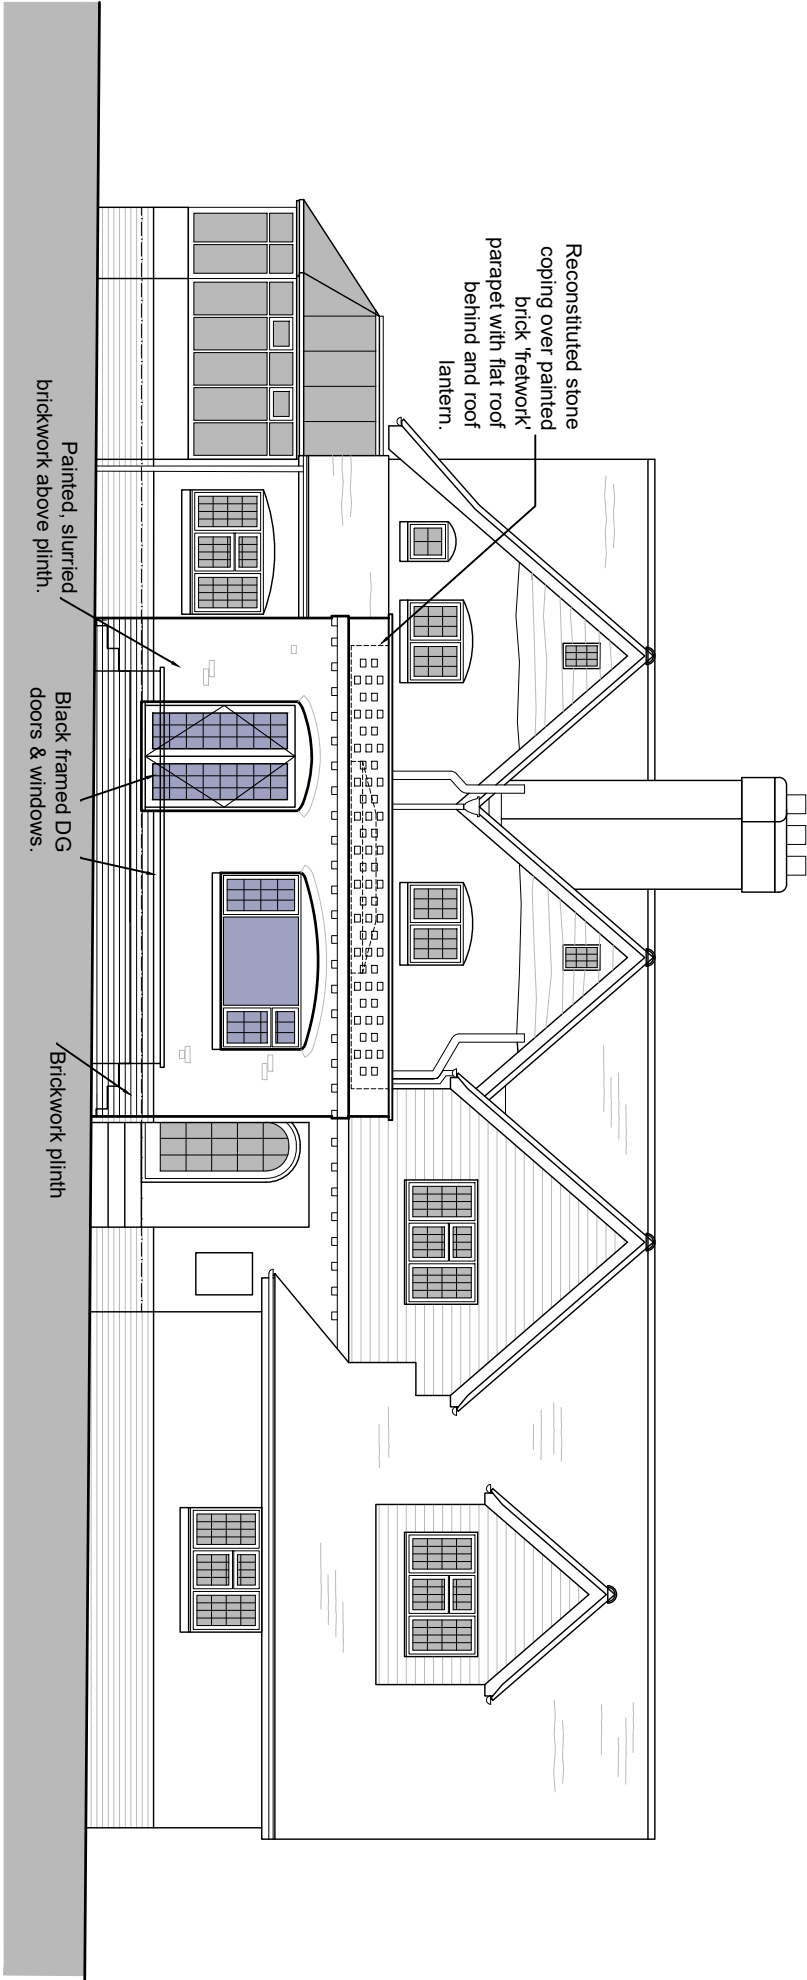

REAR ELEVATION (North-East)
As Proposed

PLANNING

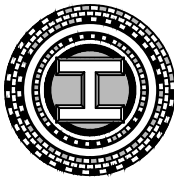Revision			
		SIMON HARVEY DESIGNS LTD 2 Greenfield Way, Storrington, West Sussex. RH20 4PY t: 07833 178649 e: office@simonharveydesigns.com	
Client: Mrs J. Goodliffe		Project: Single storey rear extension to;	
Address: Thrums, Westward Lane, West Chilmington, West Sussex. RH20 2PA		Drawing Title: PROPOSED ELEVATIONS	
Drawing Number: 172_06		Date: February 2026	
Scale: 1:100 @A3			