

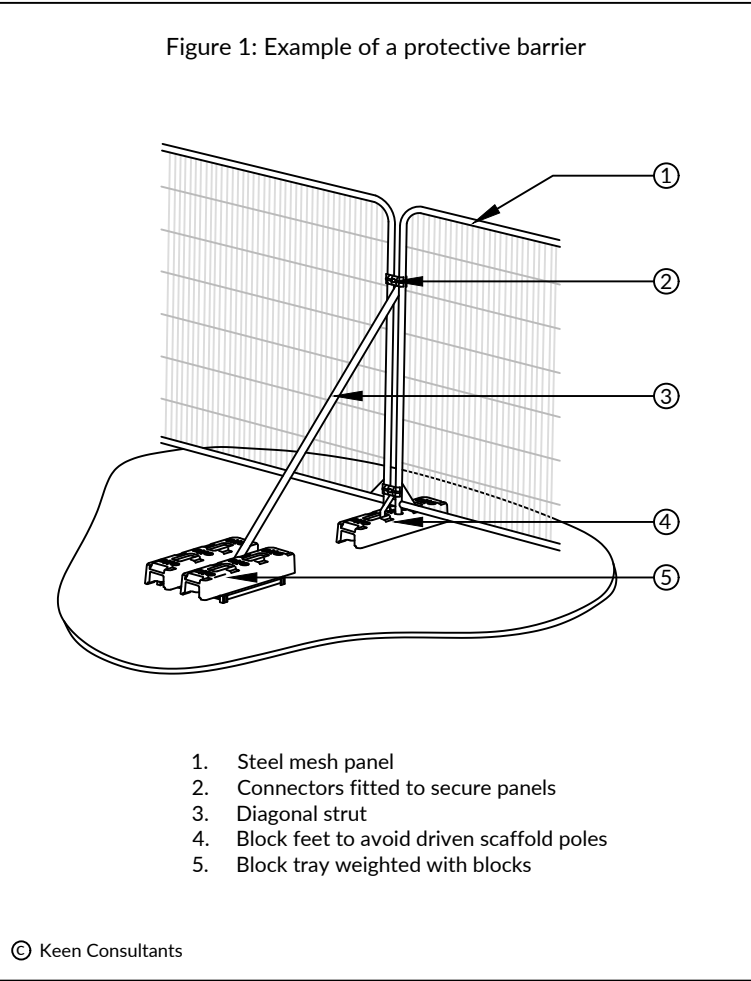


Schedule of tree works on land at Duckmoor, Wooddale Lane, Billingshurst

Tree No.	Species	Action
G3	Blackthorn	Remove section as shown.

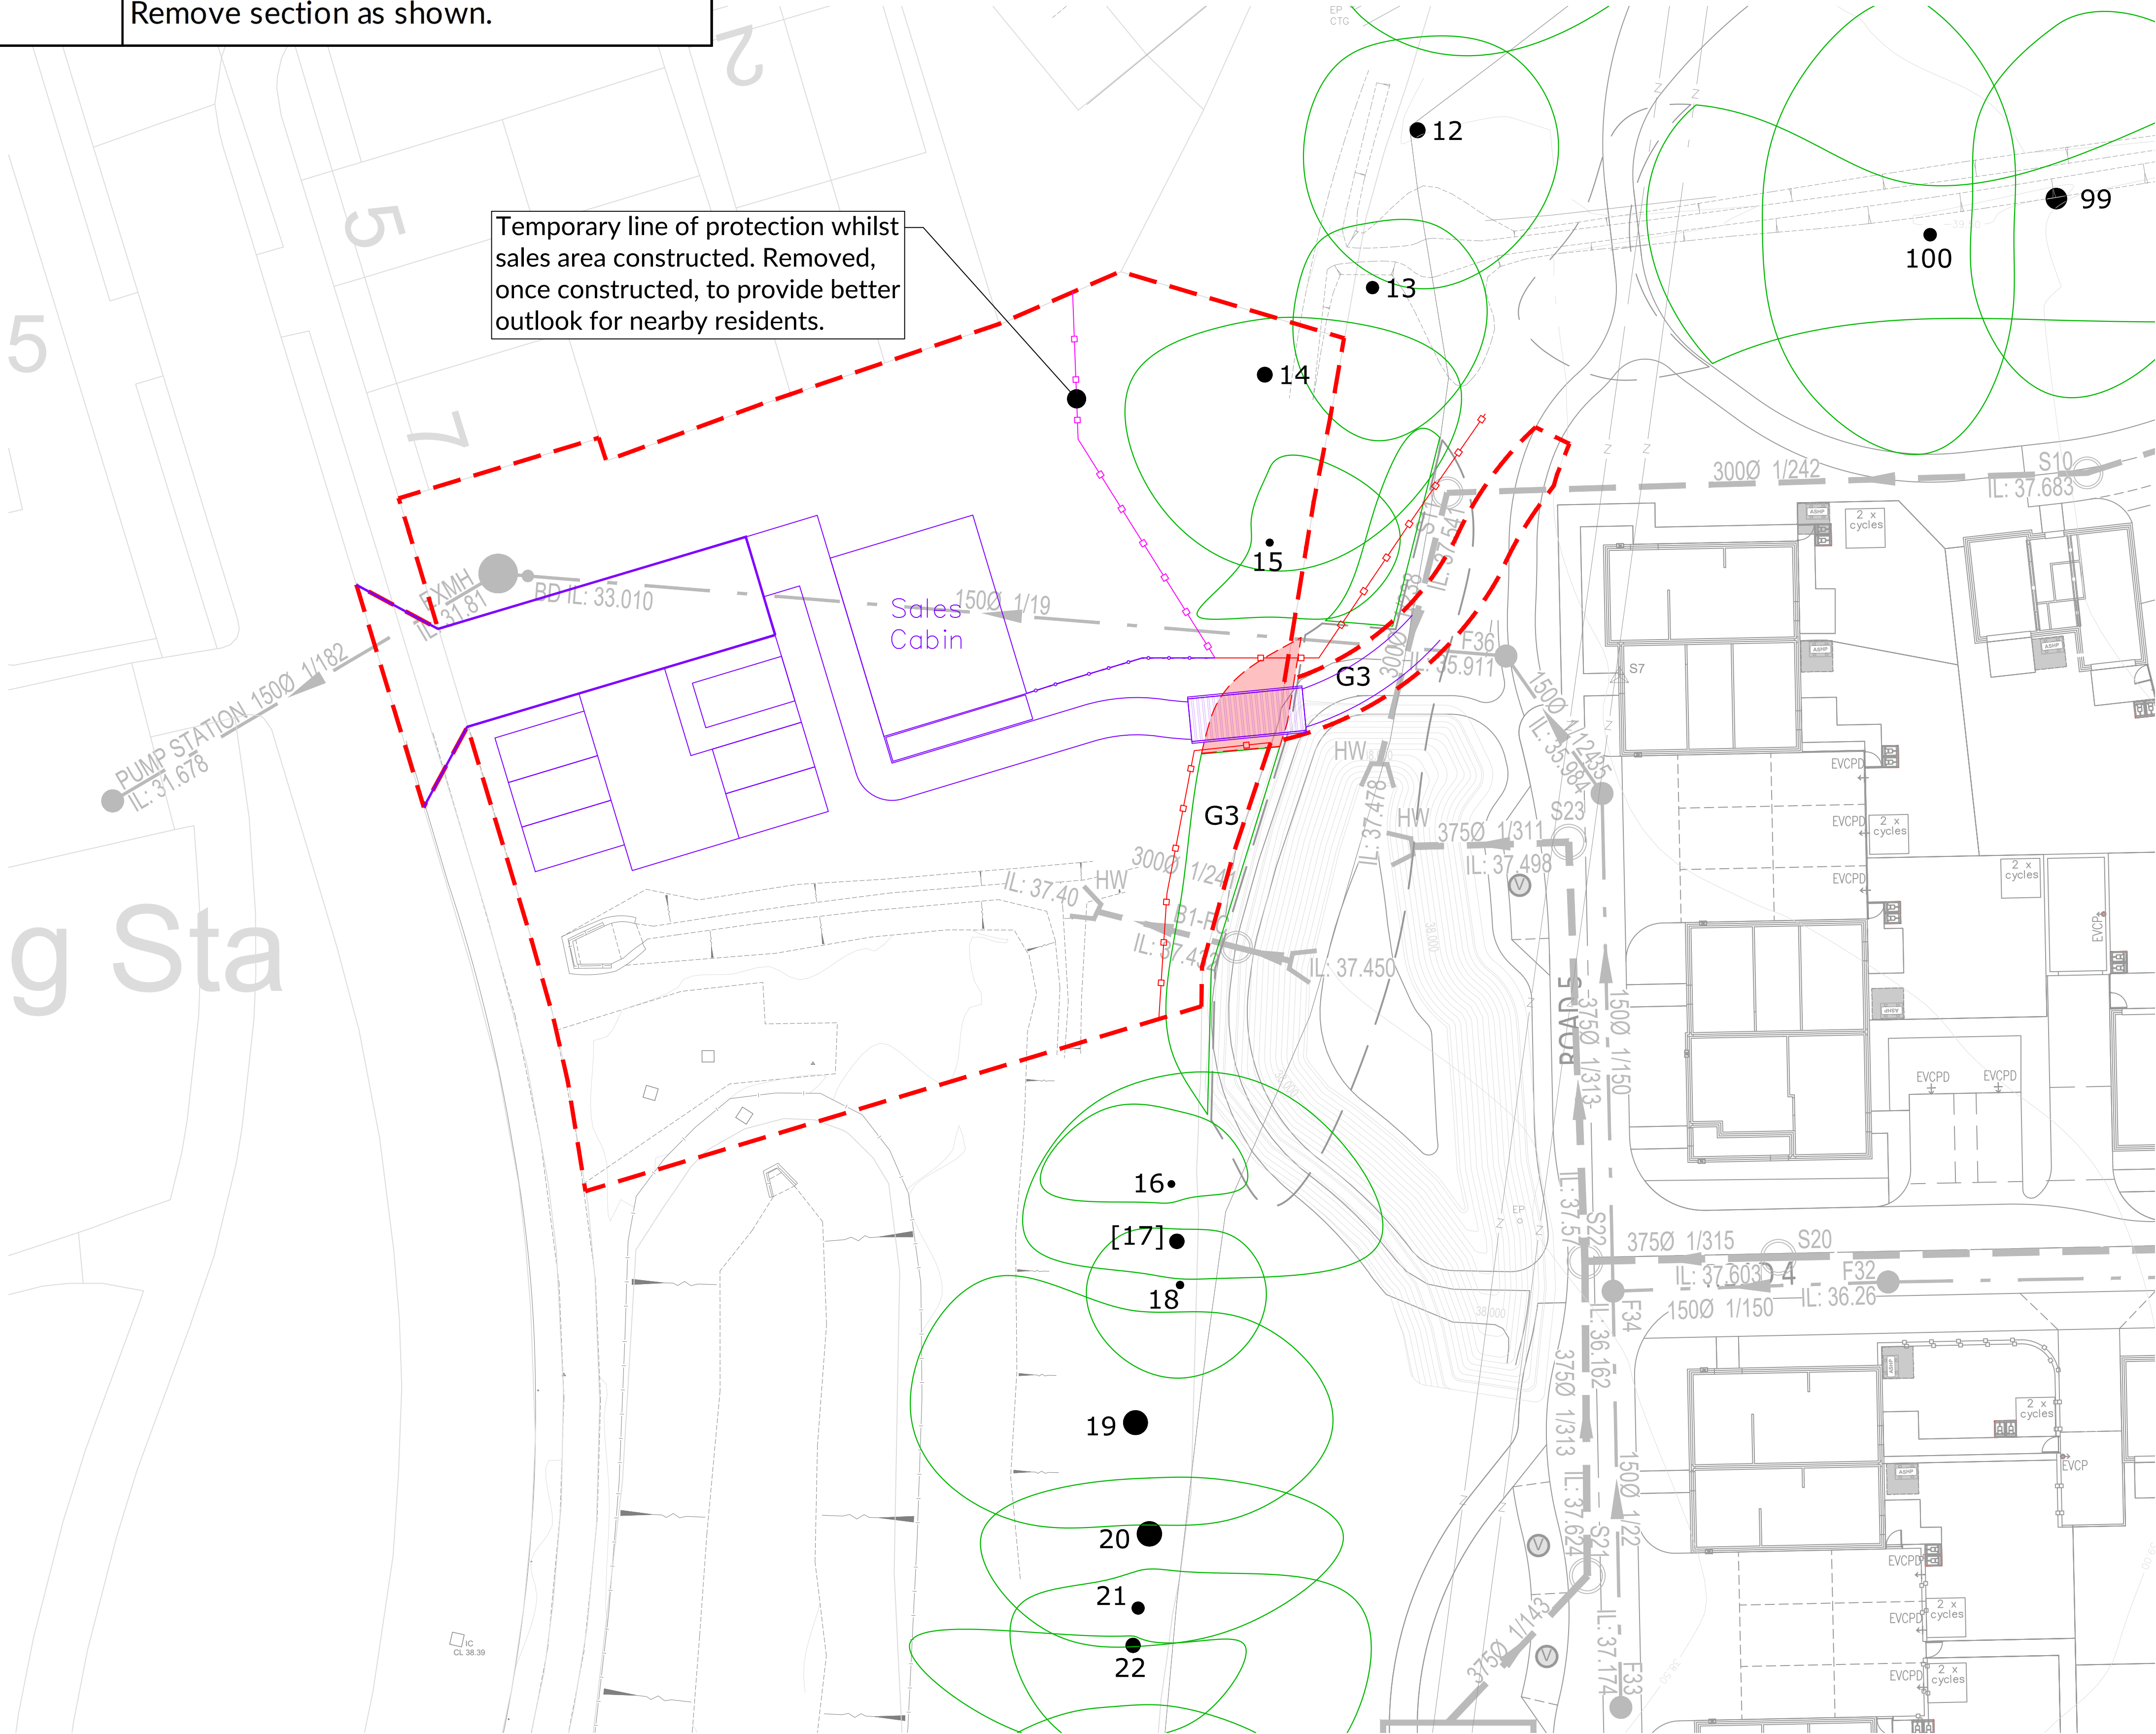

NORTH

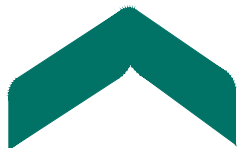

NOTES

1. This tree survey information has been prepared for planning purposes only. Additional detail will be needed for foundation design.
2. The original of this drawing was produced in colour - a monochrome copy should not be relied upon.
3. Scale for planning purposes only.
4. All dimensions to be checked on site.
5. The copyright of this document resides with Keen Consultants unless assigned in writing by the company.
6. Details shown on this drawing are devised with reference to BS5837:2012: Trees in relation to design, demolition and construction Recommendations.
7. Check if Tree Preservation Order or Conservation Area protection applies to trees before undertaking tree works.
8. Tree survey information based on SJA Trees Arboricultural Implications Report Ref: SJA air 20518-01.
9. Proposed layout based on Allen Pyke Sales Area Landscape Masterplan drawing number 3360-APA-ZZ-XX-LA-L-1003 Rev P02.

KEY

- Consented planning layout
- Consented drainage layout
- Proposed layout
- Trees retained
(Green-coloured line indicates extent of canopy)
- Trees for removal
(Red-coloured dash line indicates extent of canopy)
- Consented for removal
- 2.0m high barrier as detail in Figure 1

B	Latest layout overlay and protection measures updated	11.03.26
A	Proposed sales centre overlay	10.12.25
0	Preliminary issue	10.10.25

Rev	Description	Date
-----	-------------	------

KEEN CONSULTANTS
Keen Consultants is a trading name of Keen (Europe) Limited. Registered No: 12641584
Registered office: The Stables, Moneys Farm, Bottle Lane, Mattingley, Hampshire RG27 8LJ

The Studio, Timbers,
Gables Road, Church Crookham
Fleet, Hampshire
GU52 6QY
T 01252 850096
mail@keenconsultants.co.uk
keenconsultants.co.uk

Client
BELLWAY HOMES LIMITED

Project
**LAND AT DUCKMOOR,
WOODDALE LANE, BILLINGSHURST**

Title
TREE PROTECTION PLAN

Date OCT 2025	Scale 1:200@A1
Drawn by ML	Checked by JTK

Drawing Number
2480-KC-CA-YTREE-TPP01RevB