



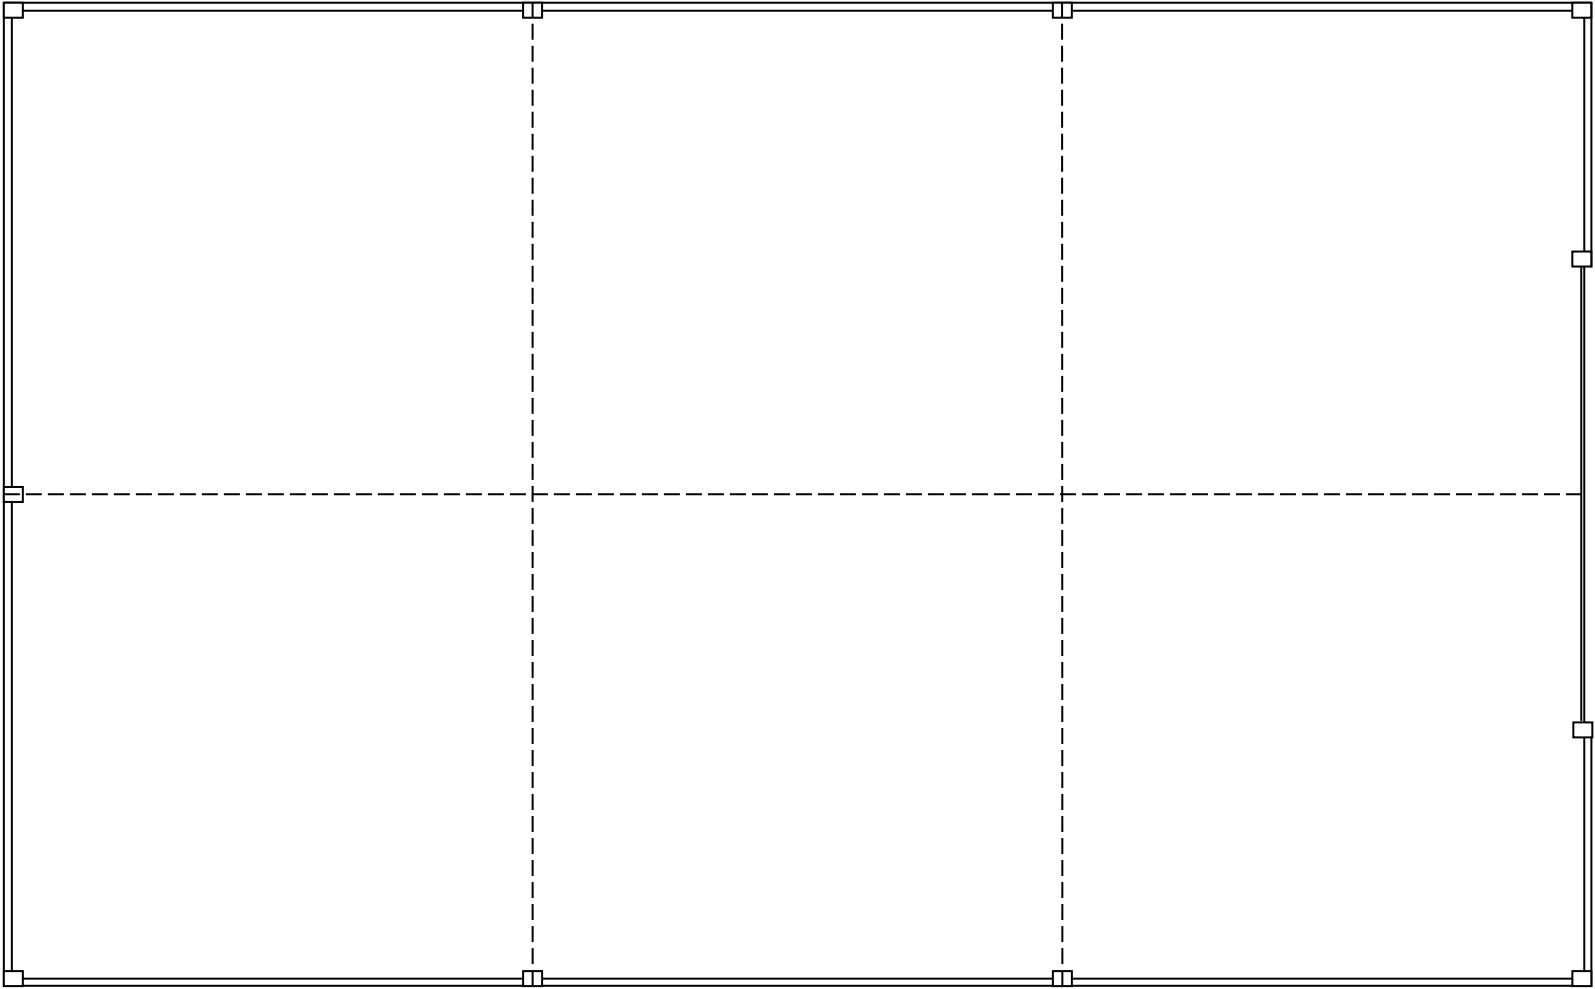

Floor Plan

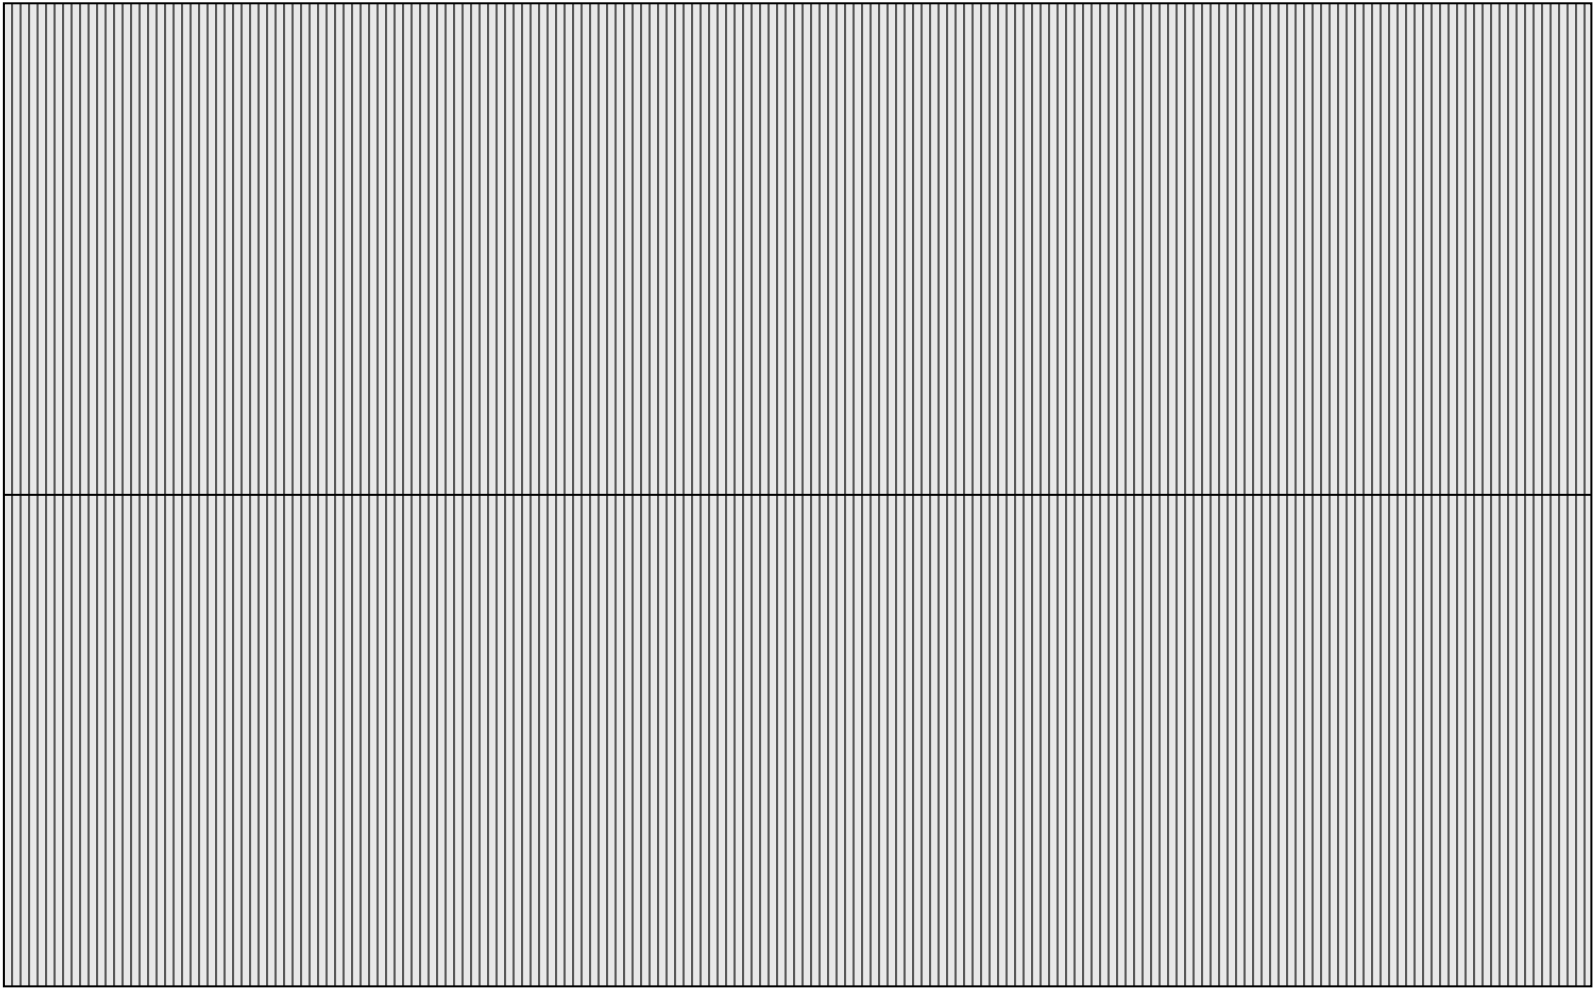

Roof Plan

These drawings are submitted for planning purposes only. They are not construction drawings and must not be used for building, fabrication, or setting-out. All dimensions, levels are subject detailed design. Contractors must obtain a full construction-issue drawing package before commencing any works. These drawings are copyright and may not be reproduced, distributed, or used for any purpose other than the associated planning application without prior written permission.

Site: Orchard Farm, Emms Lane, Brooks Green, Horsham RH13 0TR

Drawing: Proposed Floor and roof plan

Drawing number: OF/PL/01

Paper size: A3

