



Location Plan

SCALE 1/1250
0 20 40 60 80 100 120
metres

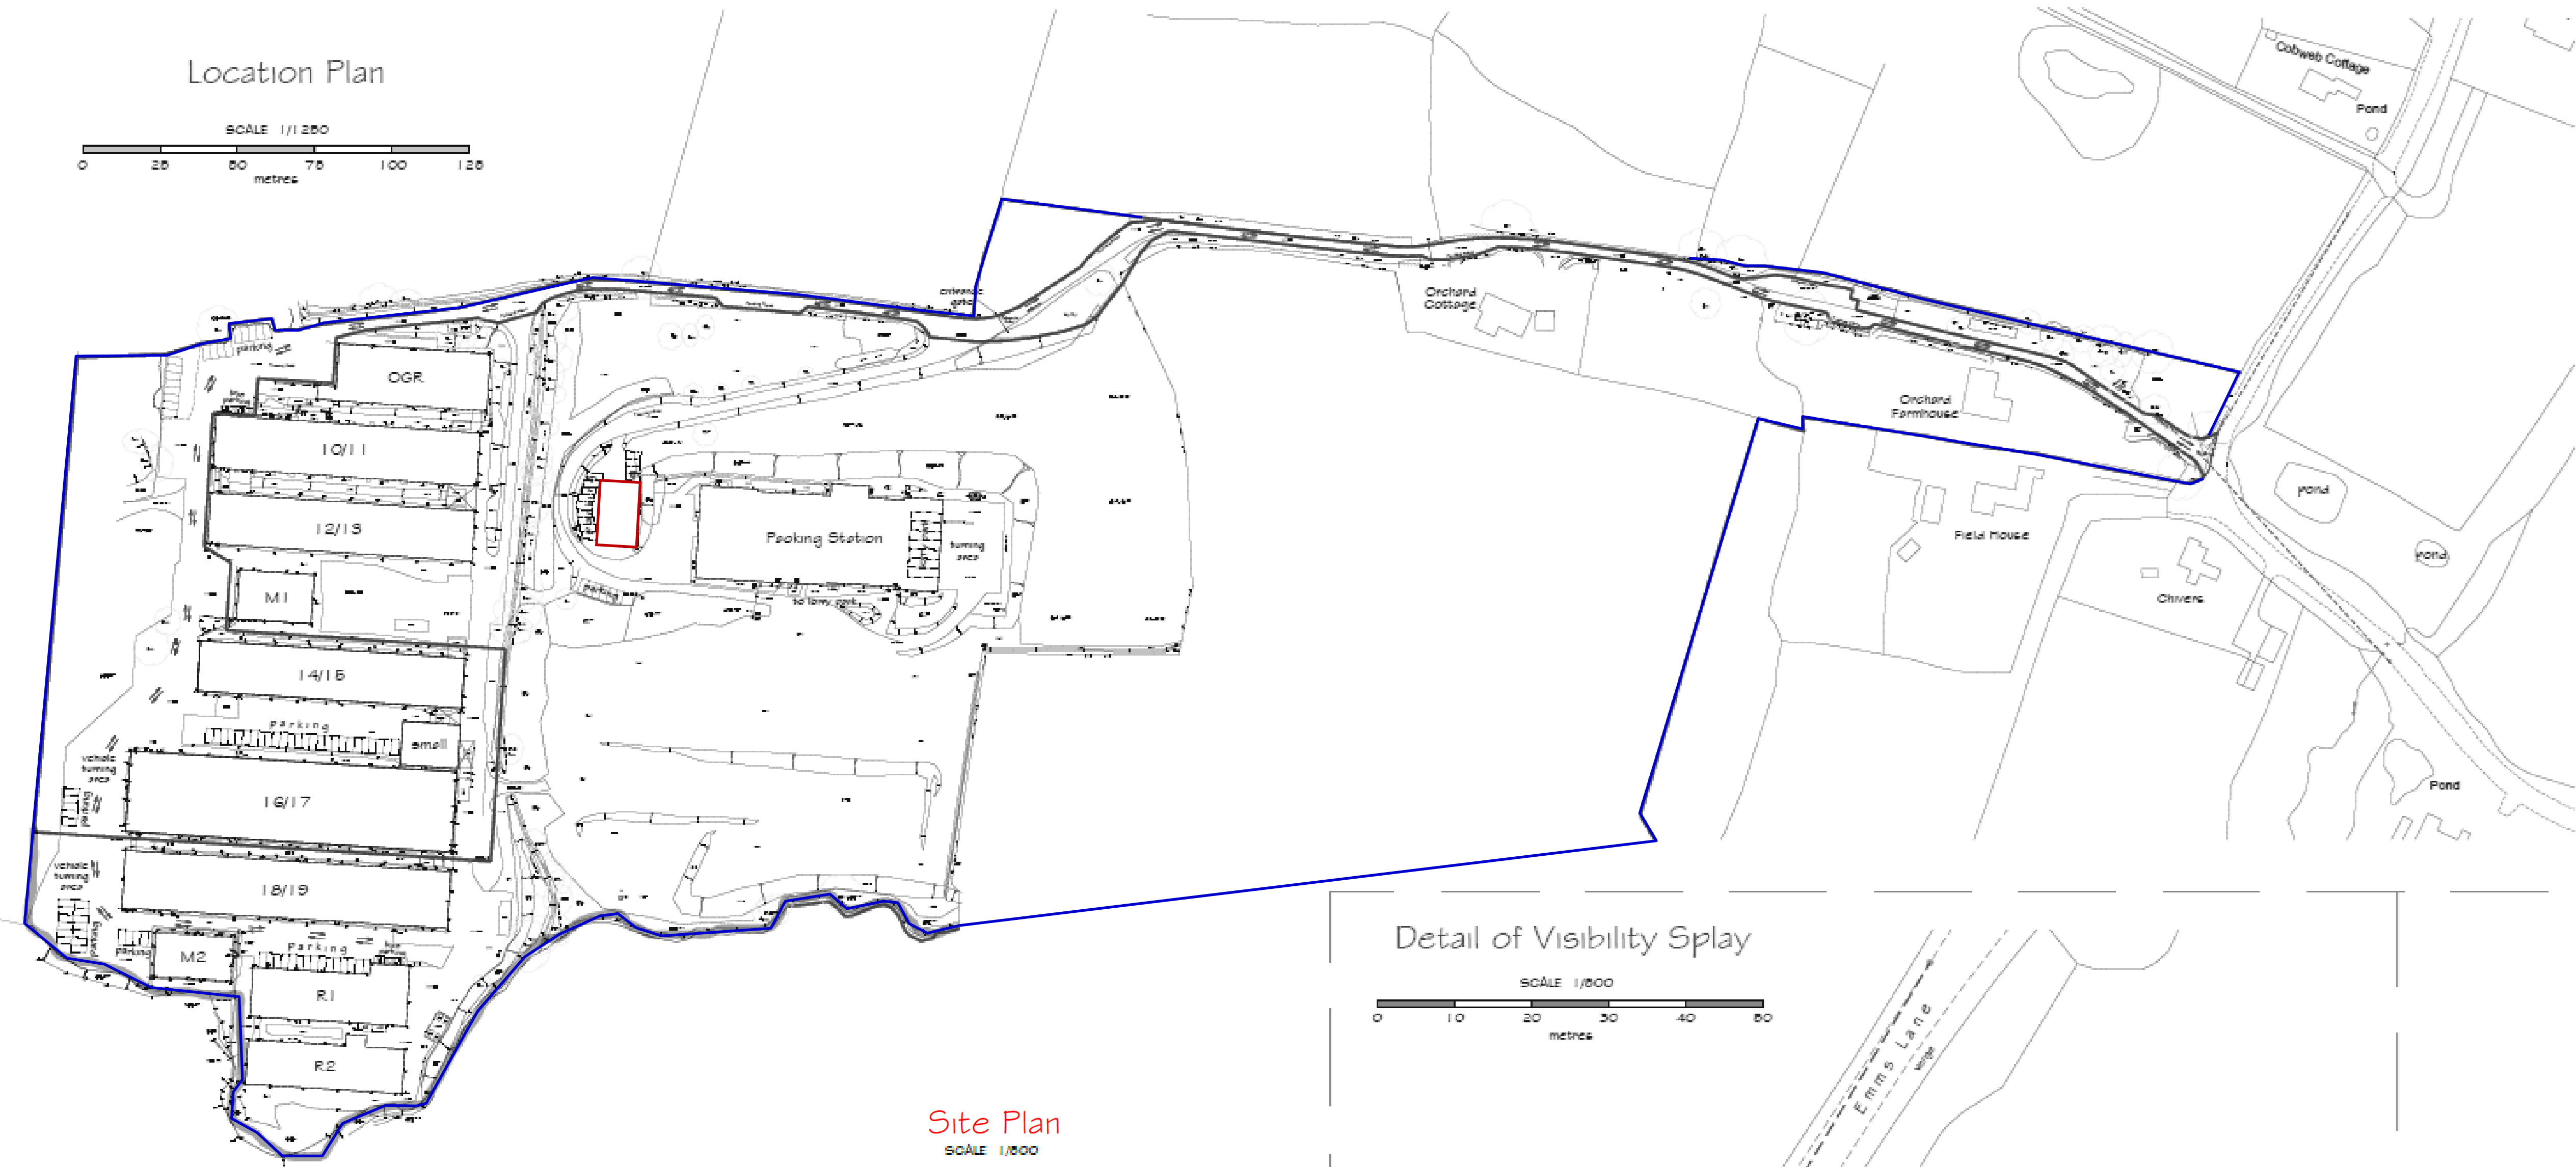


Site Plan

SCALE 1/500
0 10 20 30 40 50
metres

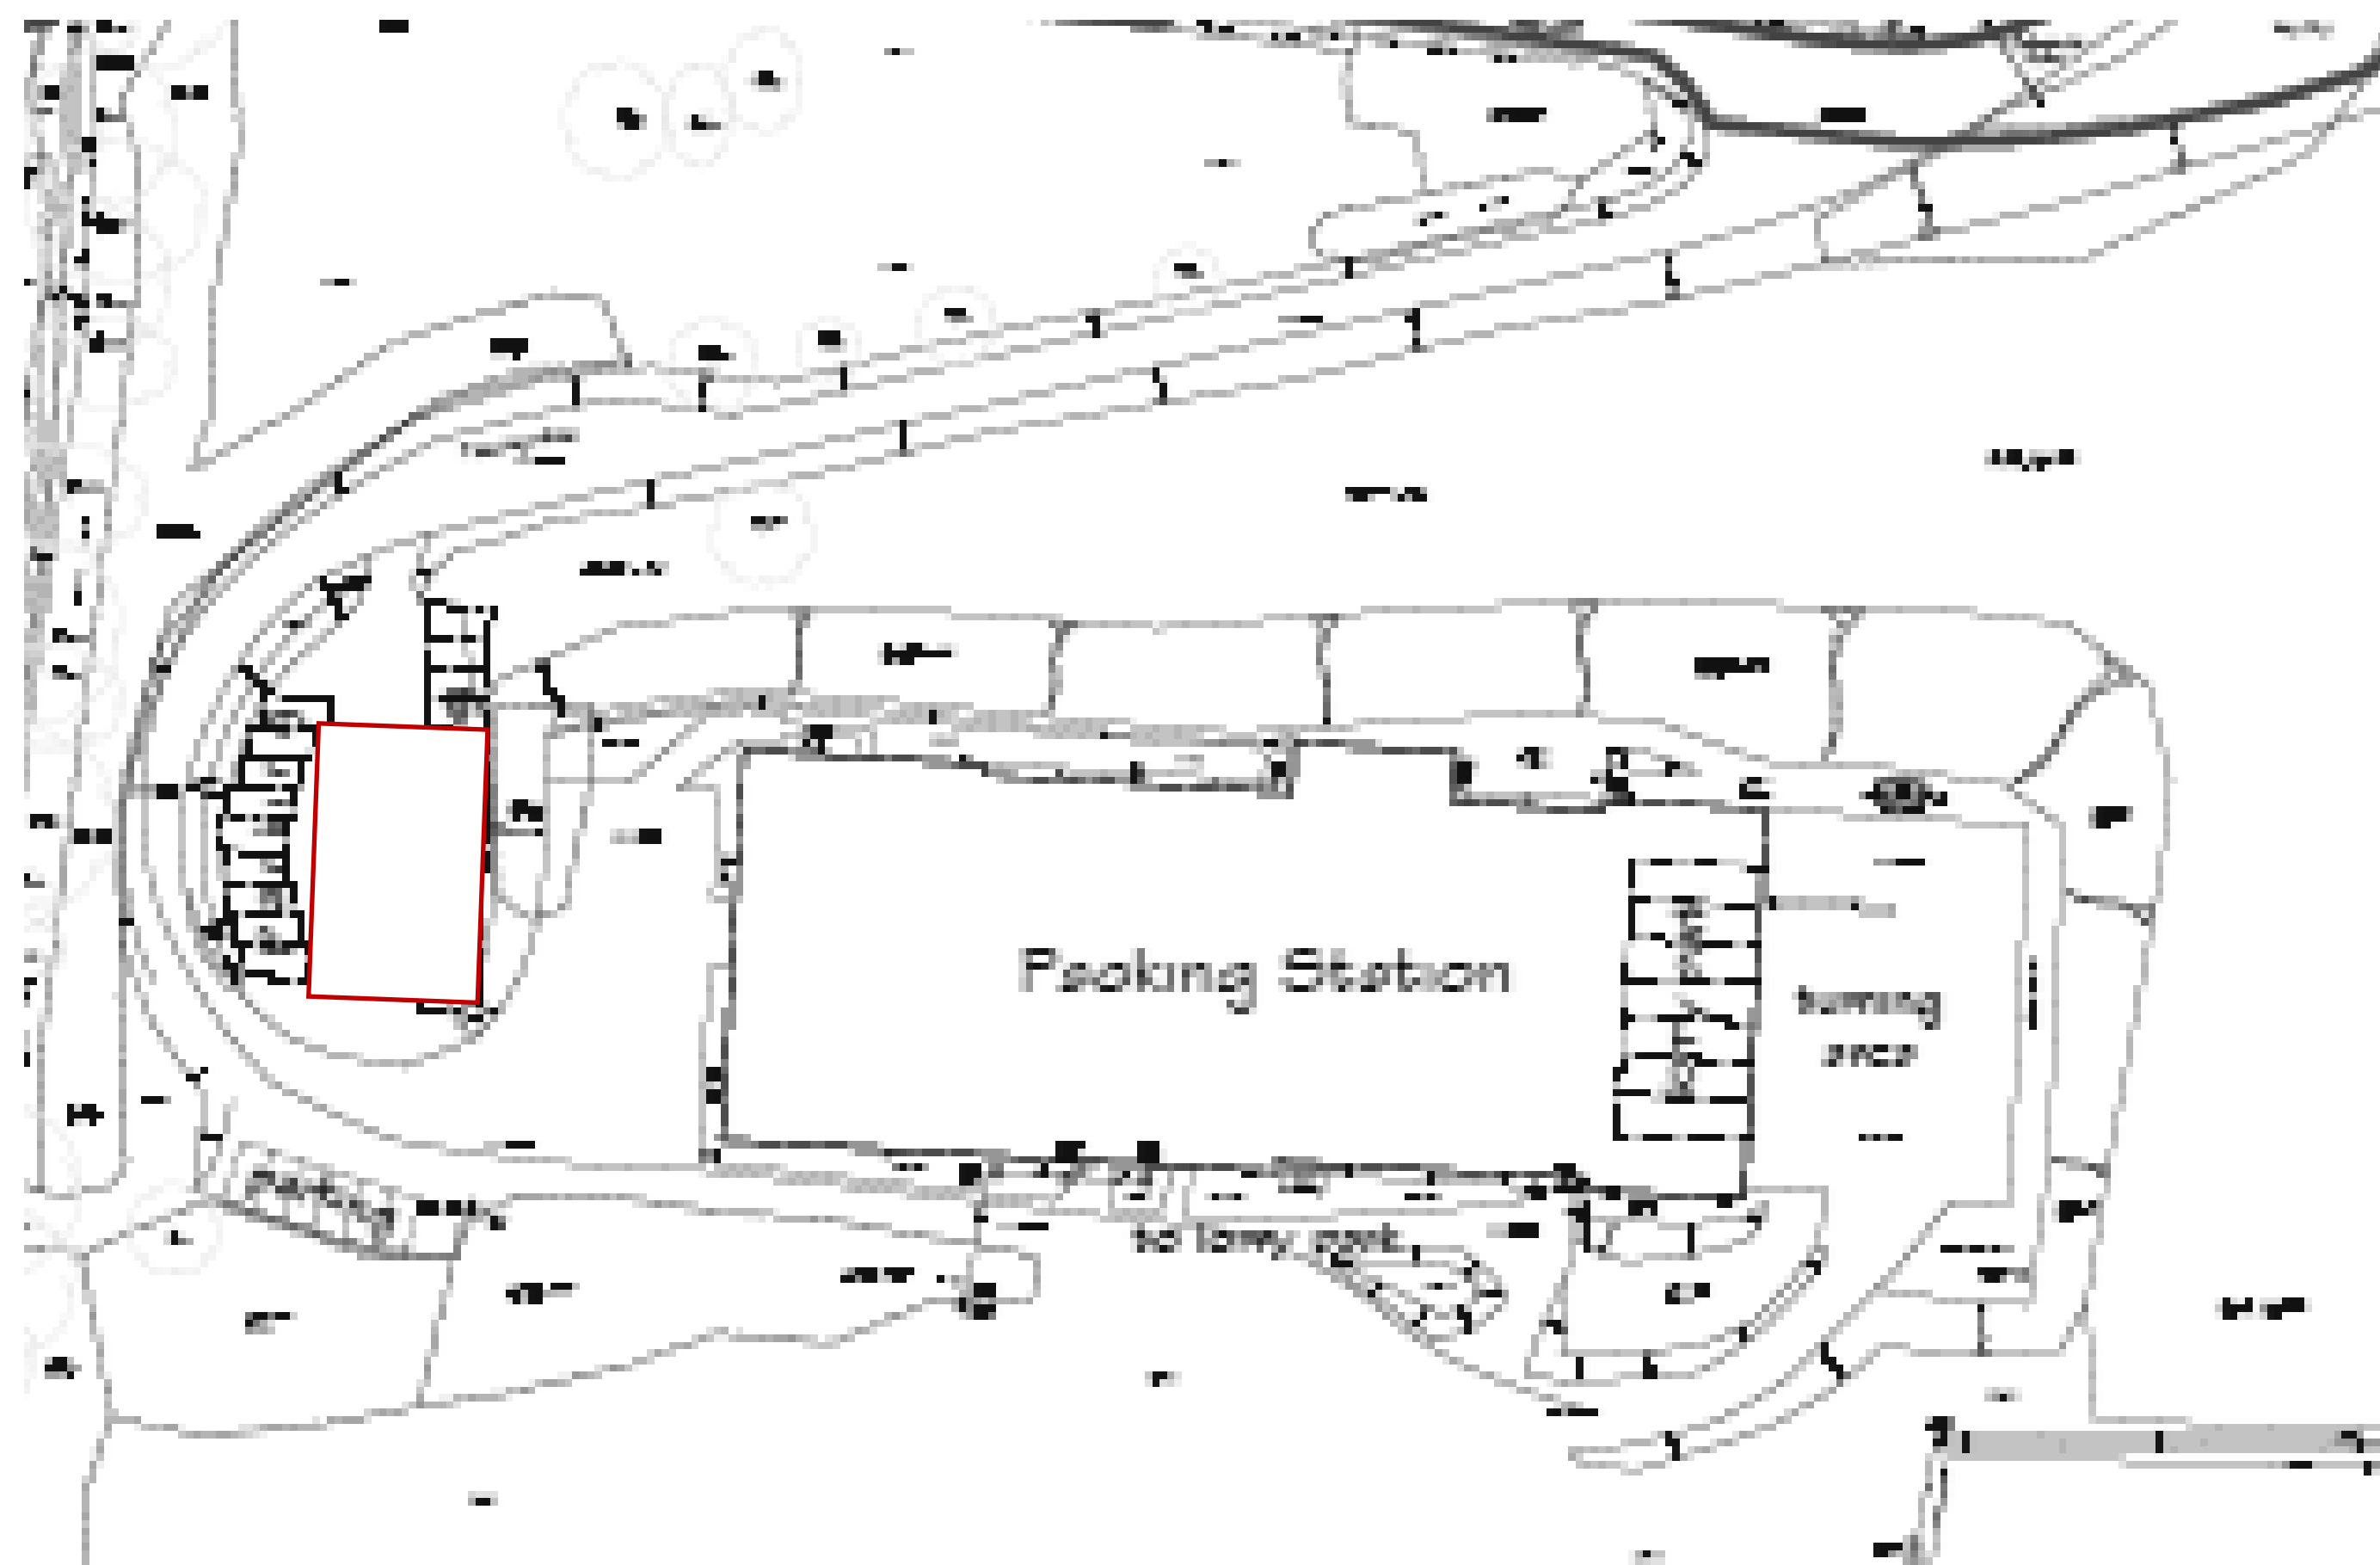


Detail of Visibility Splay

SCALE 1/500
0 10 20 30 40 50
metres

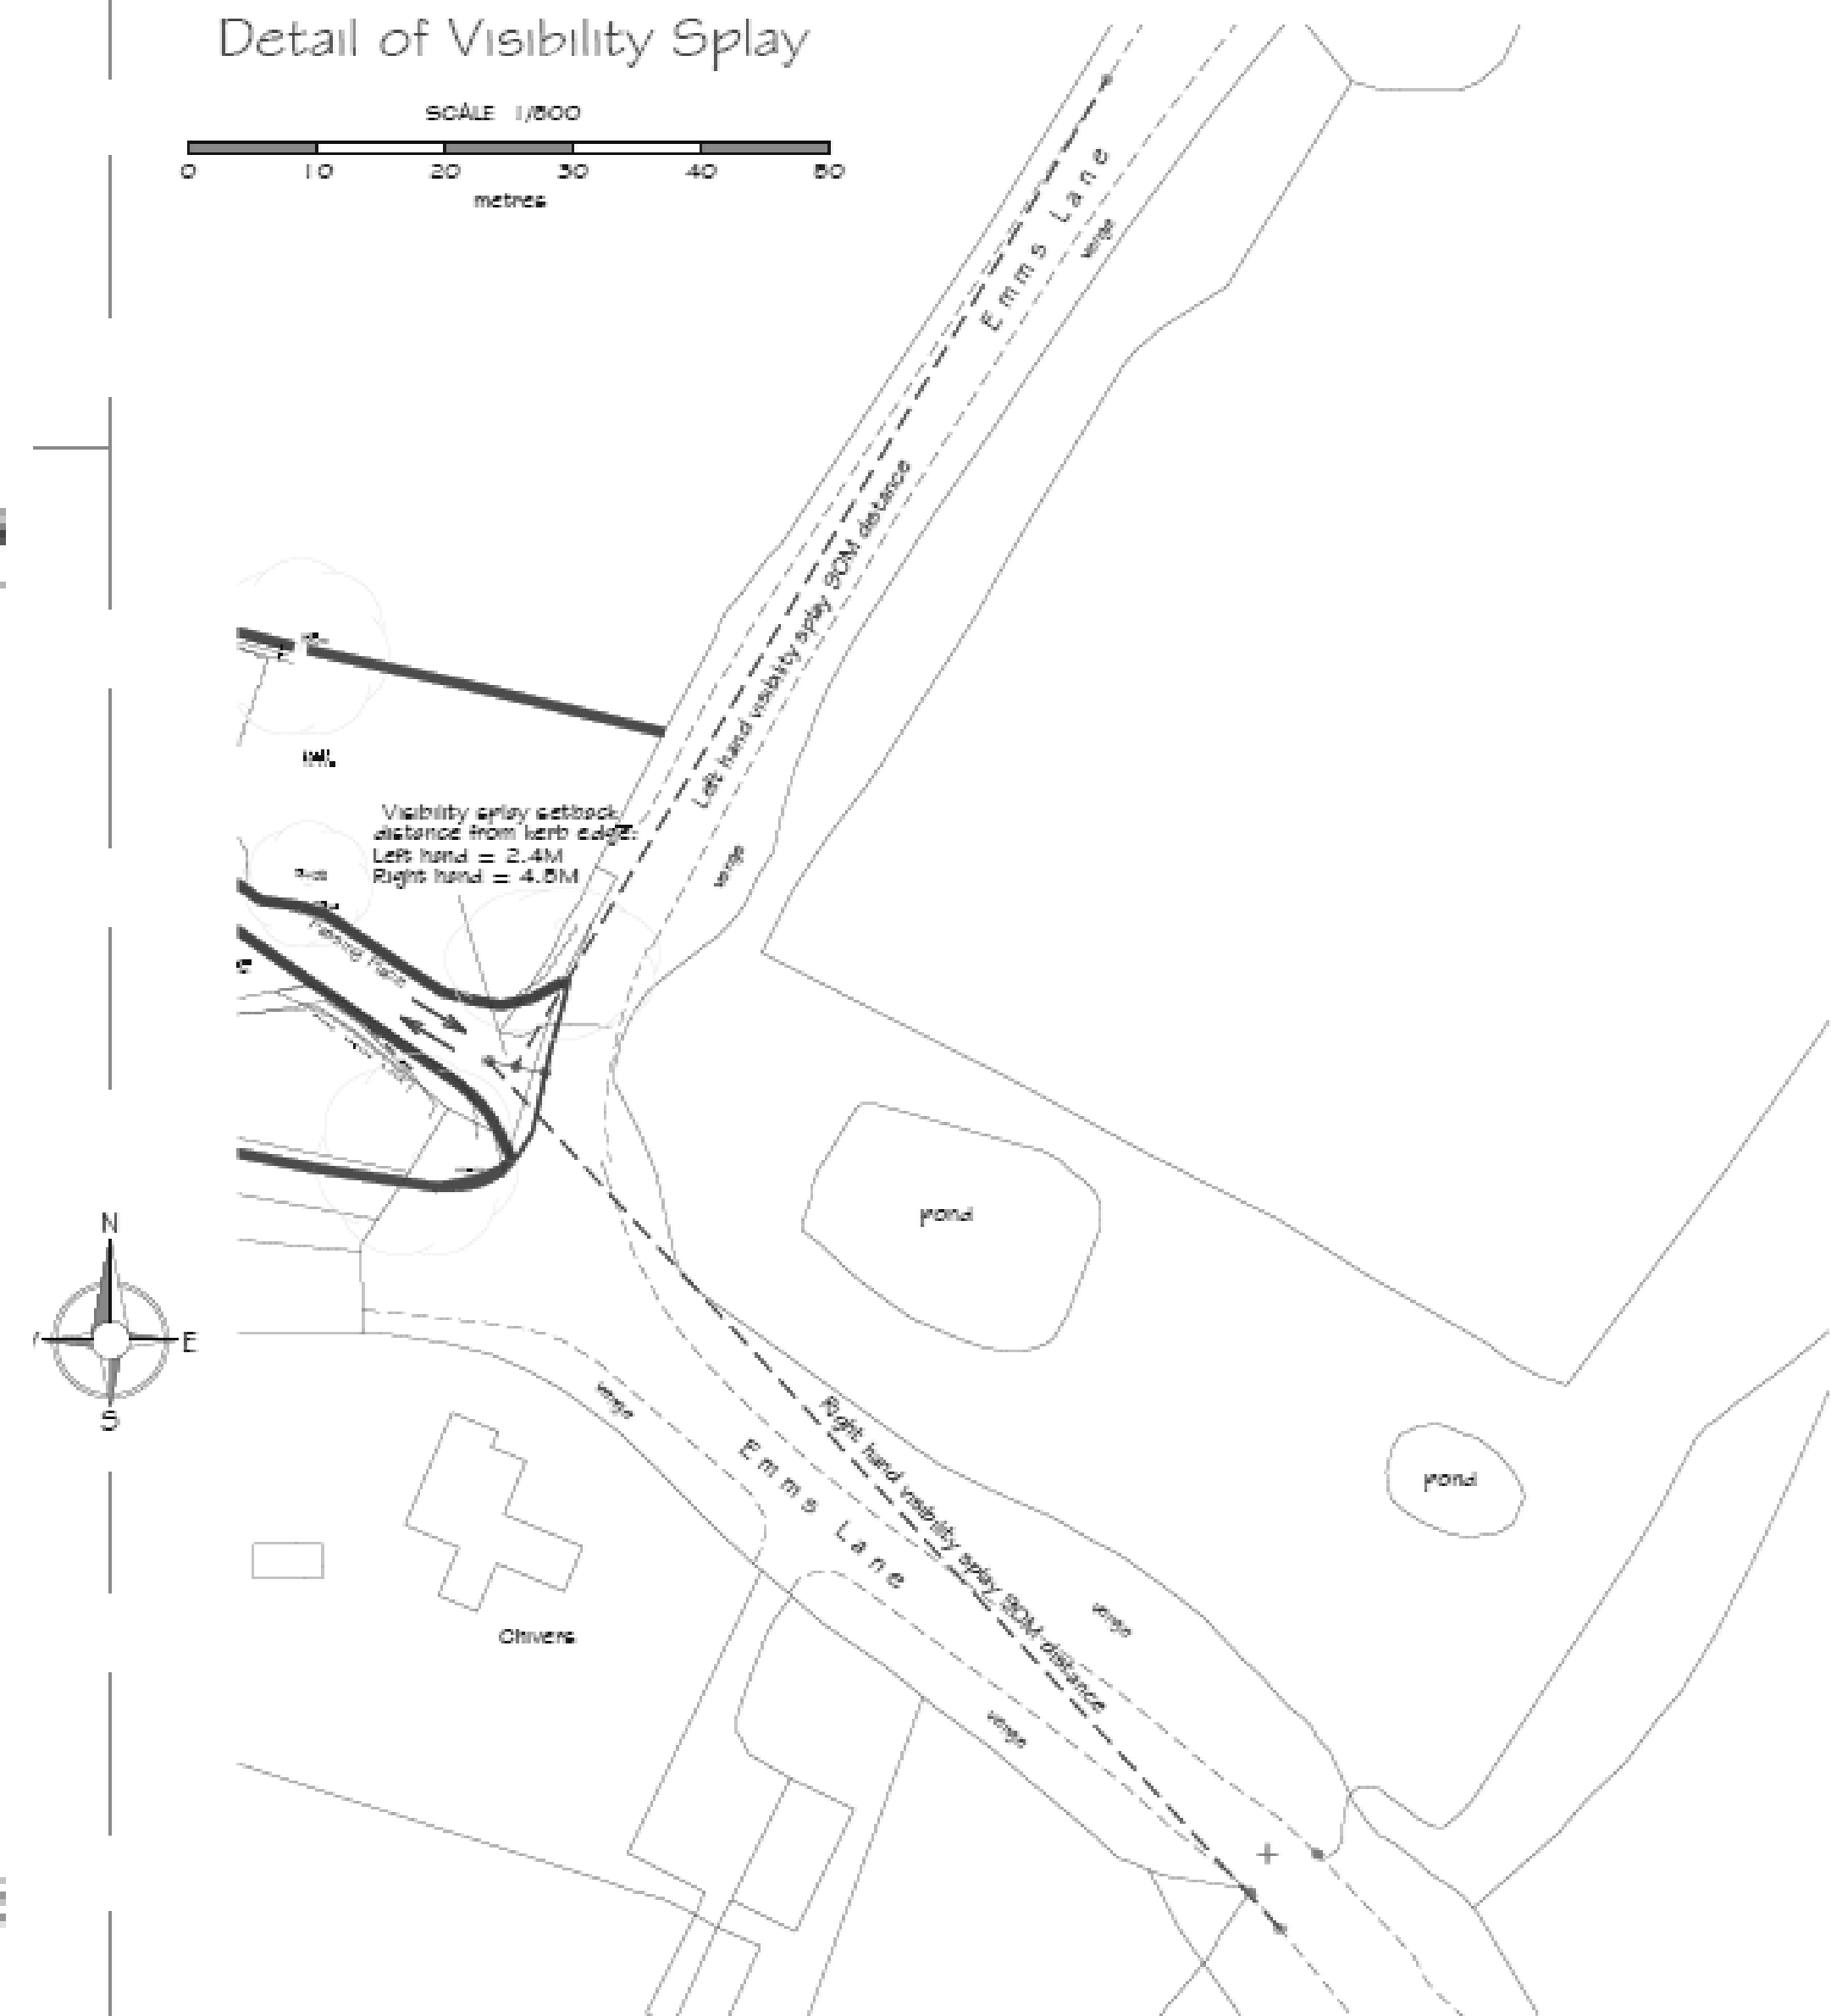

Detail of Swept Path Tracking

SCALE 1/500
0 10 20 30 40 50
metres

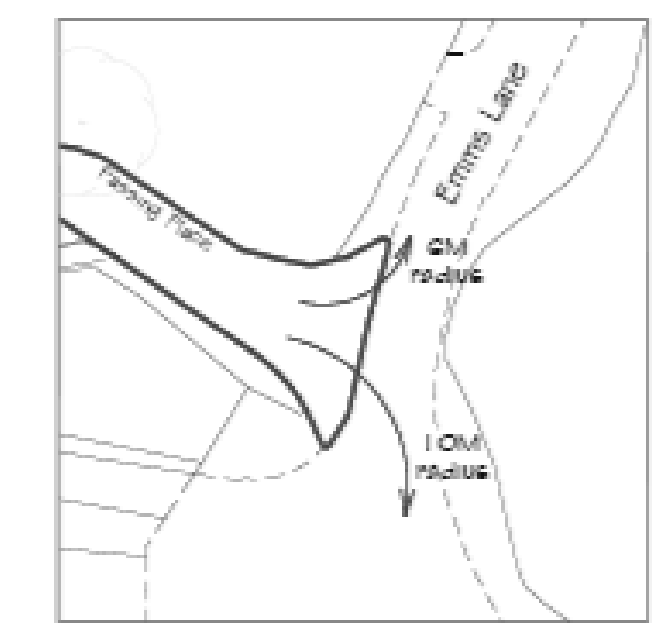

Kinewood Edge Orchard Farm Brooks Green Horsham RH13 0TR			
Change of Use of former Poultry Buildings			
Site Plan			
Date	Jan 2024	Scale	1/1250 1/500
Drawn by	24-01-04	Rev	8