



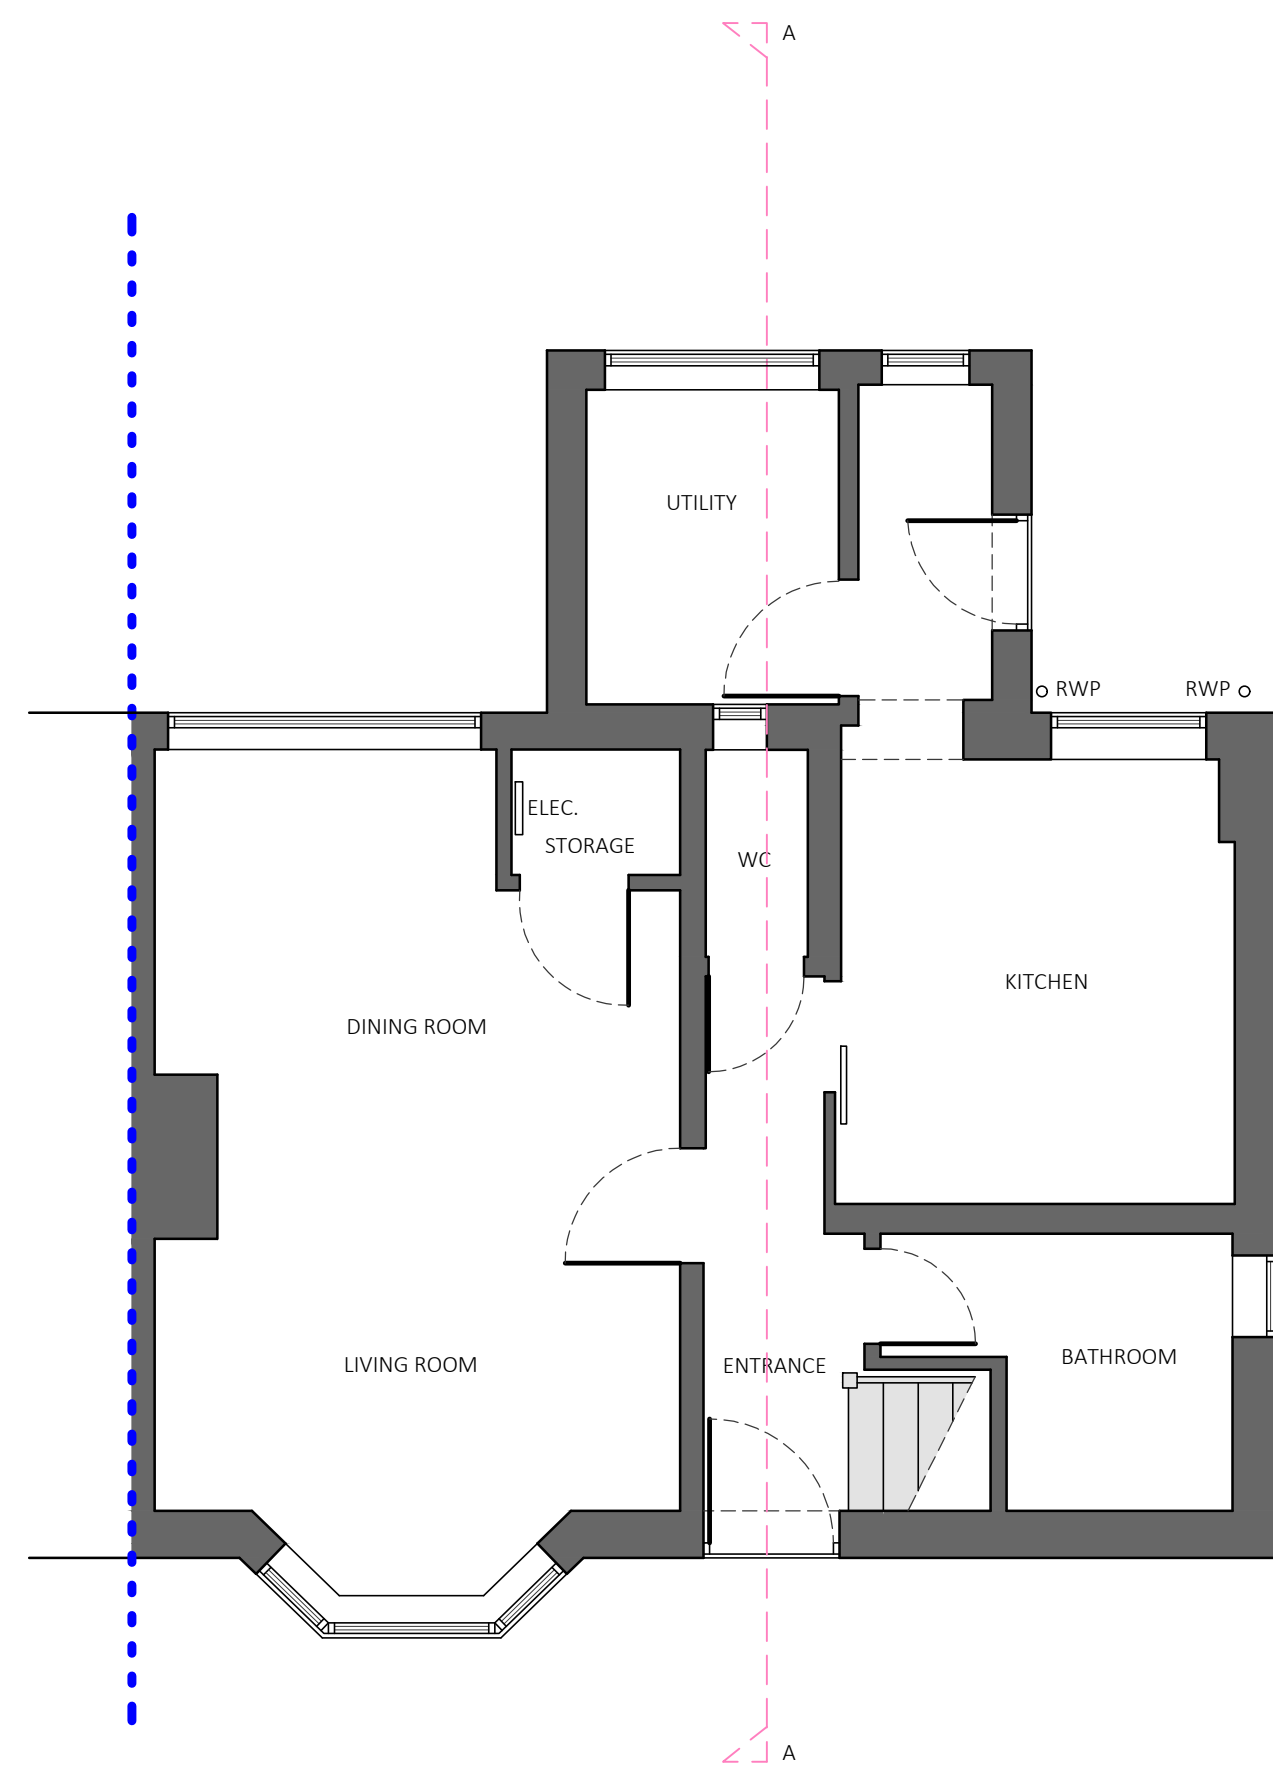


EXISTING GROUND FLOOR PLAN - 1:50@A1

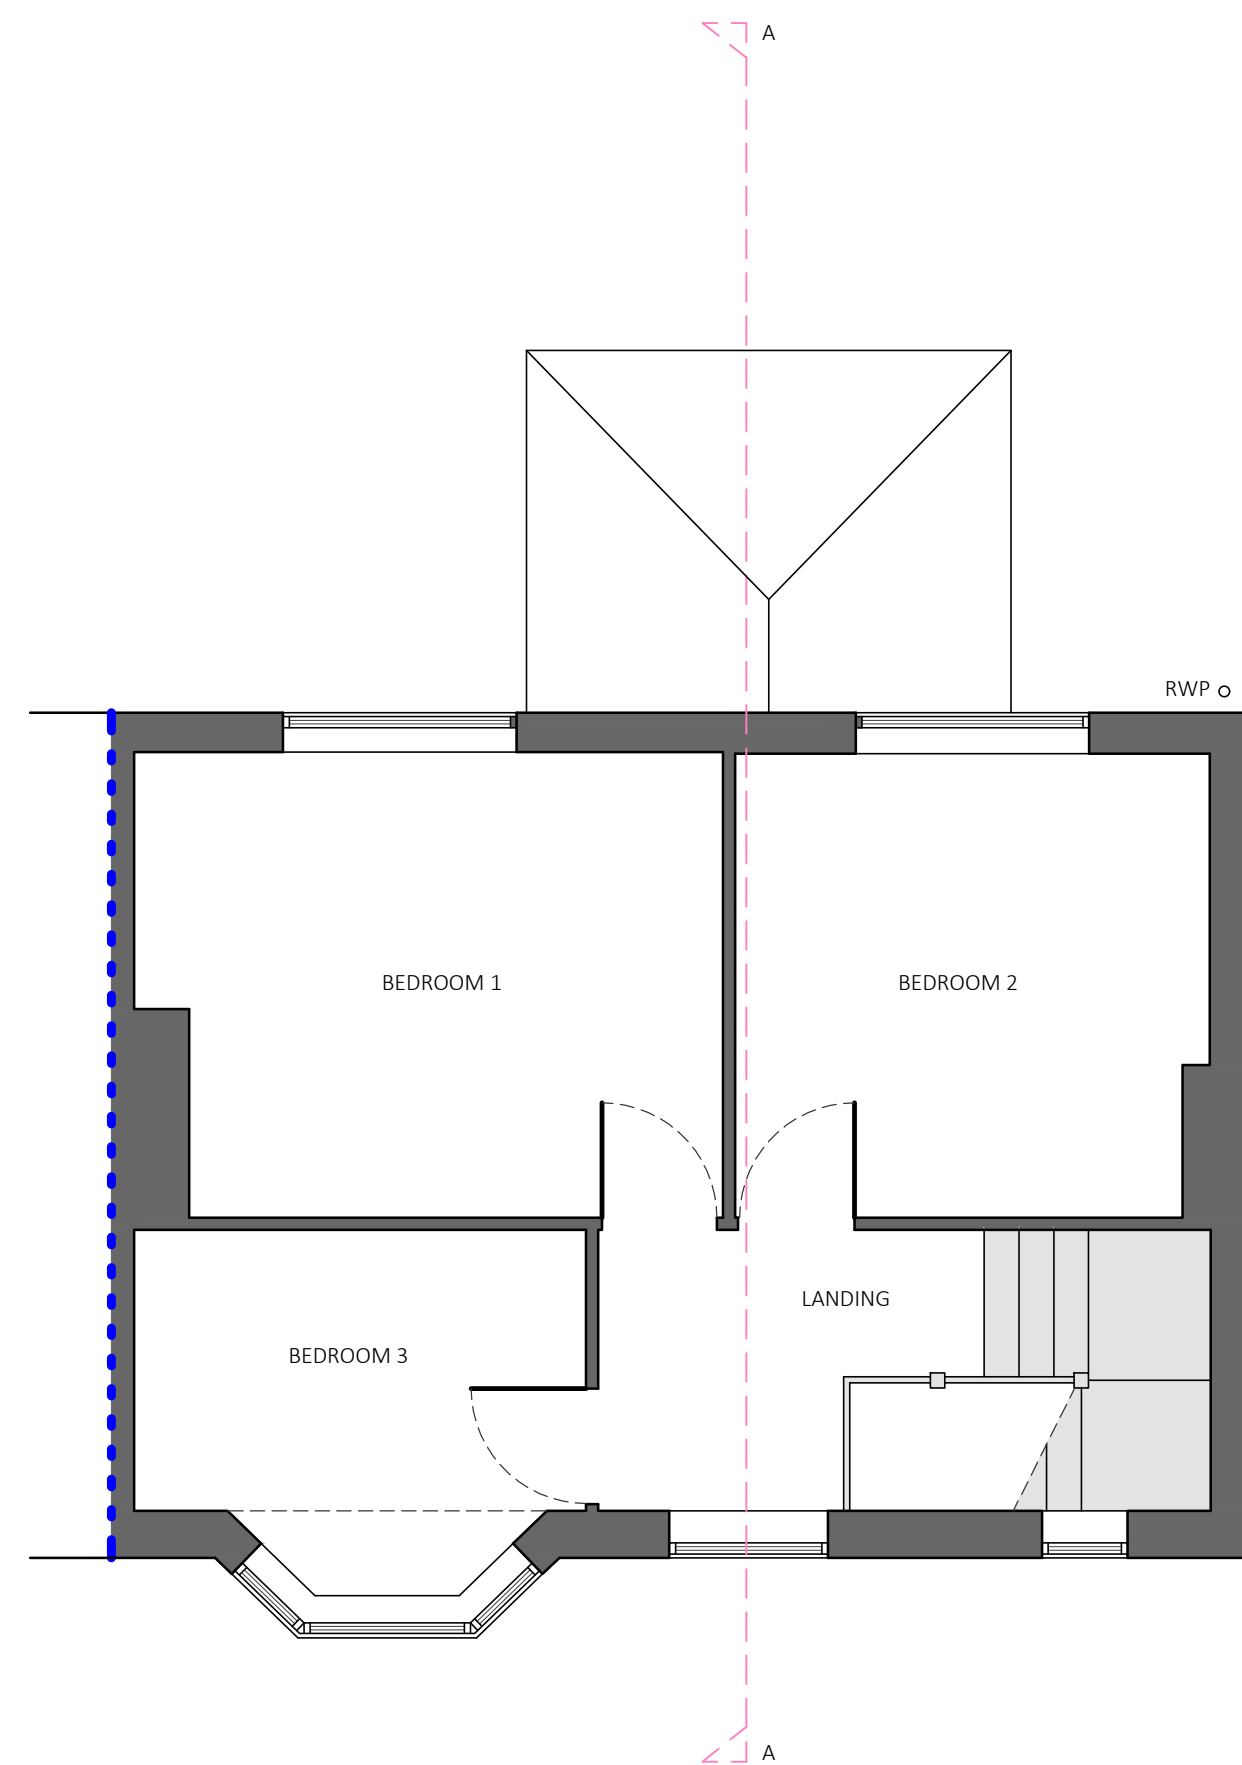


EXISTING FIRST FLOOR PLAN - 1:50@A1




EXISTING SECTION A-A - 1:50@A1

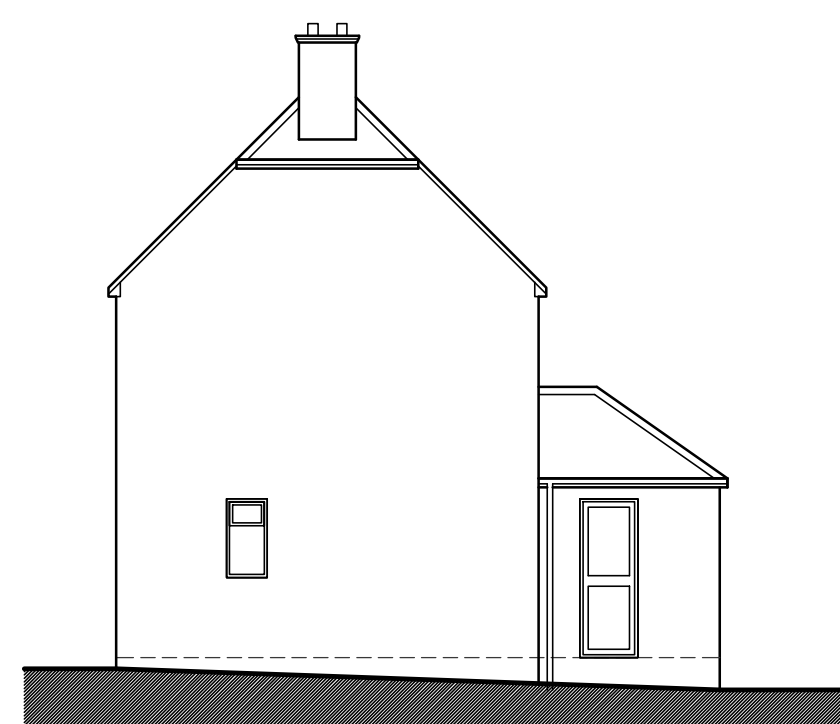


SIDE ELEVATION - 1:100@A1

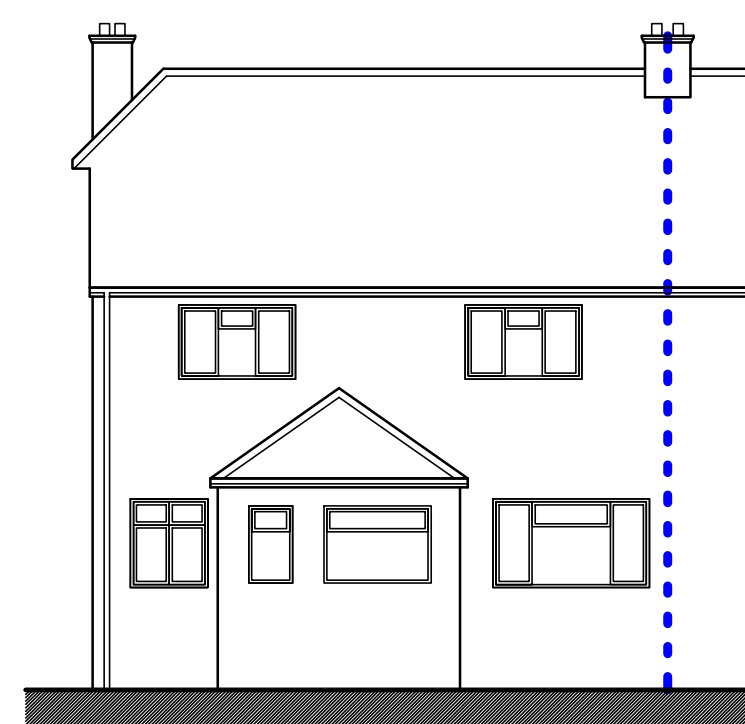


REAR ELEVATION - 1:100@A1

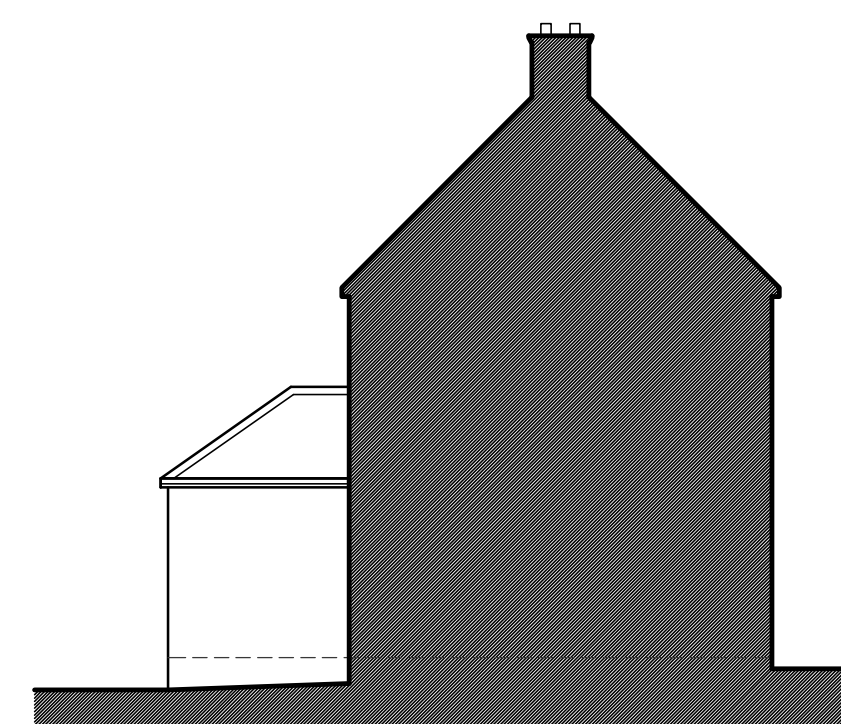

SIDE ELEVATION - 1:100@A1

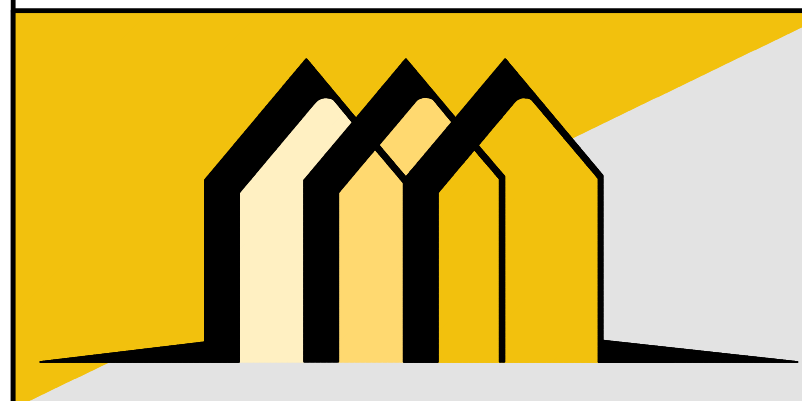

CONTACT INFO
E: Scott@EllisdonArchitecturalAssociates.co.uk
W: WWW.EllisdonArchitecturalAssociates.co.uk
M: 07828 189525

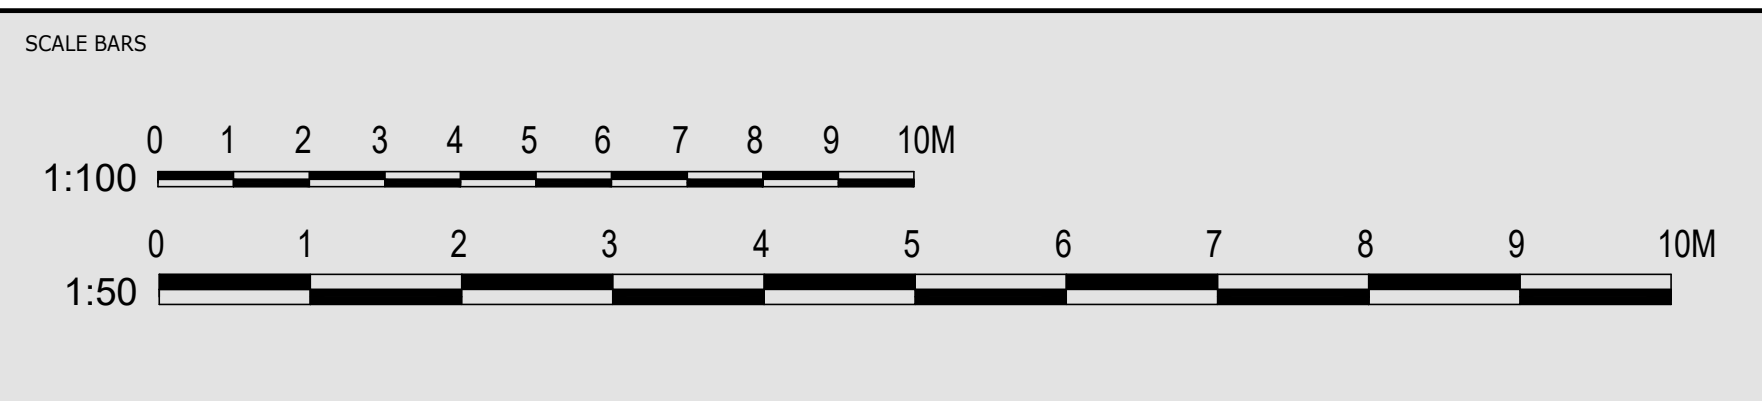

REVISION	DESCRIPTION	STATUS:
0	FIRST ISSUE	PLANNING

CLIENT:	MR & MRS DIOSO	SITE ADDRESS: 14 MILTHORPE ROAD HORSHAM RH12 4EP
JOB REF:	730	
DRG. NO:	01	
DRG. TITLE:	EXISTING PLANS	
DATE:	AUGUST 2026	
SCALE:	1:50@A1	