




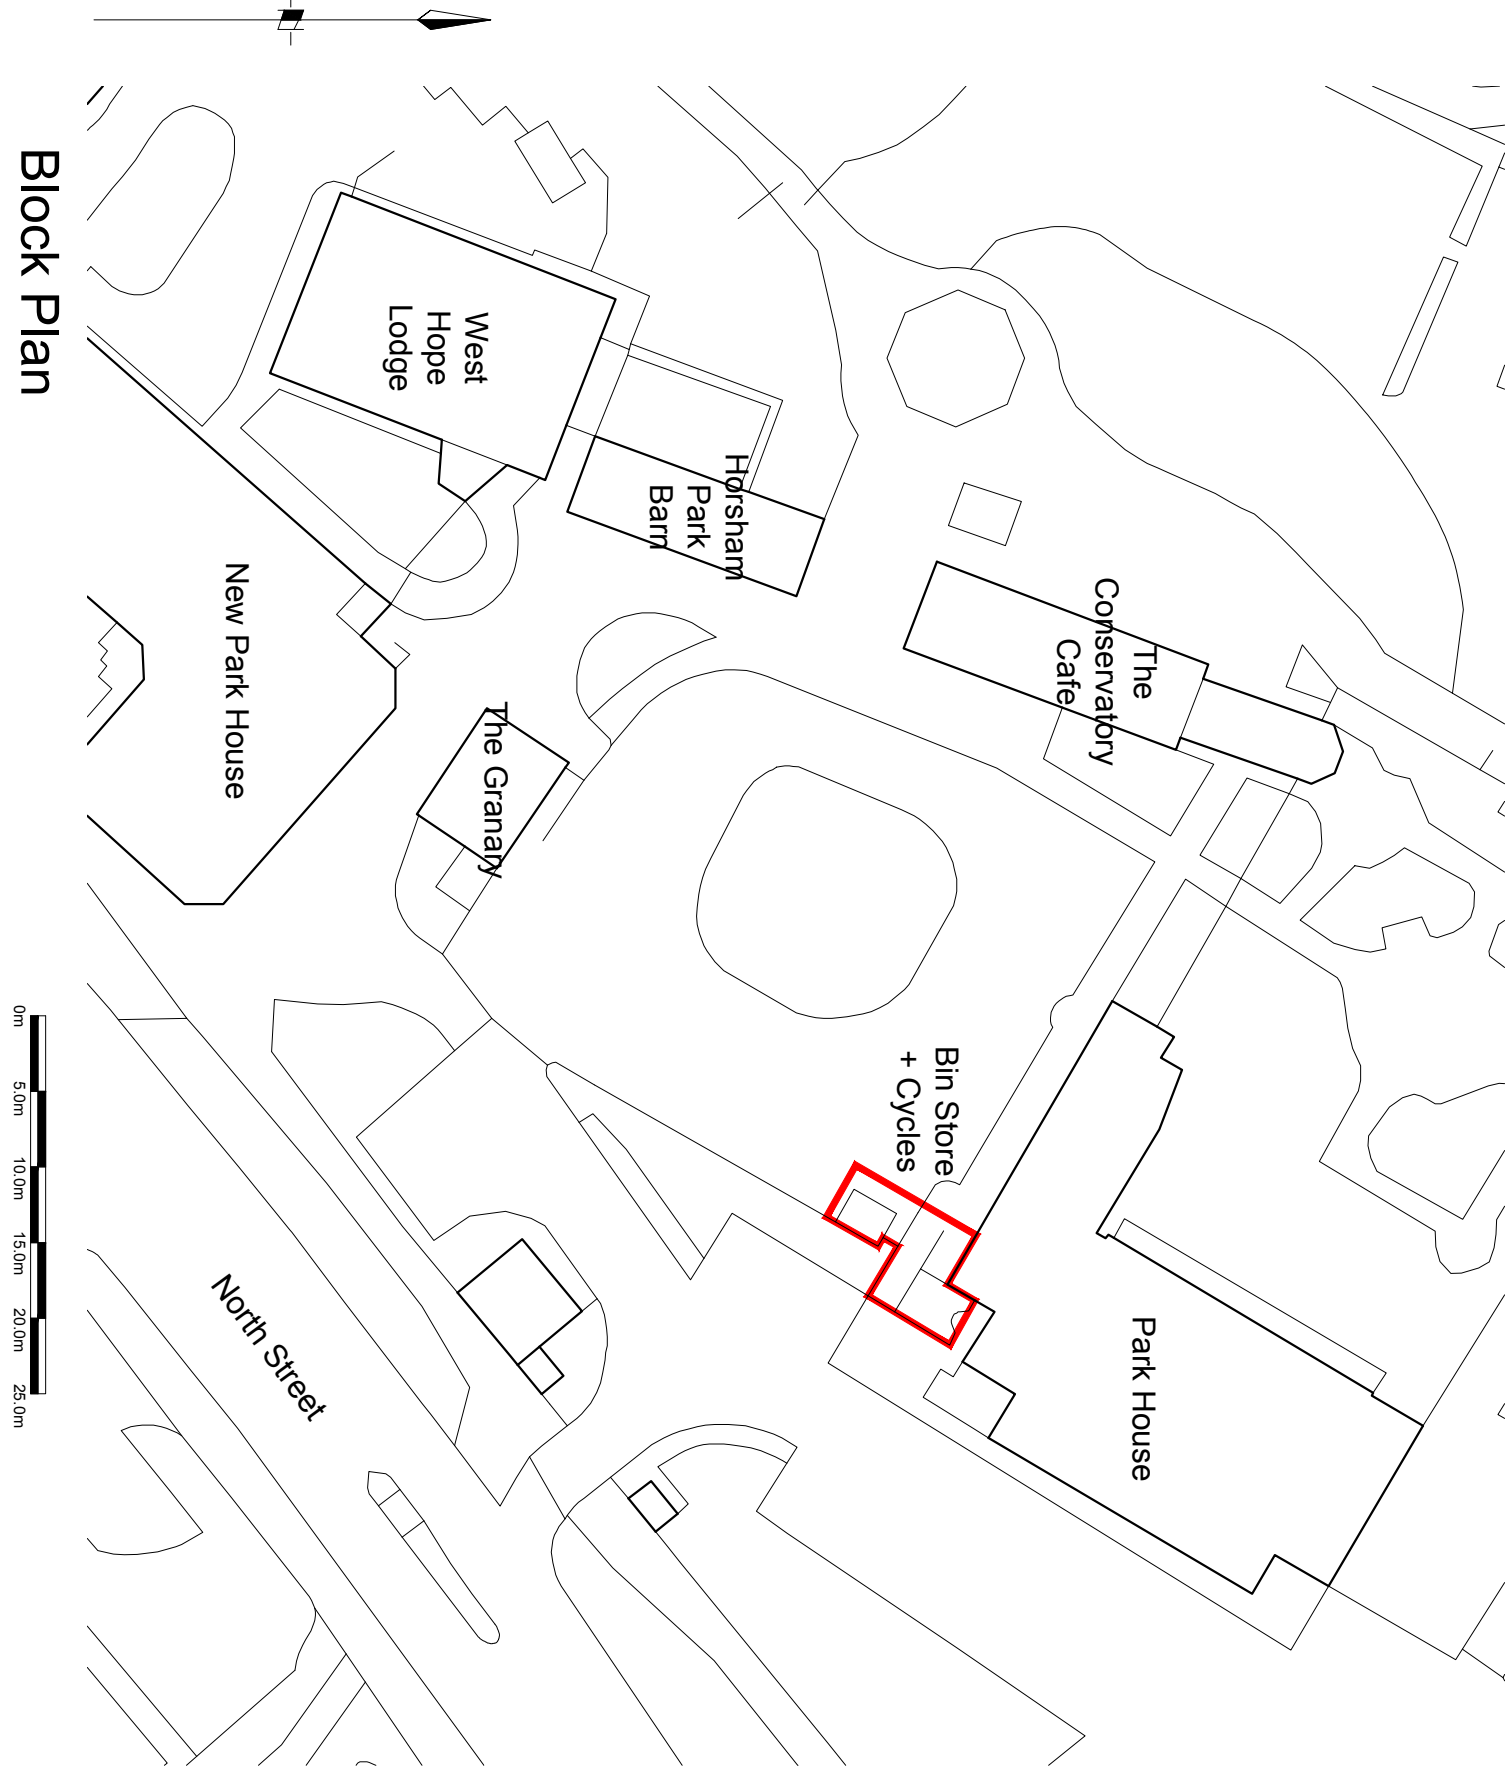


Block Plan
1:500 @ A1

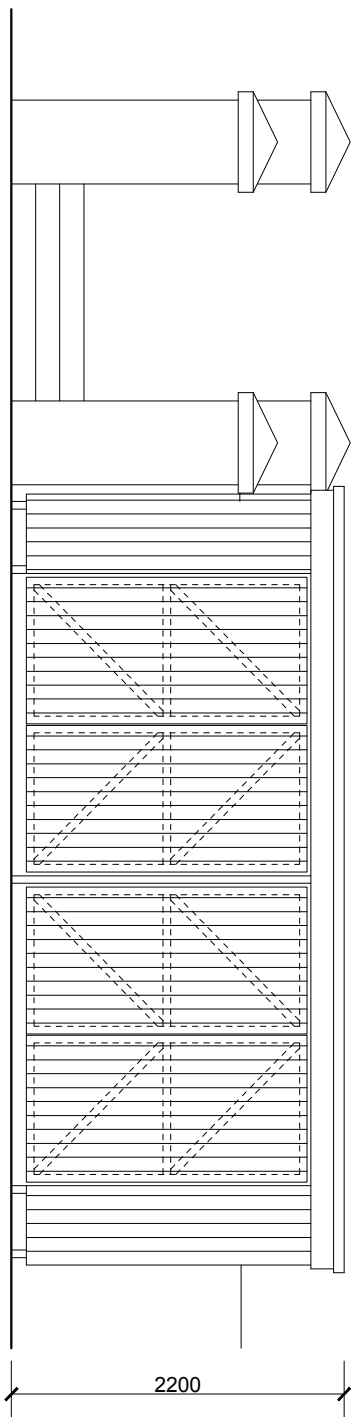


Proposed Bin Store
West Elevation
1:50 @ A1

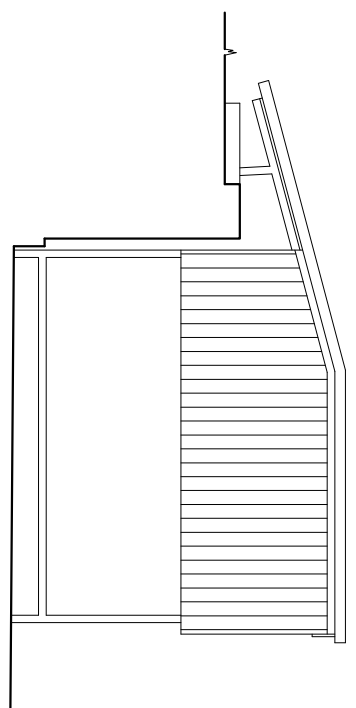


Proposed Bin Store
North Elevation
1:50 @ A1

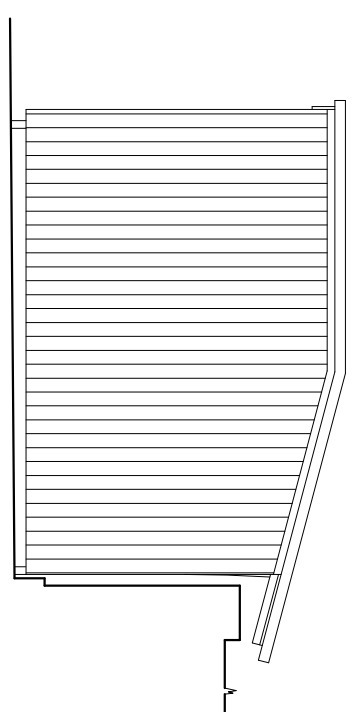


Proposed Bin Store
South Elevation
1:50 @ A1

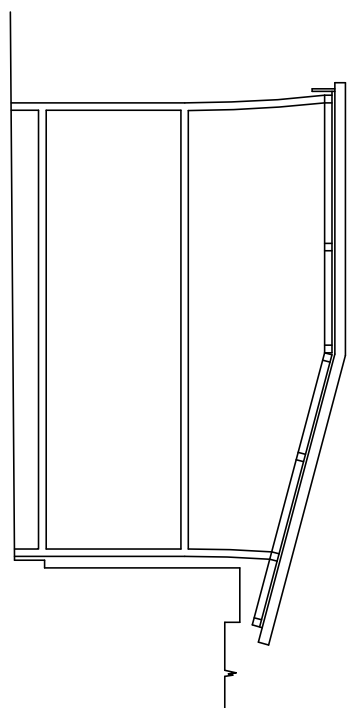


Proposed Bin Store
Section
1:50 @ A1

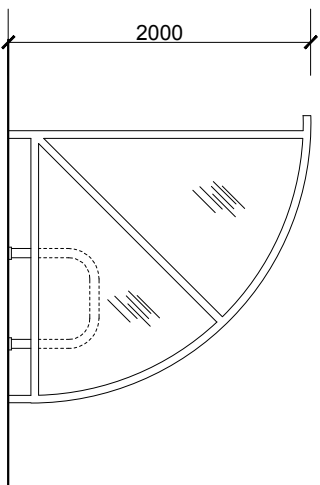


Proposed Cycle Shelter
South Elevation
1:50 @ A1

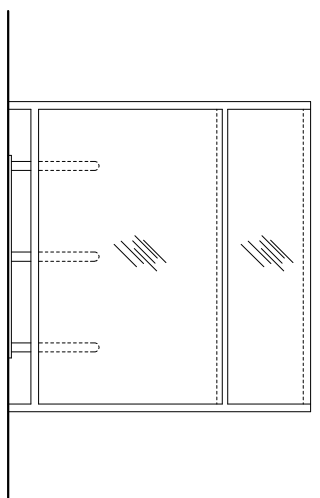

Proposed Cycle Shelter
East Elevation
1:50 @ A1

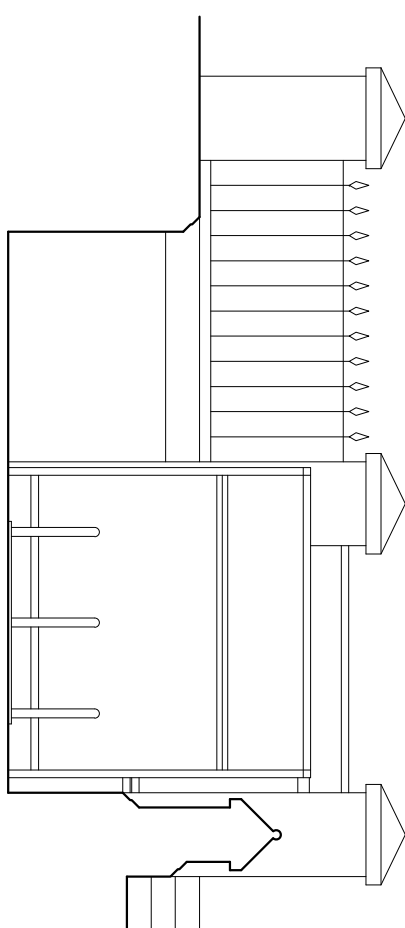

Proposed Cycle Shelter
West Elevation
1:50 @ A1

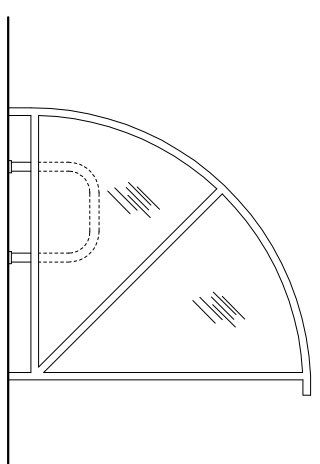


Proposed Cycle Shelter
North Elevation
1:50 @ A1


Proposed Material Schedule:

New Cycle Shelter:
Black powder coated frame + toast rack.
Clear polycarbonate sides + roof.


New Bin Store:
Square hollow section MS frame, painted green.
Pressure treated timber cladding, stained green to match the old shelter.
2no. double doors 2.0m wide in box section and clad in timber as walls.
Marine ply roof overlaid with trapezoidal metal cladding sheets, powder coated green to match walls with matching powder coated metal fascia trims + edges.

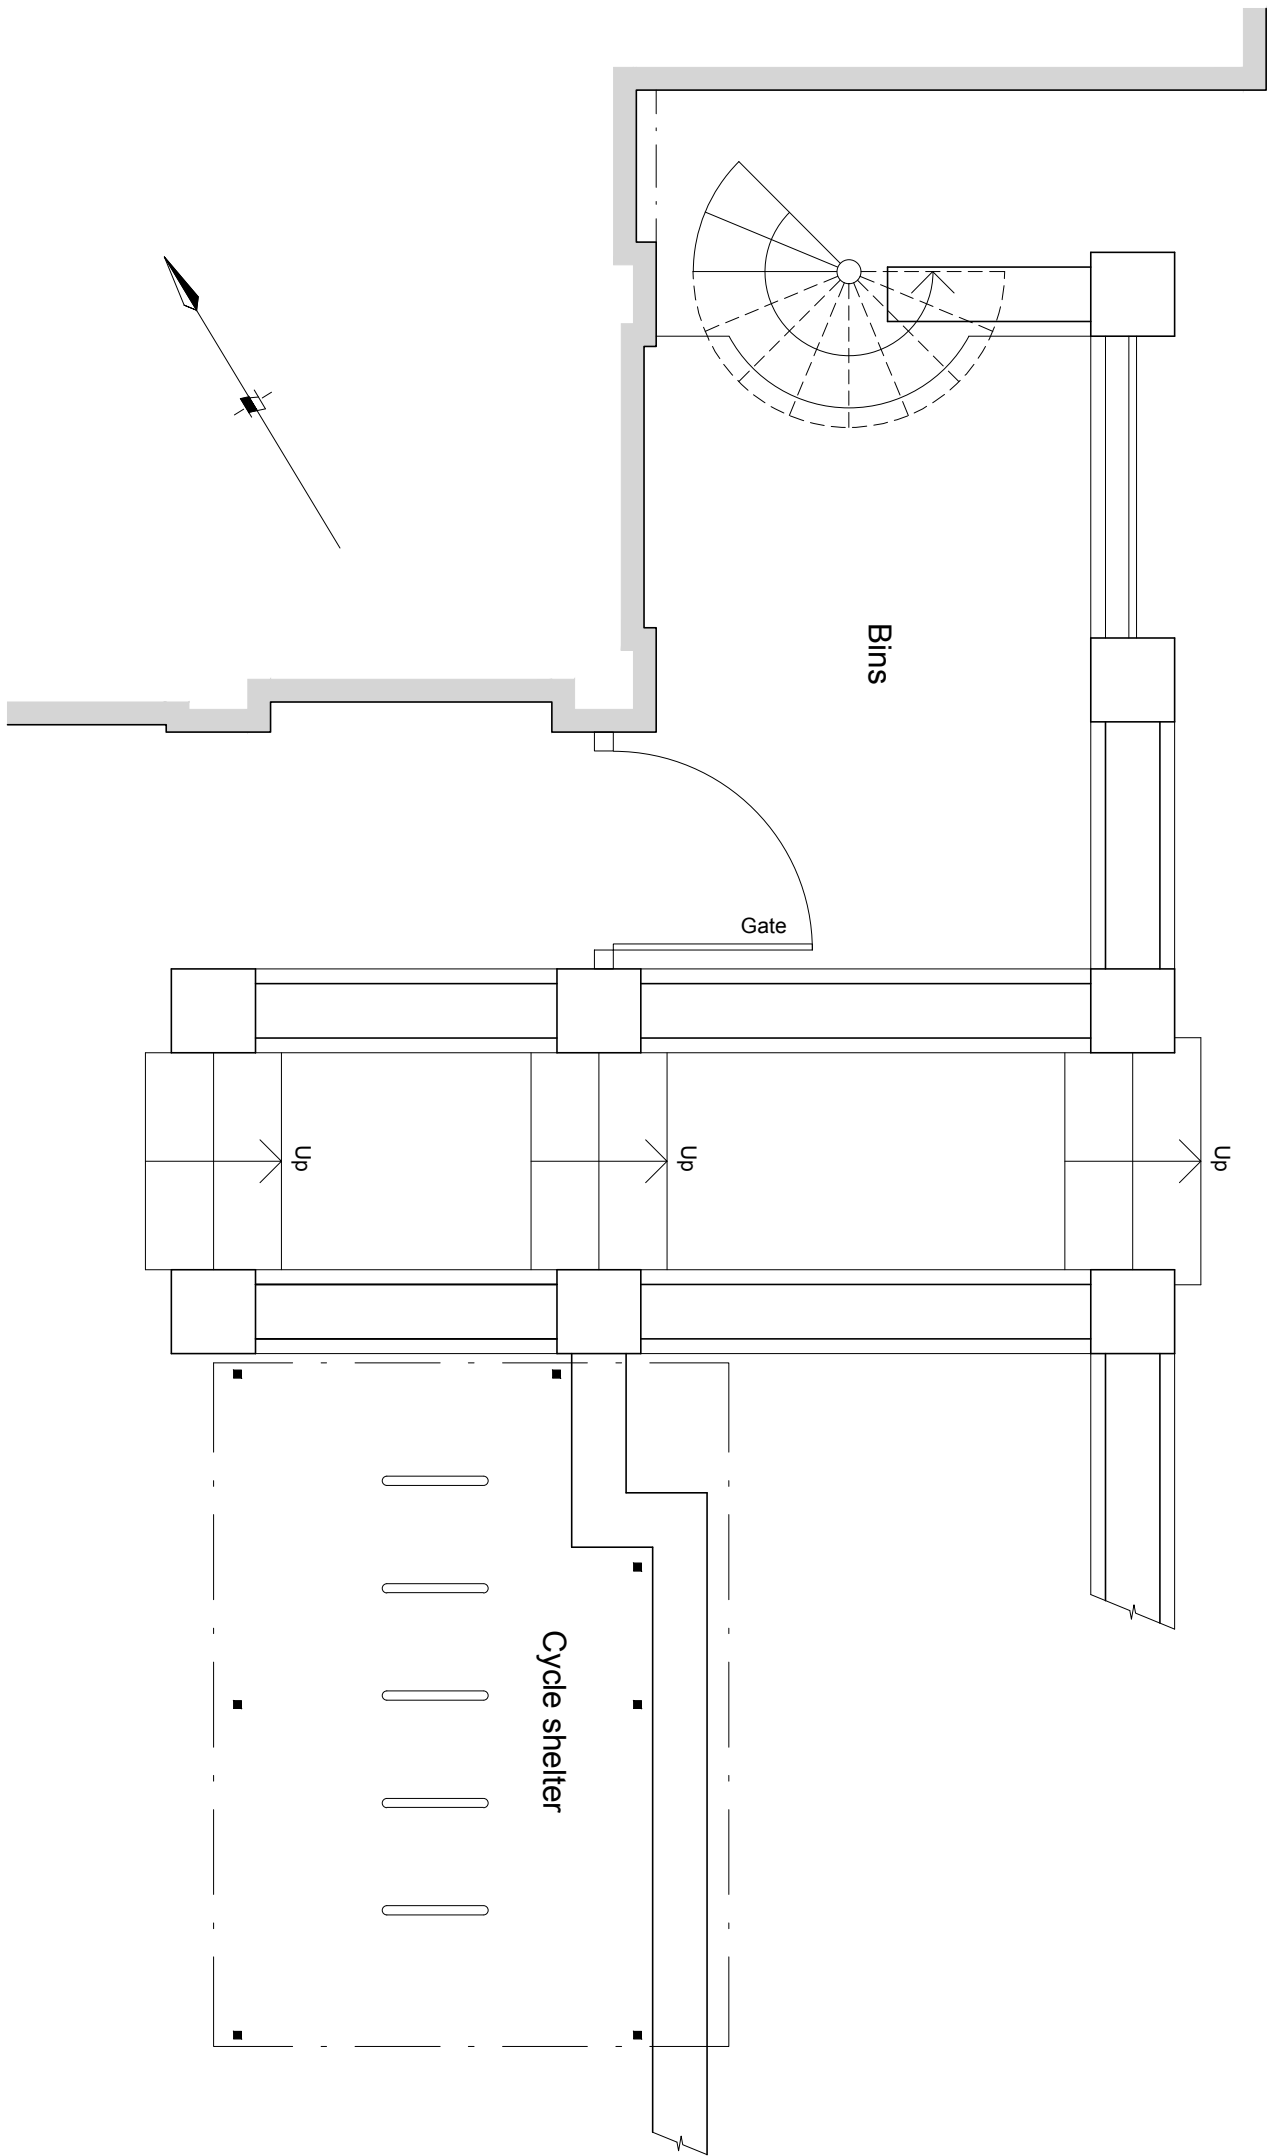


Bin Store + Cycle Shelter
Existing
1:50 @ A1

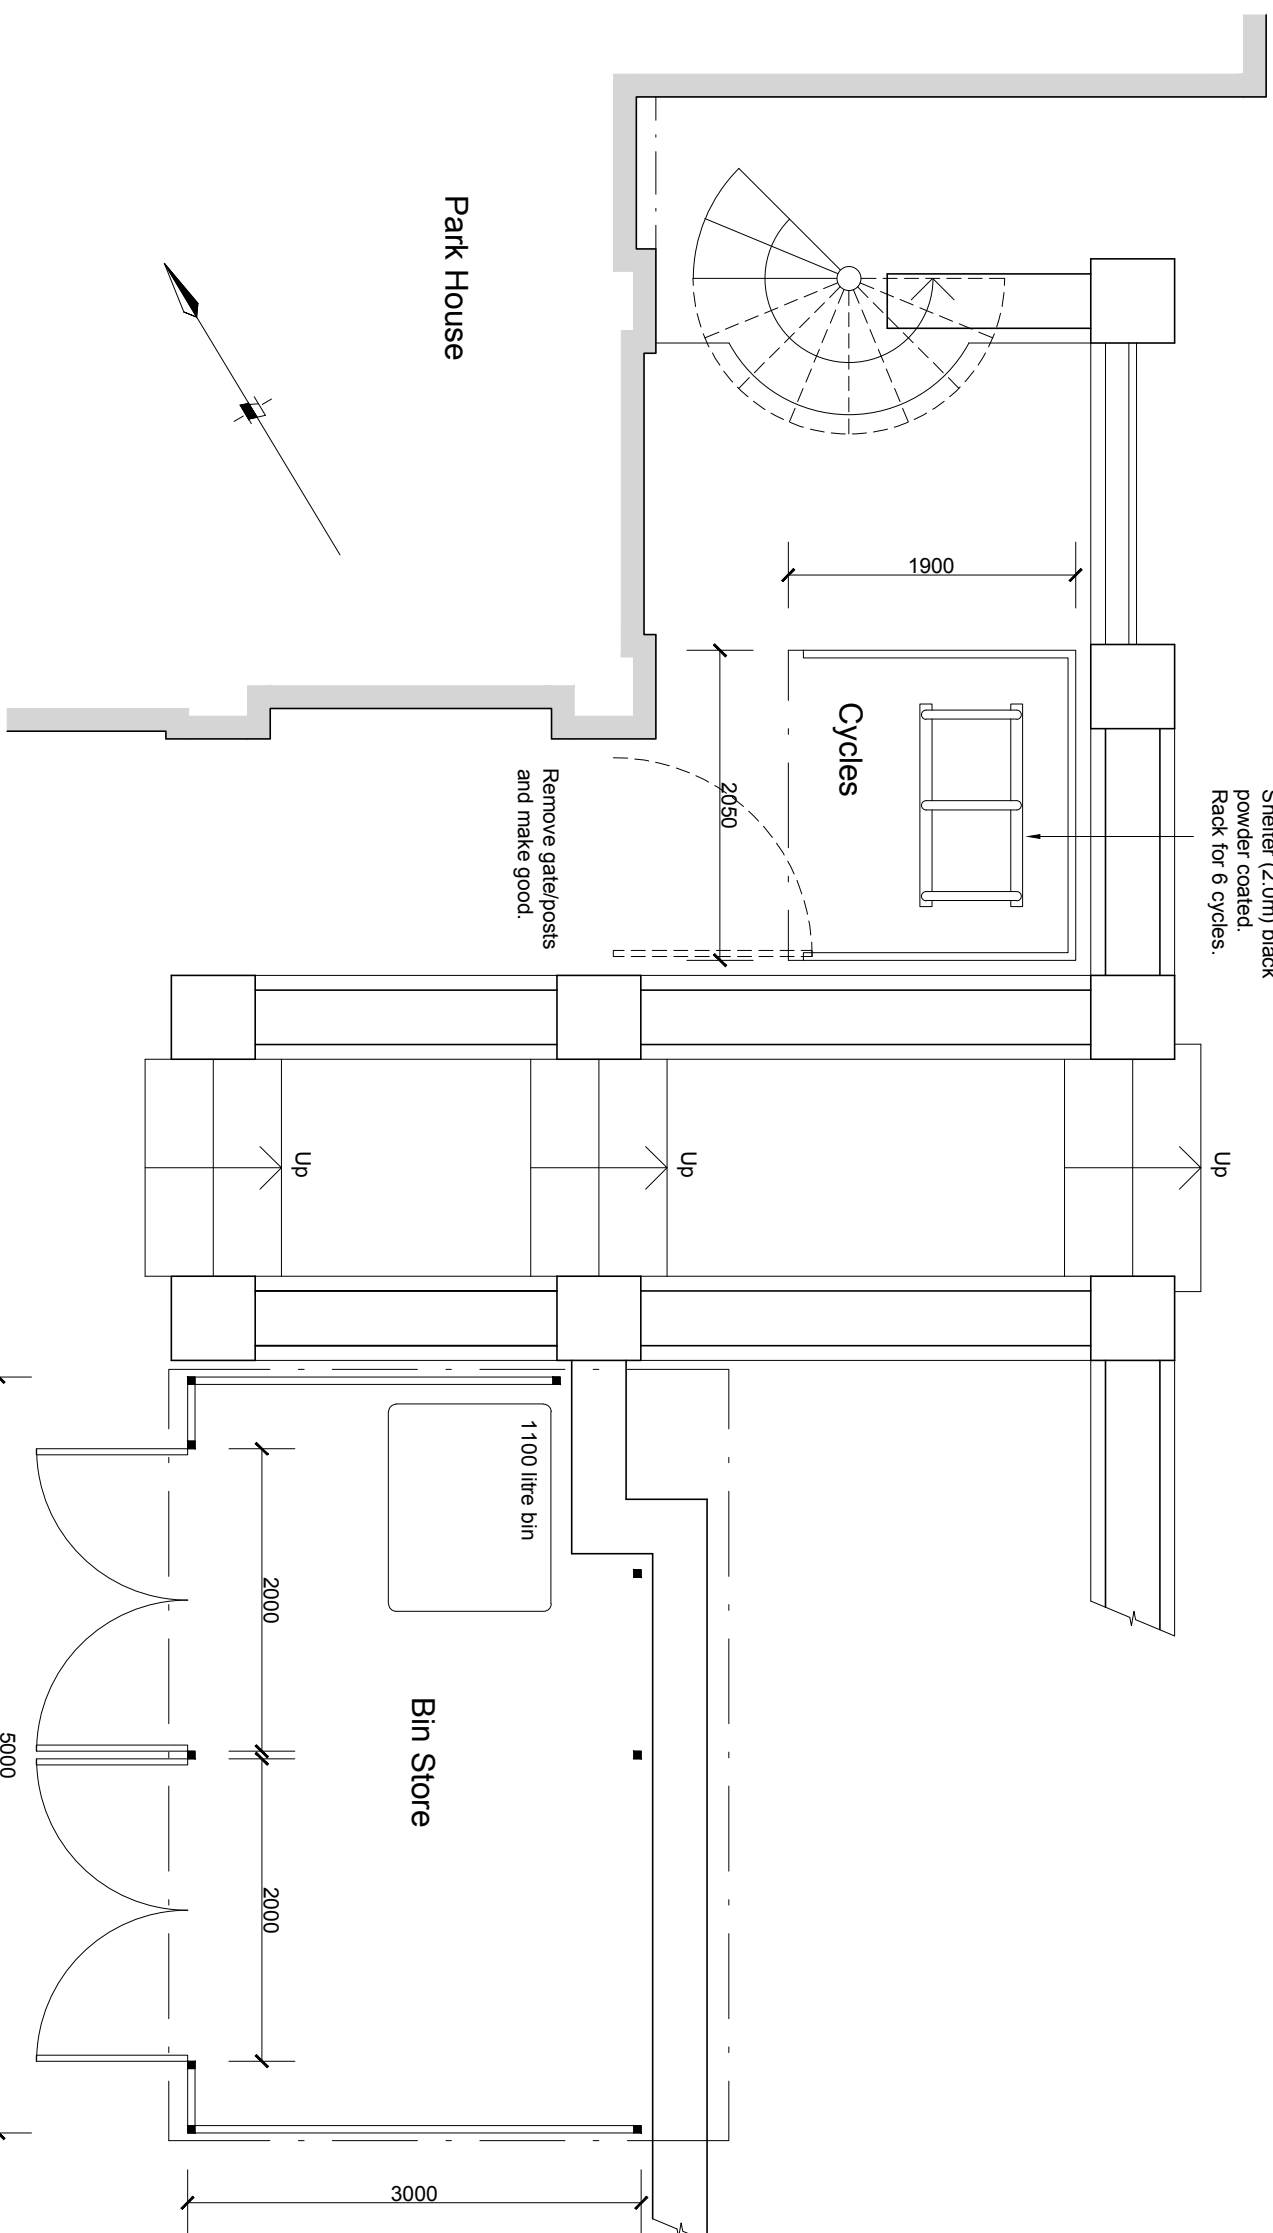


Bin Store + Cycle Shelter
Proposed
1:50 @ A1

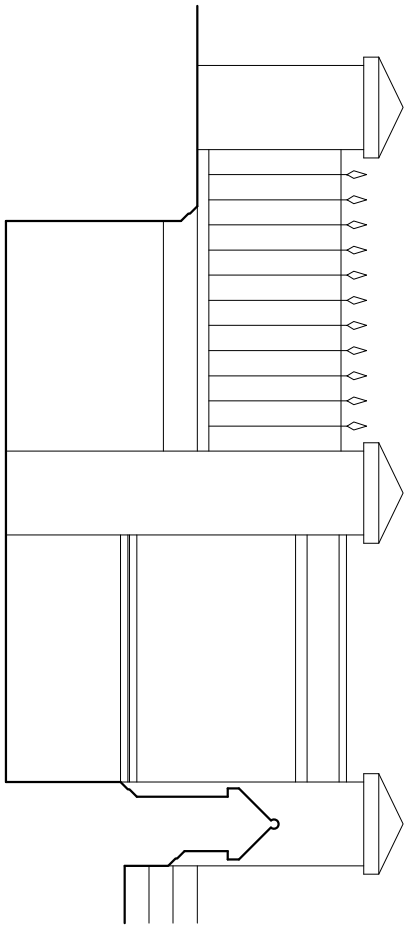


Existing Bin Store
West Elevation
1:50 @ A1

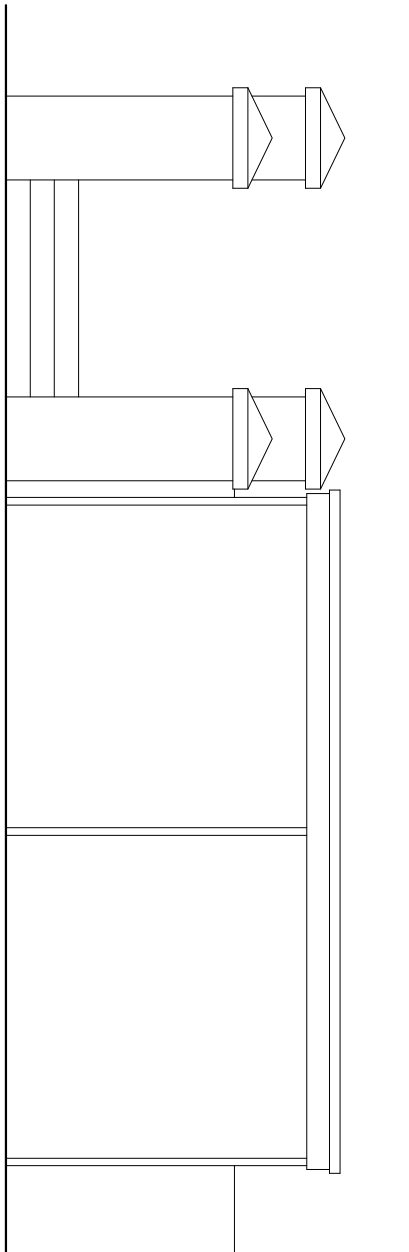


Existing Cycle Shelter
West Elevation
1:50 @ A1

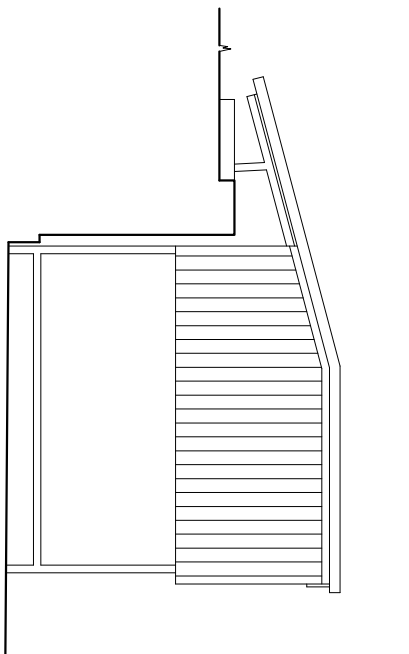

Existing Cycle Shelter
North Elevation
1:50 @ A1

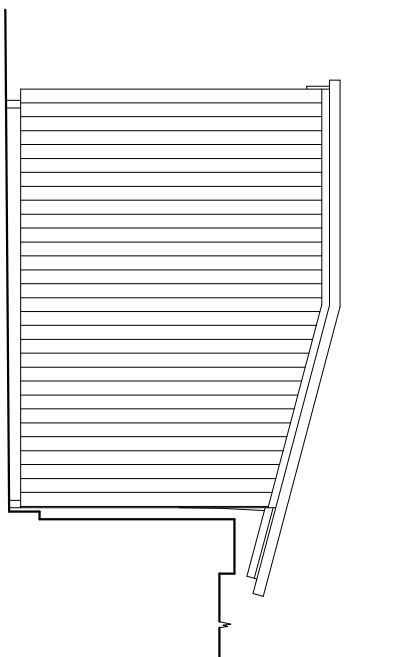

Existing Cycle Shelter
South Elevation
1:50 @ A1

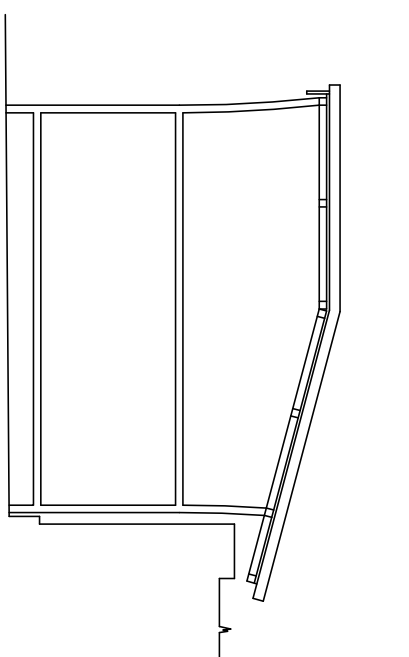

Existing Cycle Shelter
Section
1:50 @ A1

Rev. A, 13.02.26		Cycle shelter related	
Revision	Date	Amendment	
Peter Davey Ltd			
architectural services			
49 Park Drive			
Rustington			
West Sussex BN1 5 3DY			
Mob: 07941 402217			
Email: peterdavey@btinternet.com			
Client			
Horsham District Council			
Project			
Park House			
North Street			
Horsham			
RH12 1RN			
Drawing Title			
Bin Store + Cycle Shelter			
Drawn	pd	Date	Feb 26
Scale			
1:50, 1:500 @ A1 (1:100, 1:1000 @ A1)			
Drawing Number	0464 / 100		Revision
A			