


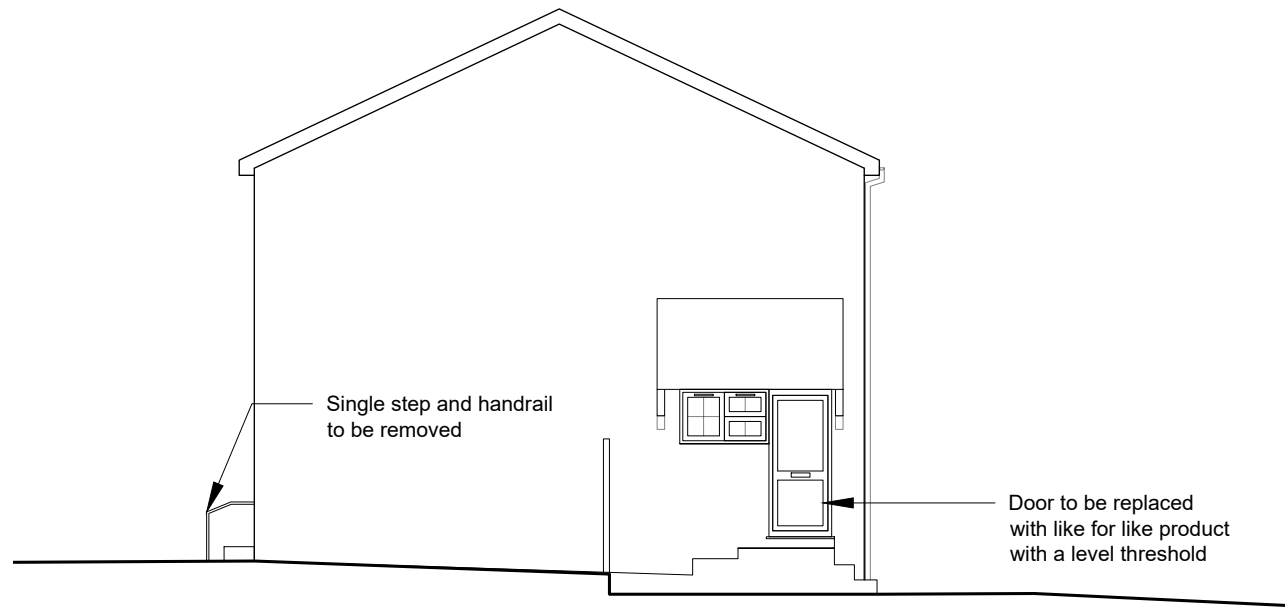


Existing side (east) elevation



Existing front (north) elevation



Existing rear (south) elevation

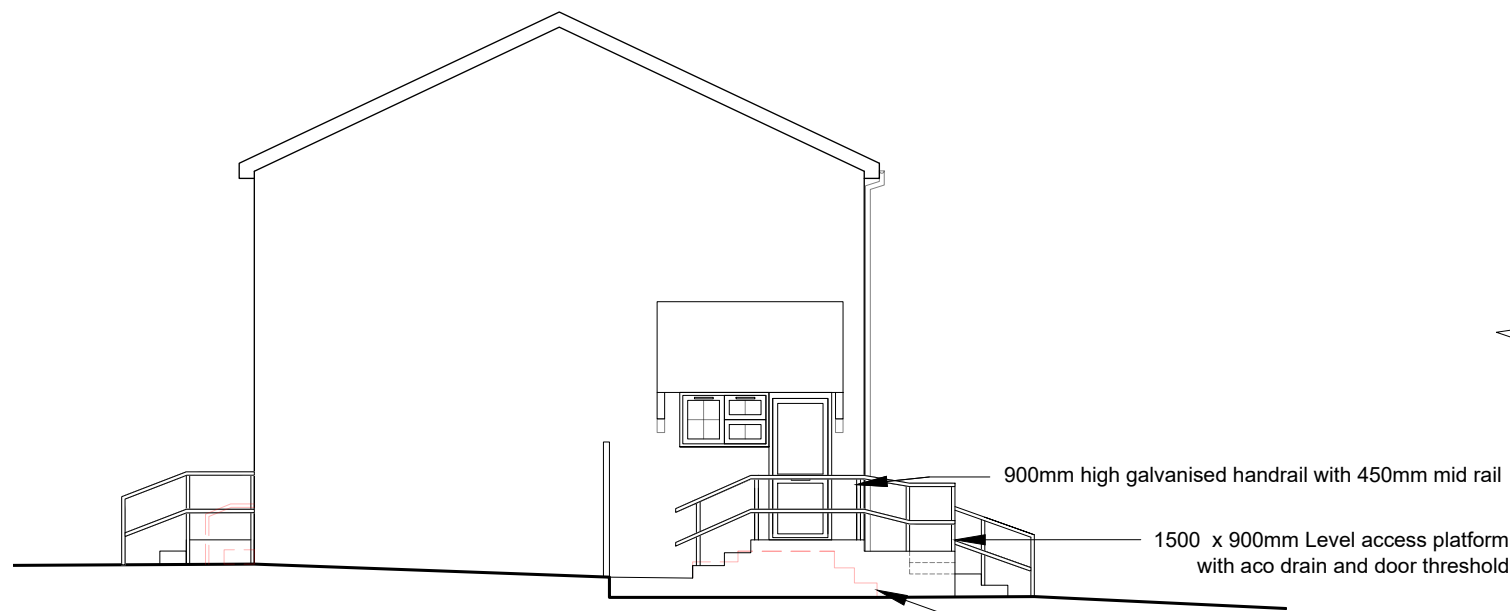


Proposed side (east) elevation



Proposed front (north) elevation




Proposed rear(south) elevation

 

NOTES:

1. All dimensions are in mm and must be checked on site.
2. Drawings are to be read in conjunction with accompanying documents.
3. Any errors or inaccuracies should be brought to the attention of Grumitt Wade Mason

Contact Information
Unit 3, Tungsten Building, George Street, Portslade, Brighton, BN41 1RA
Tel: 01273 410836
Email: Aurelie@amberliving.co.uk

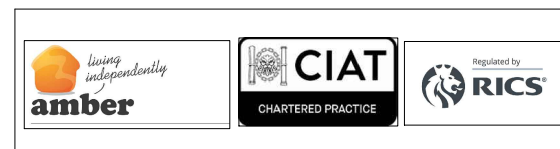

Revision	Description	By	Date
1	Rear elevation	AT	01/09/26

Client Name	Mrs Webb
Address	20 Newham Close, Steyning BN44 3ND
Drawing Title	Existing and proposed elevations
Drawing Reference	DT/Newhamclose20/ 02
Scale	1:100
Paper	A3
Drawn By	DS
Revision	-
Direction	