


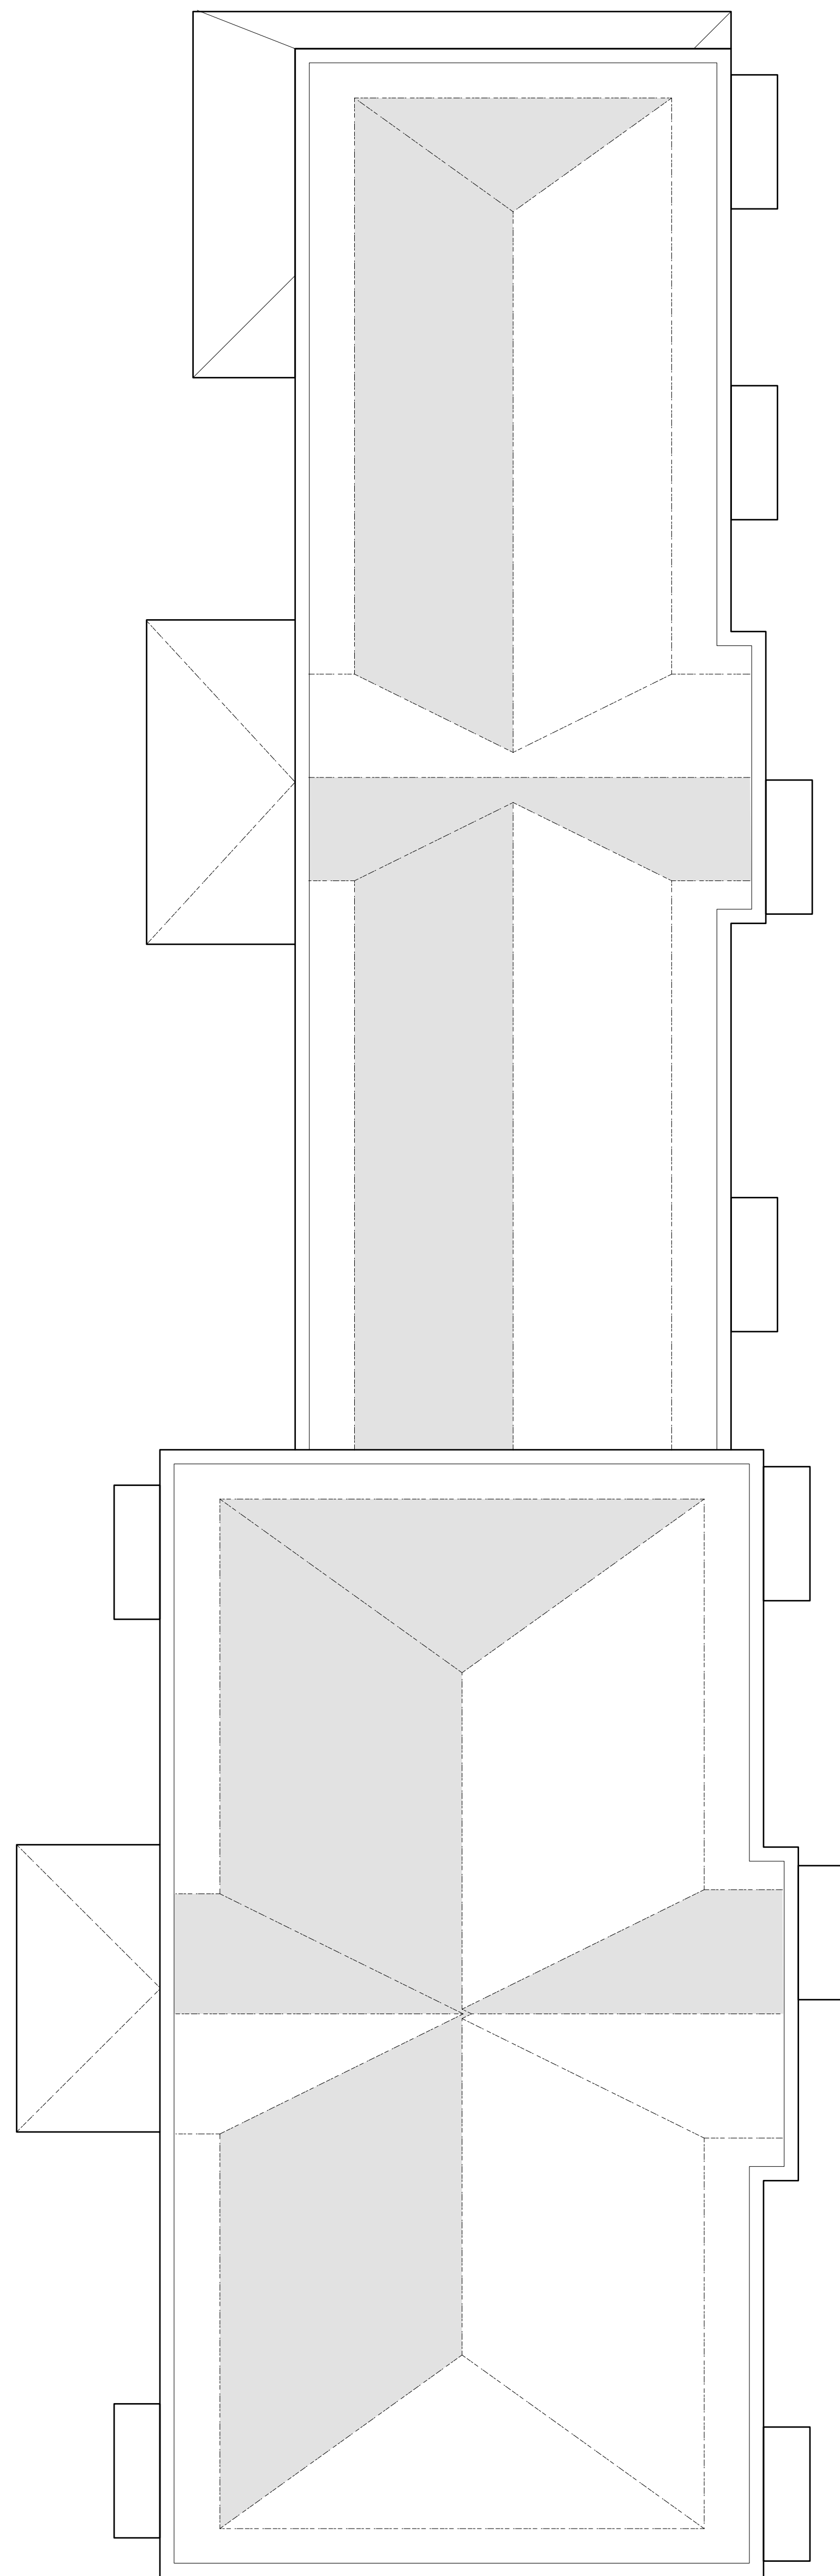

ROOF PLAN

KINWOOD VALE, NEIGHBOURHOOD CENTRE – APARTMENT / RETAIL BLOCK 5 – ROOF PLAN

| PEGASUSGROUP.CO.UK | TEAM/DRAWN BY: AR | APPROVED BY: KUN | DATE: 11/08/2026 | SCALE: 1:100@A0 | DRWG: P23-0030_DE_02_R_03 | CLIENT: CREST NICHOLSON |

