




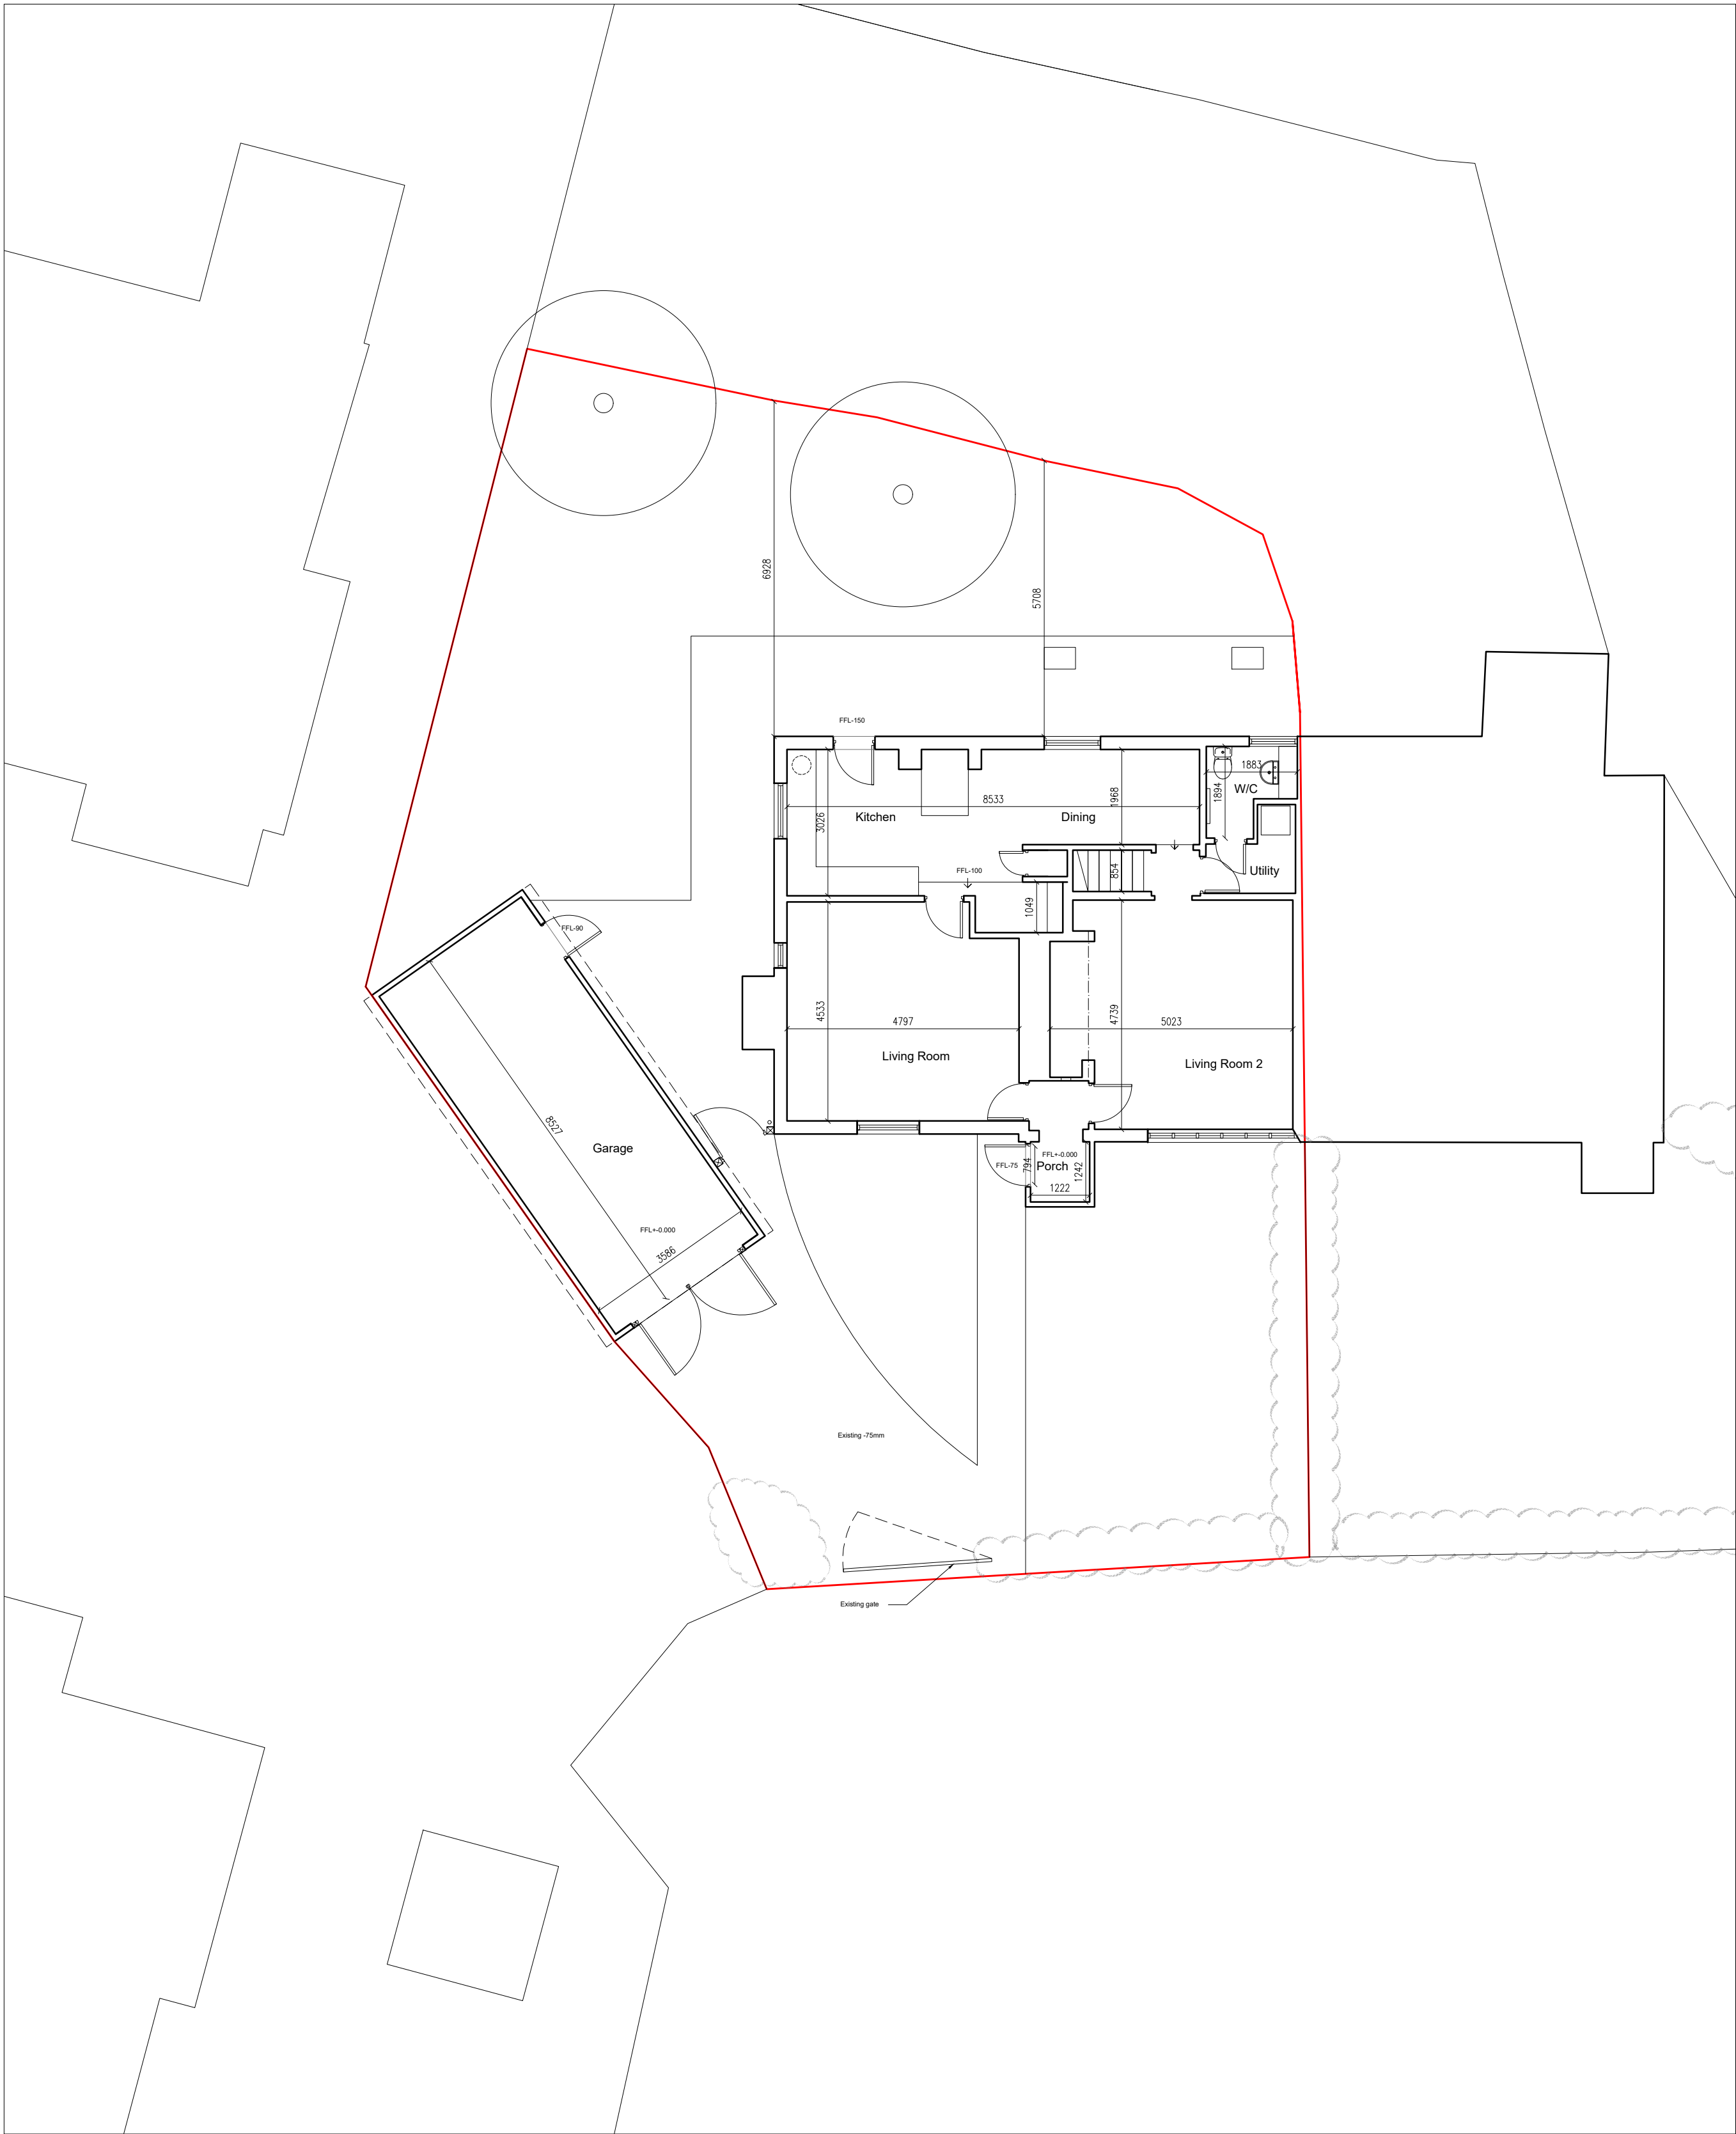


Existing Ground Floor Plan 1:100

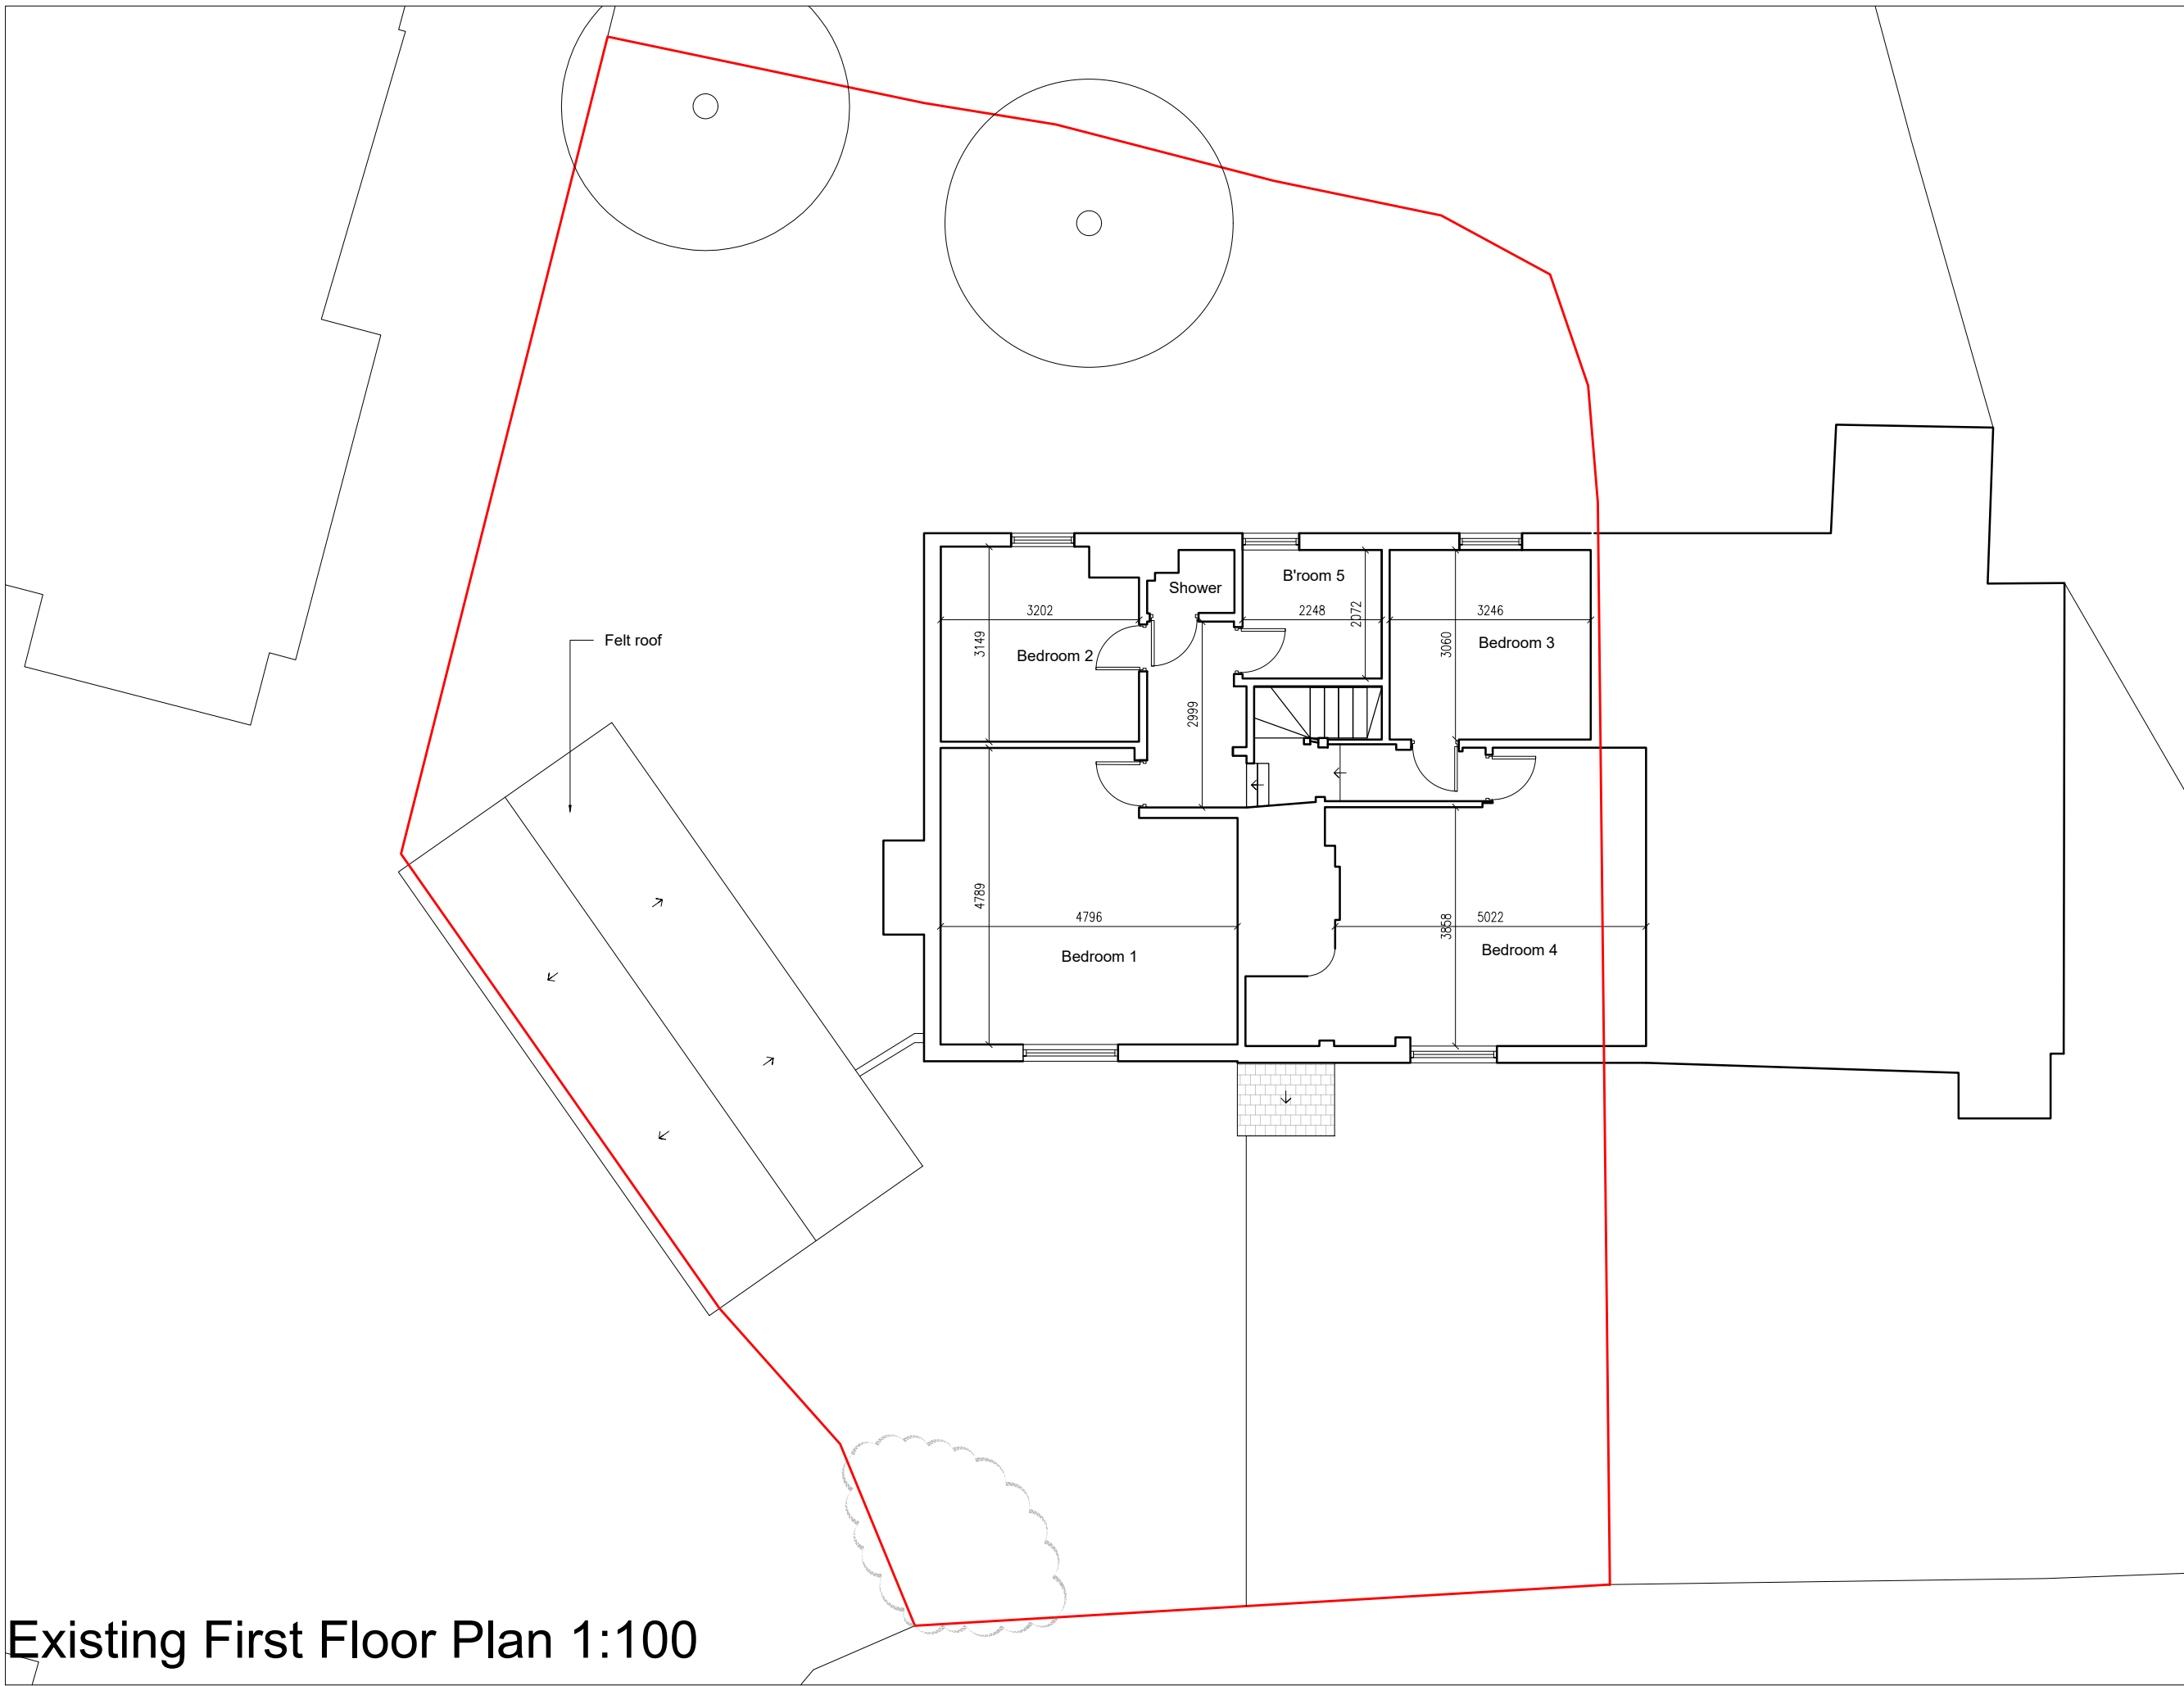

Existing First Floor Plan 1:100

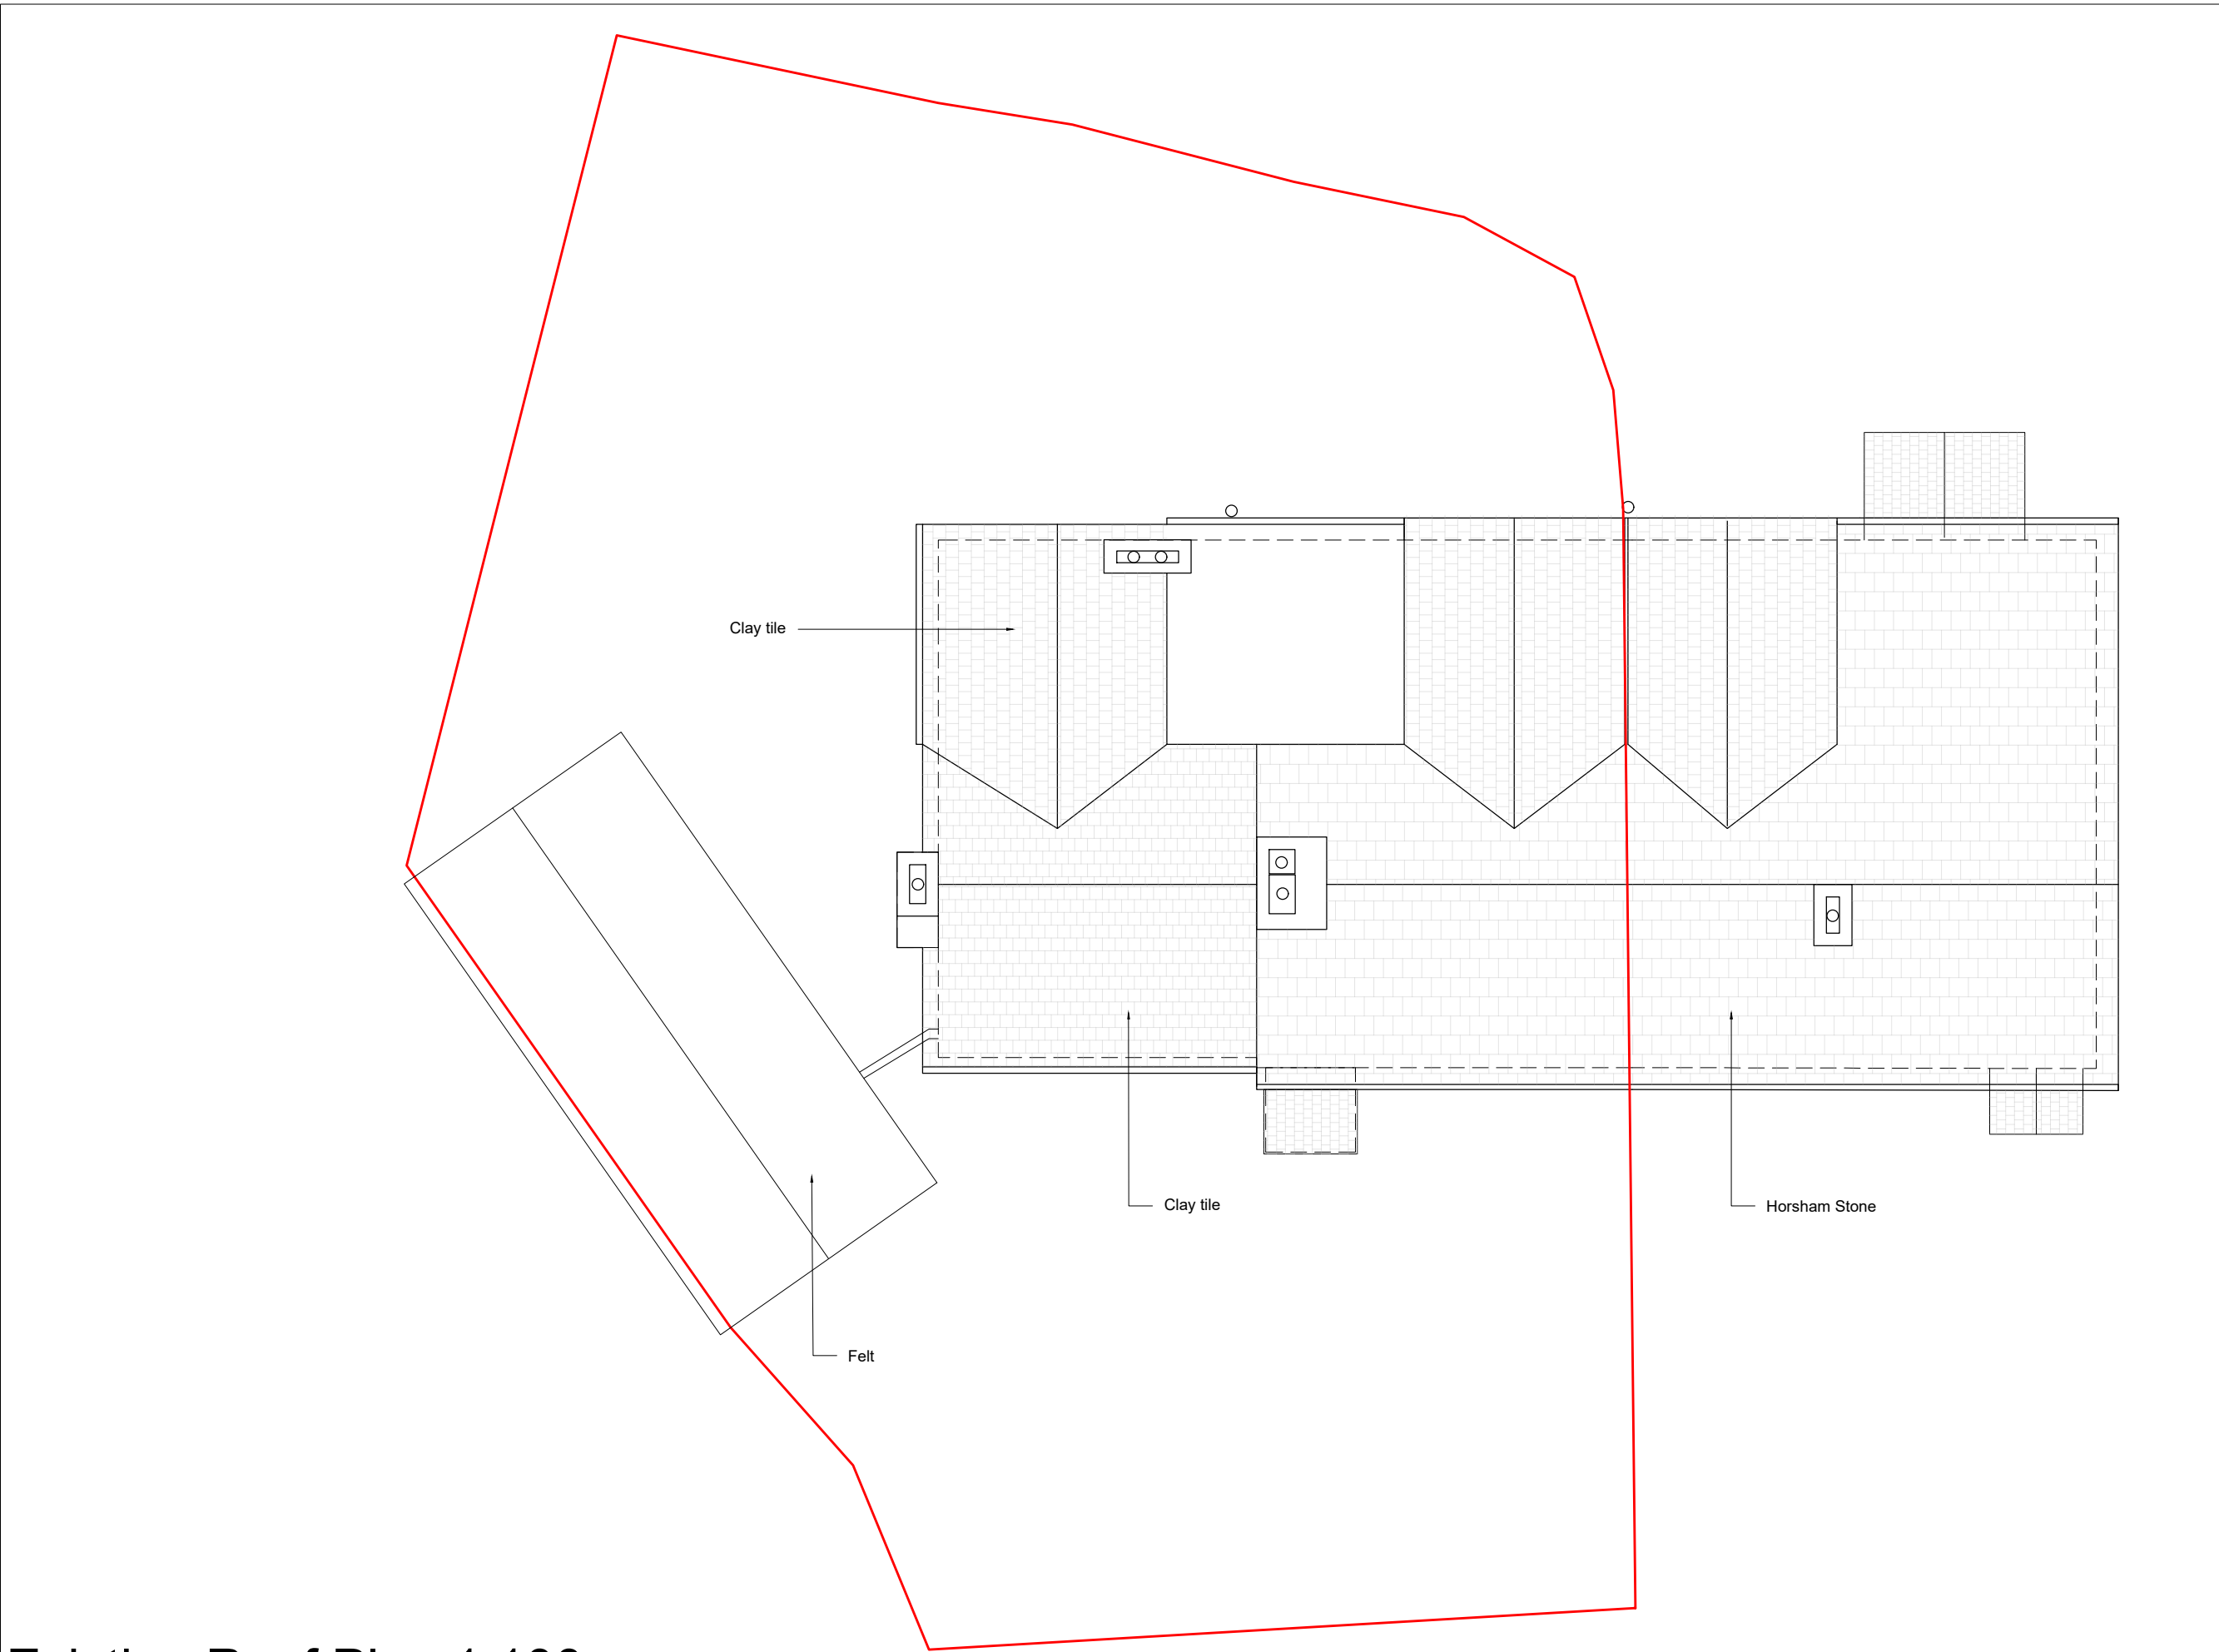

Existing Roof Plan 1:100

 

NOTES:
1. All dimensions are in mm and must be checked on site.
2. Drawings are to be read in conjunction with accompanying documents.
3. Any errors or inaccuracies should be brought to the attention of Grumit Wade Mason.

Revision	Description	By	Date
-	-	-	-

Contact Information
Unit 3, Tungsten Building,
George Street, Portslade,
Brighton, BN41 1RA
Tel: 01273 415940
Email: mark@amberliving.co.uk



Client Name
Mr Simon Brough and Ms Gen Herga
Address
Willow Cottage, Horsham, RH12 2QR

Drawing Title Existing Ground, 1st Floor & Roof Plans				
Drawing Reference DT/WILLOWCOTTAGE/02			Date 21/03/25	
Scale 1:100	Paper A1	Drawn By DT	Revision -	Direction ↗