




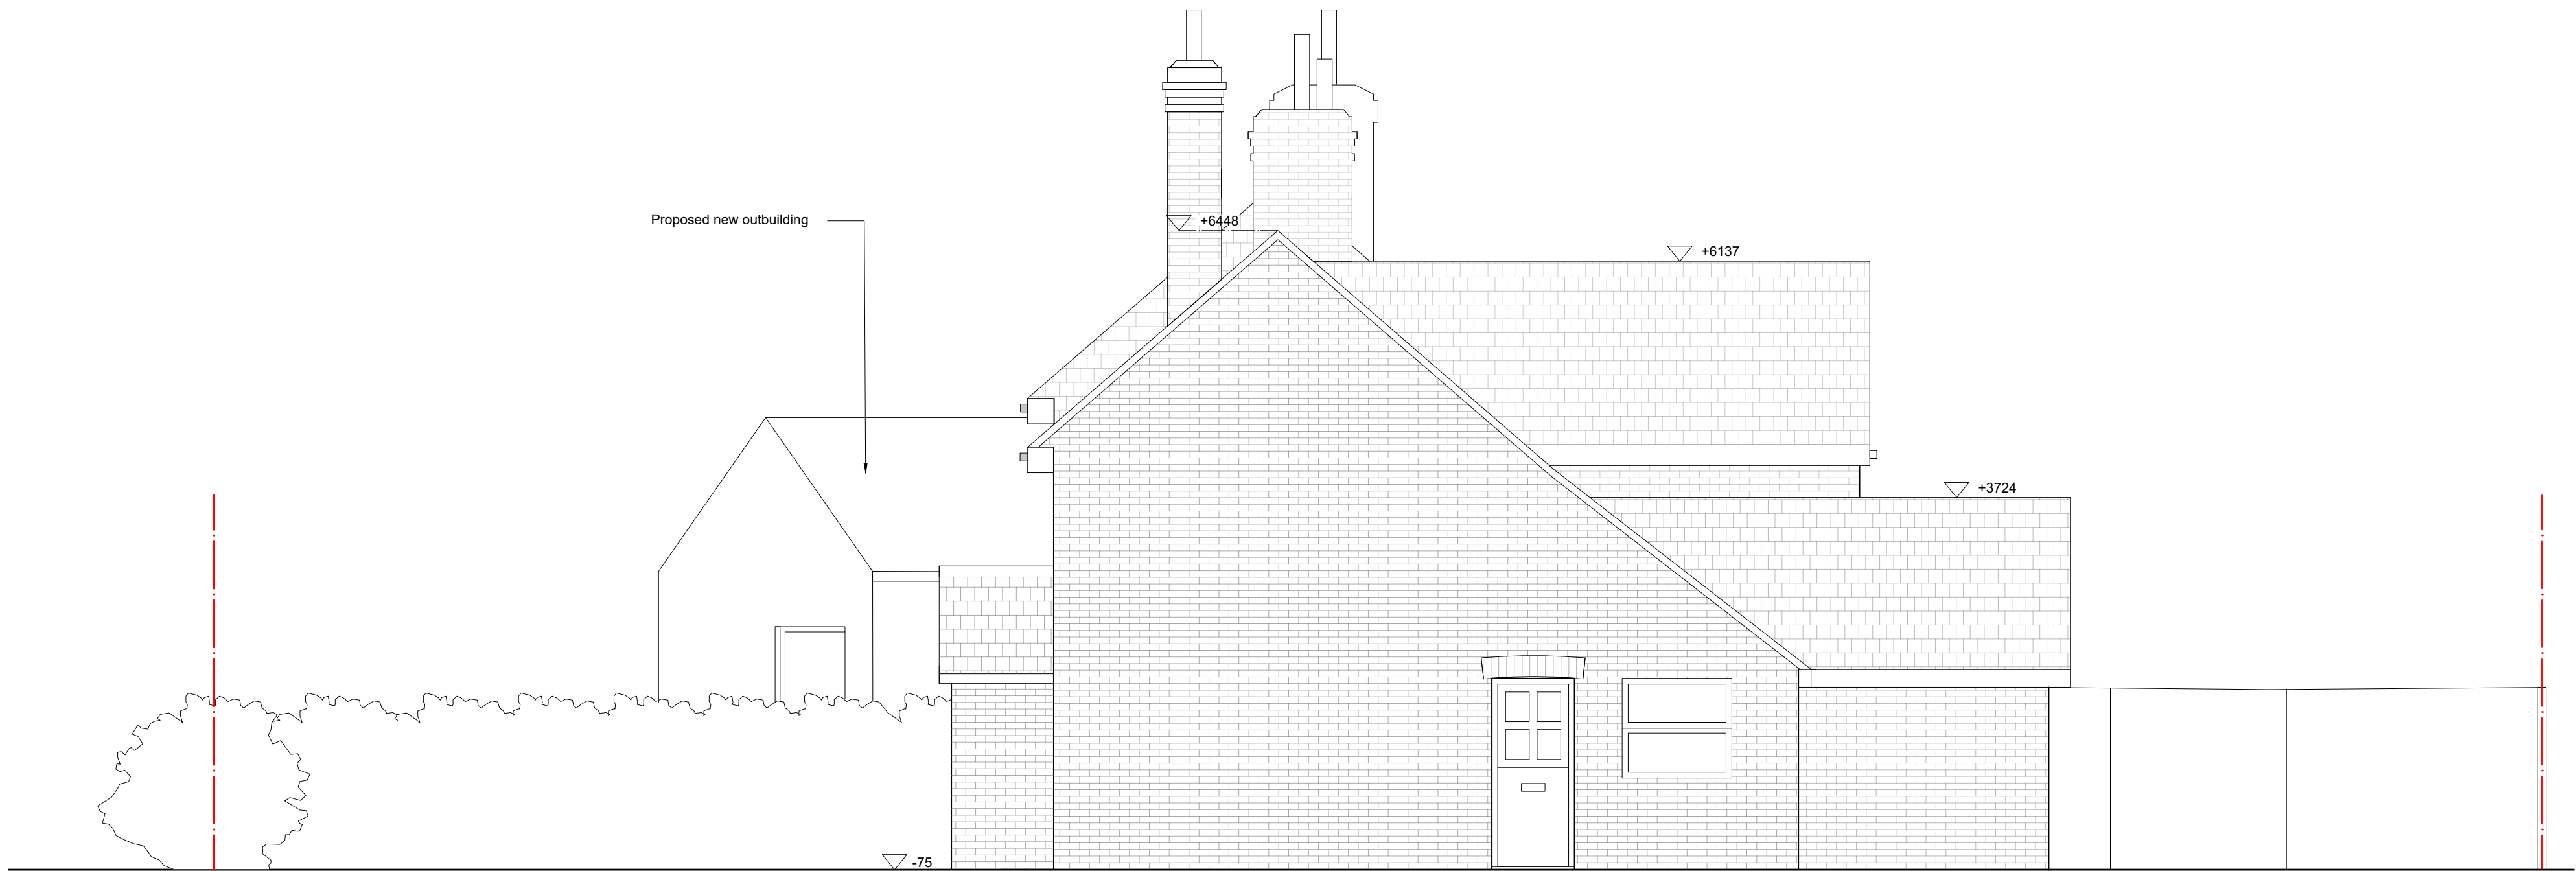

Proposed North Elevation 1:50

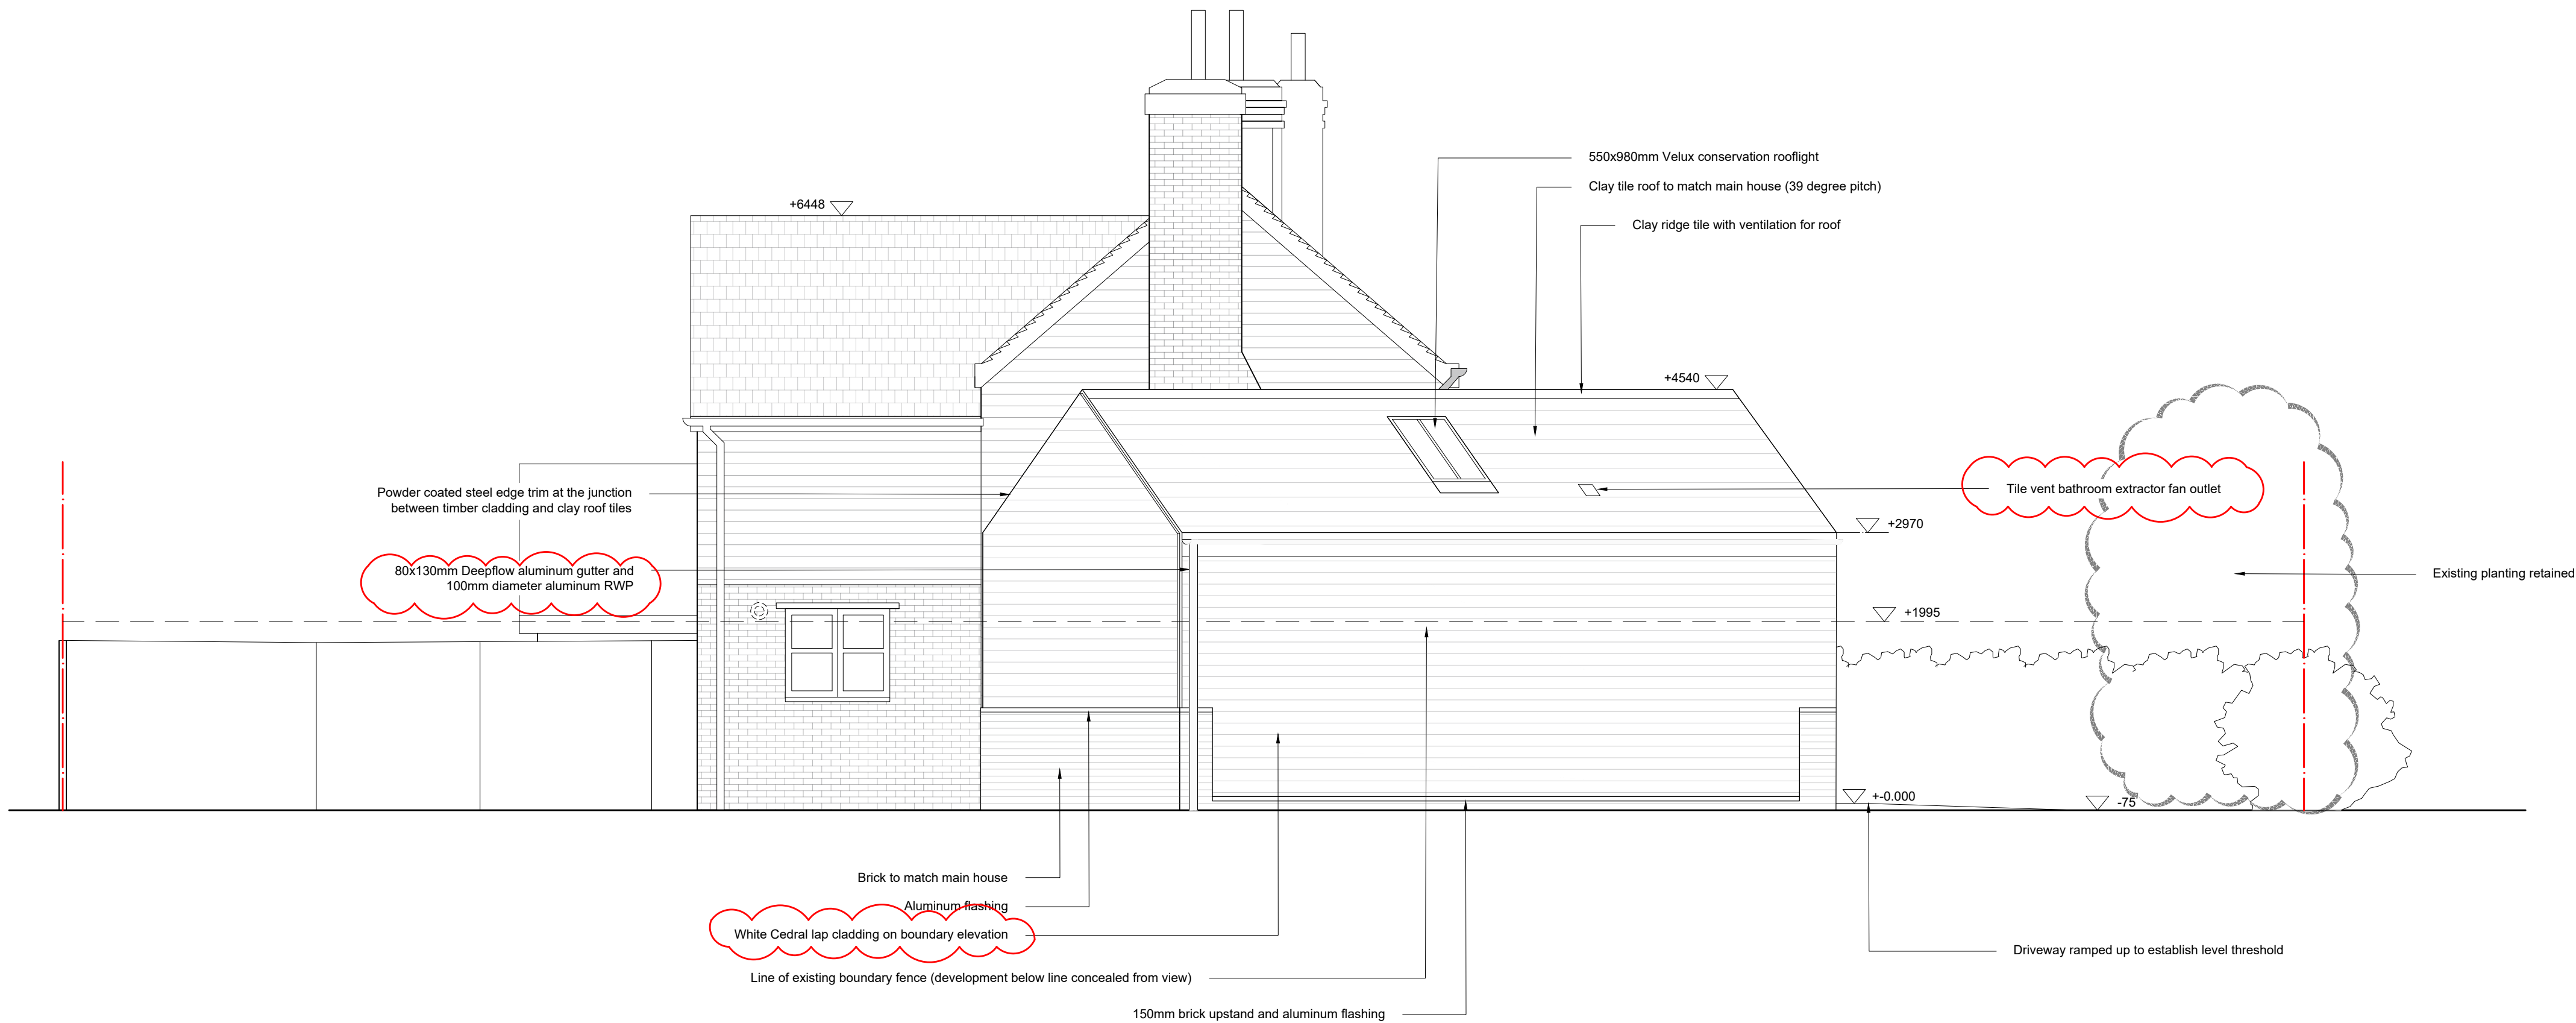


Proposed South Elevation 1:50

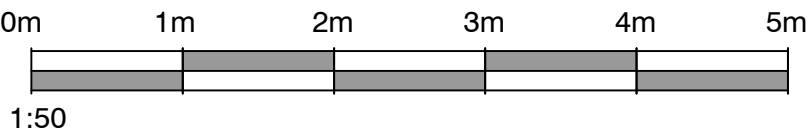

NOTES:
1. All dimensions are in mm and must be checked on site.
2. Drawings are to be read in conjunction with accompanying documents.
3. Any errors or inaccuracies should be brought to the attention of Grumit Wade Mason.

Revision	Description	By	Date
-	Building Control	DT	26.08.2025
A	Updates for Building Control	DT	11.12.2025

Contact Information
Unit 3, Tungsten Building,
George Street, Portslade,
Brighton, BN41 1RA
Tel: 01273 415940
Email: mark@amberliving.co.uk

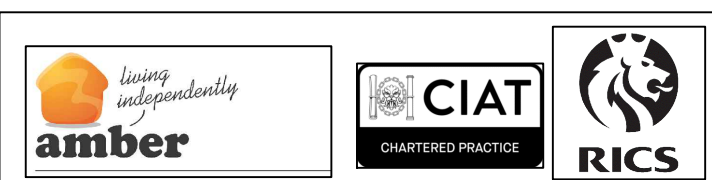

Client Name
Mr Simon Brough and Ms Gen Herga
Address
Willow Cottage, Horsham, RH12 2QR

Drawing Title Proposed North and South Elevations				
Drawing Reference DT/WILLOWCOTTAGE/08			Date 26/08/25	
Scale 1:50	Paper A1	Drawn By DT	Revision A	Direction