
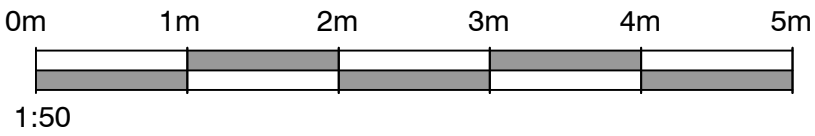



Proposed Roof Plan 1:50

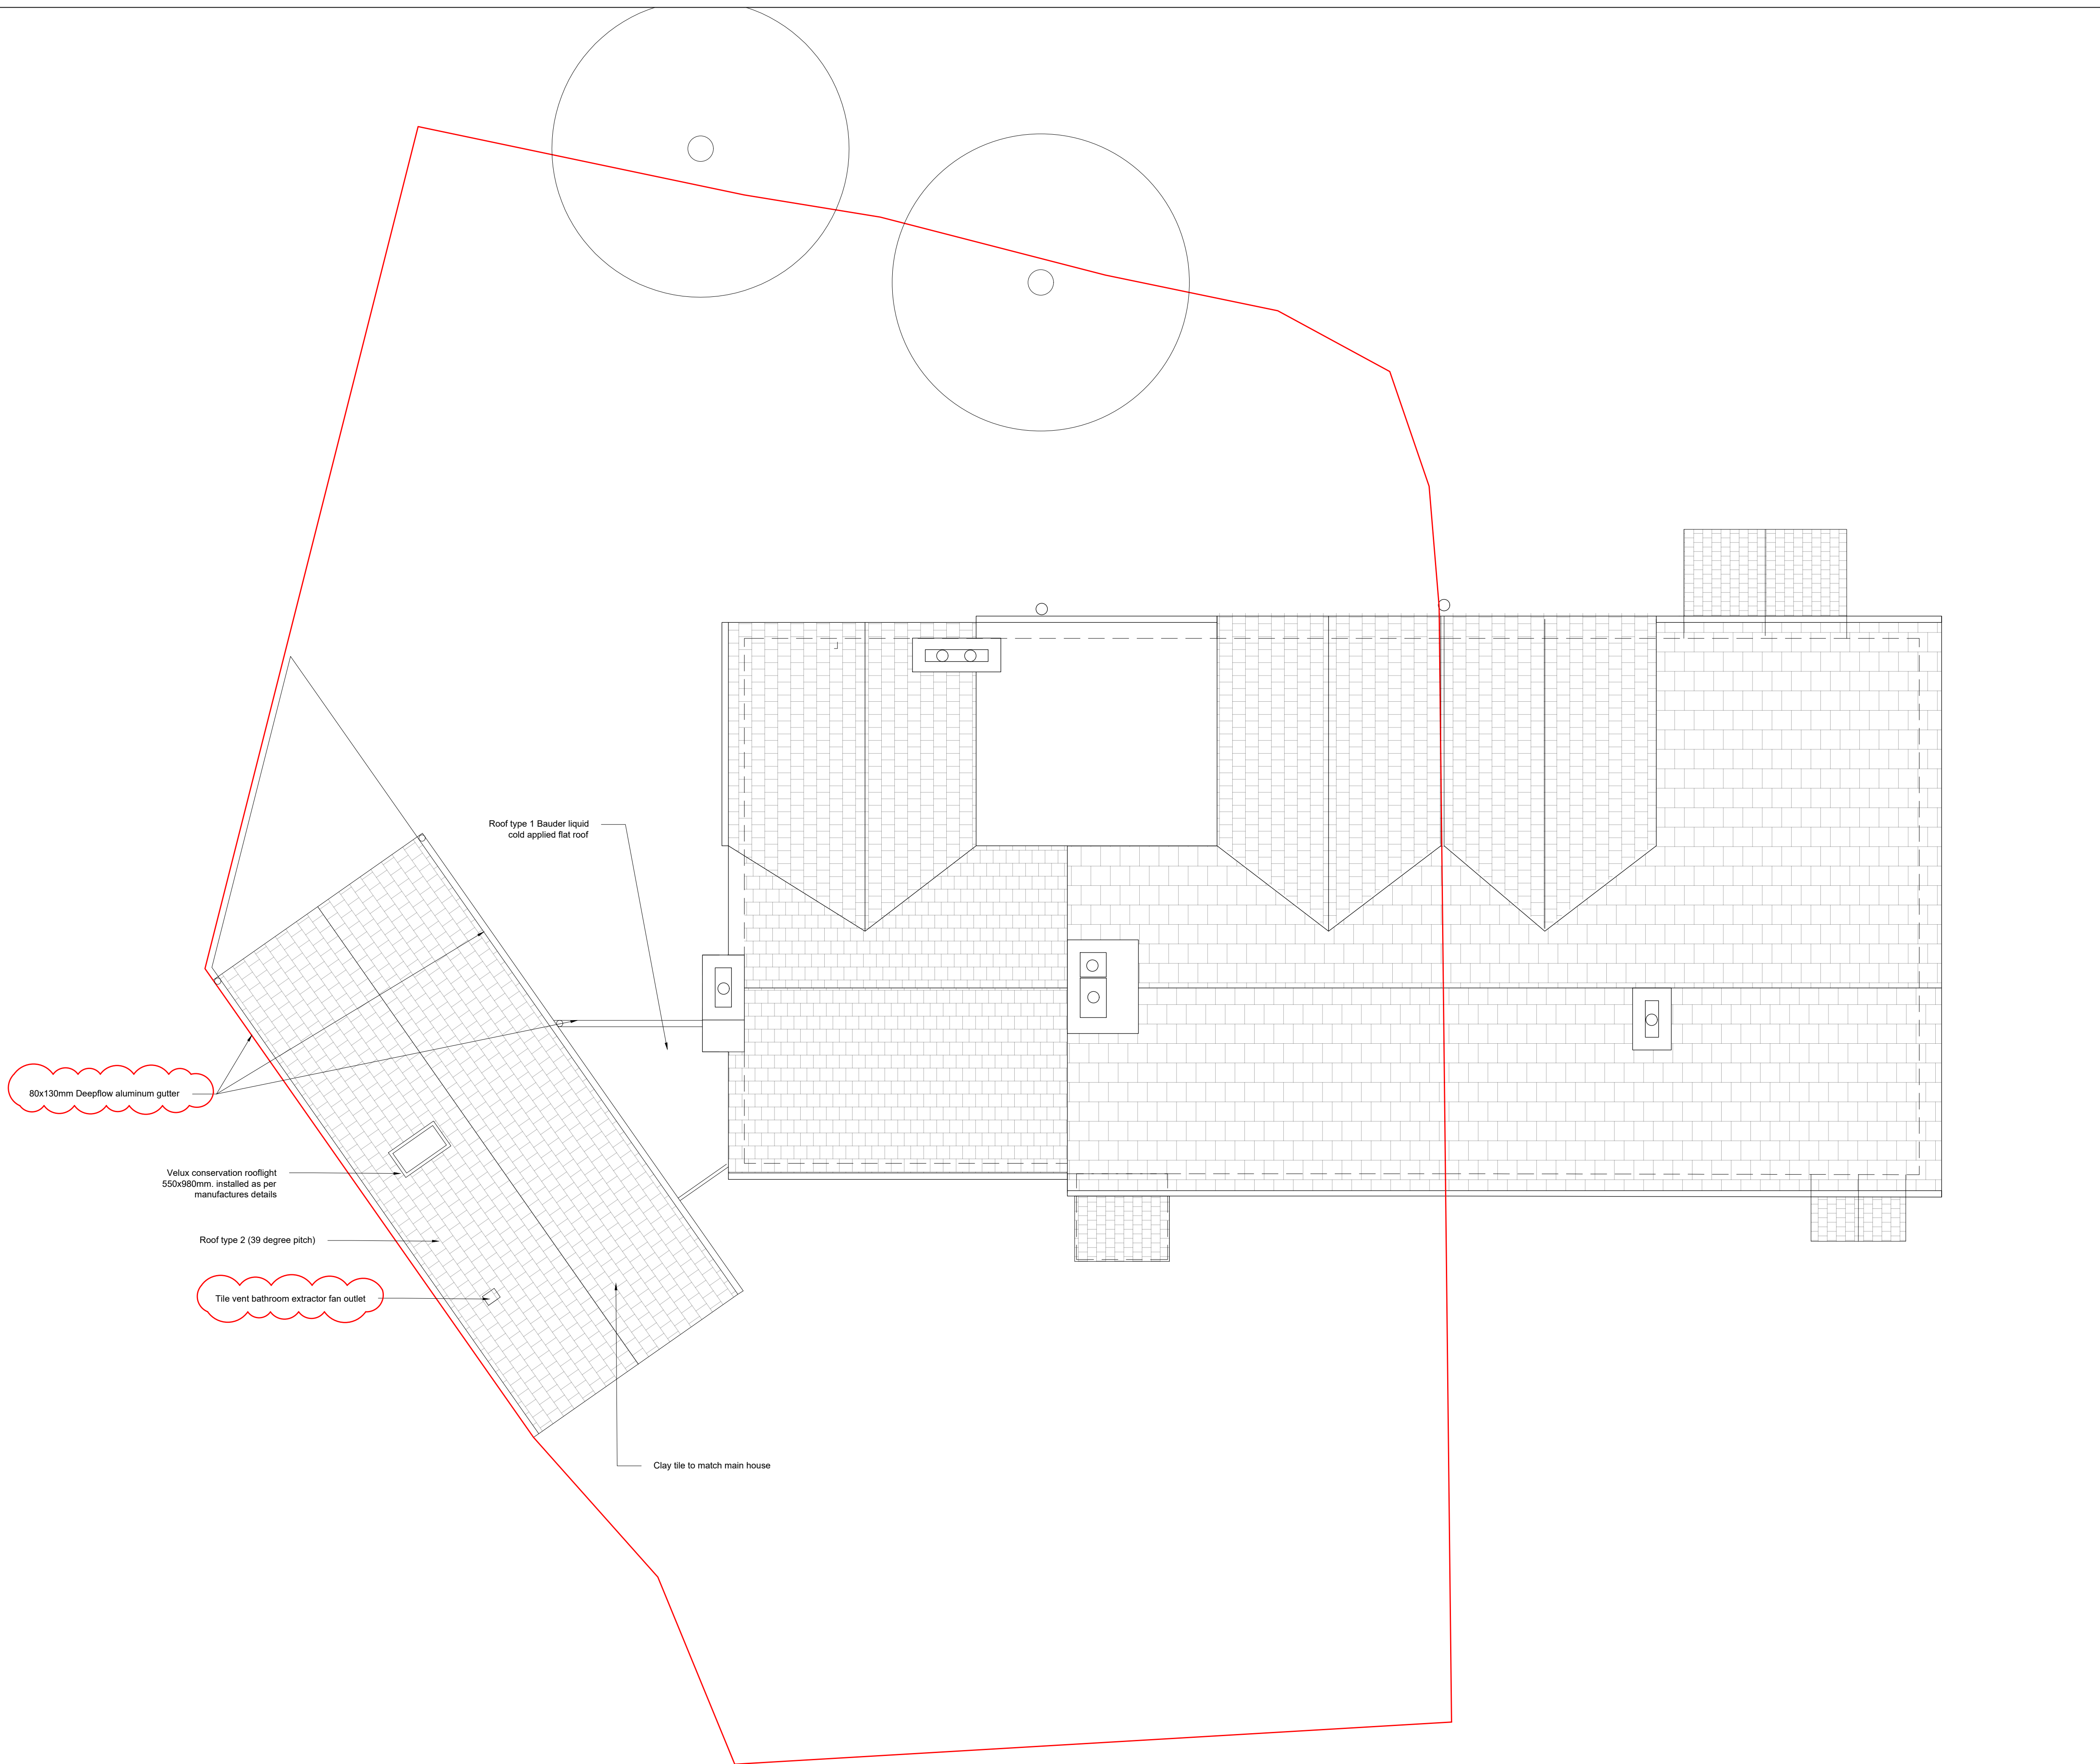

NOTES:
1. All dimensions are in mm and must be checked on site.
2. Drawings are to be read in conjunction with accompanying documents.
3. Any errors or inaccuracies should be brought to the attention of Grumit Wade Mason.

Revision	Description	By	Date
-	Building Control	DT	26.08.2025
A	Updates for Building Control	DT	11.12.2025

Contact Information
Unit 3, Tungsten Building,
George Street, Portslade,
Brighton, BN41 1RA
Tel: 01273 415940
Email: mark@amberliving.co.uk

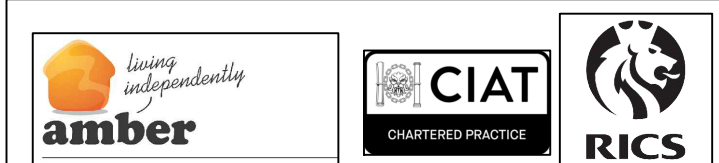

Client Name
Mr Simon Brough and Ms Gen Herga

Address
Willow Cottage, Horsham, RH12 2QR

Drawing Title
Proposed Roof Plan

Drawing Reference
DT/WILLOWCOTTAGE/06
Date
26/08/25

Scale
1:50
Paper
A1
Drawn By
DT
Revision
A
Direction
North arrow pointing towards the top right of the drawing.