



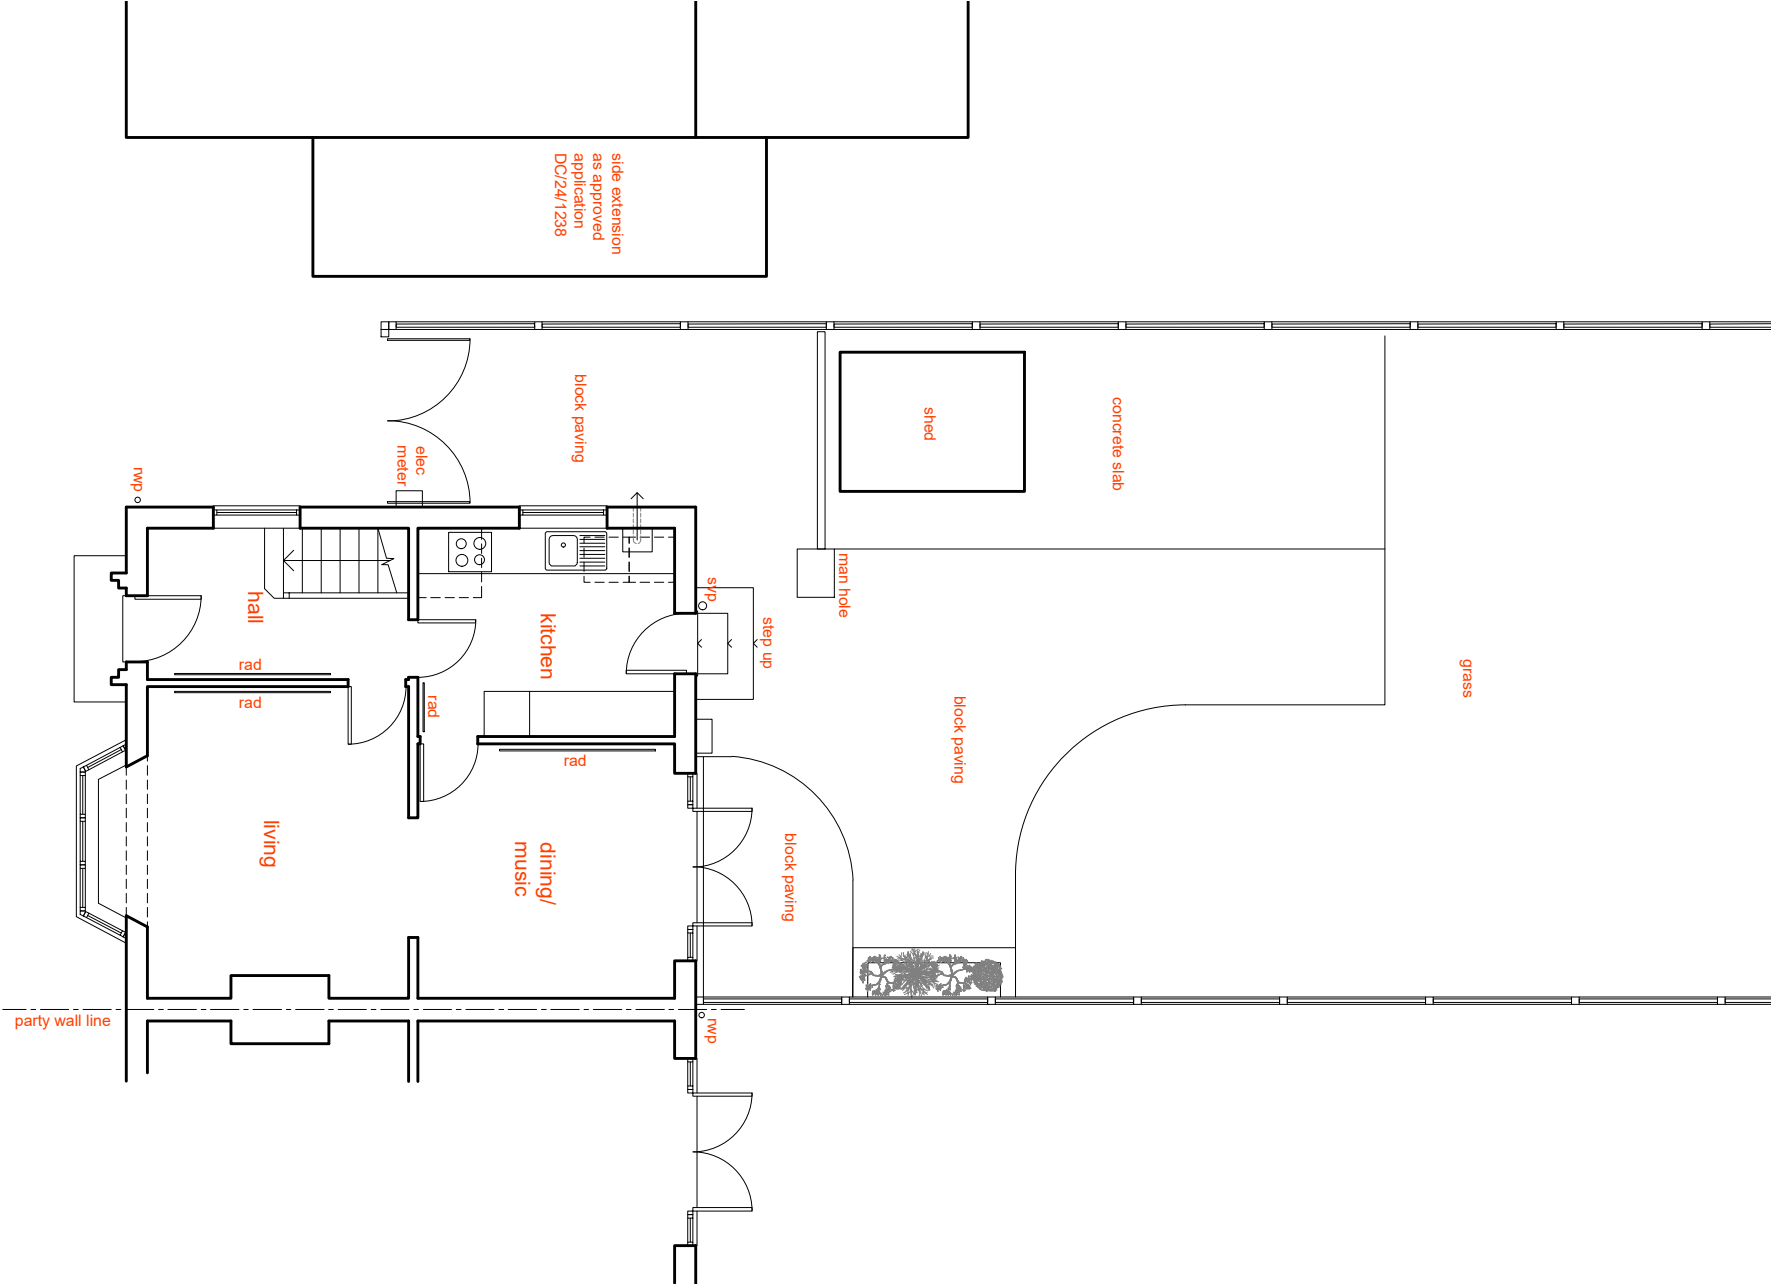

ground floor plan

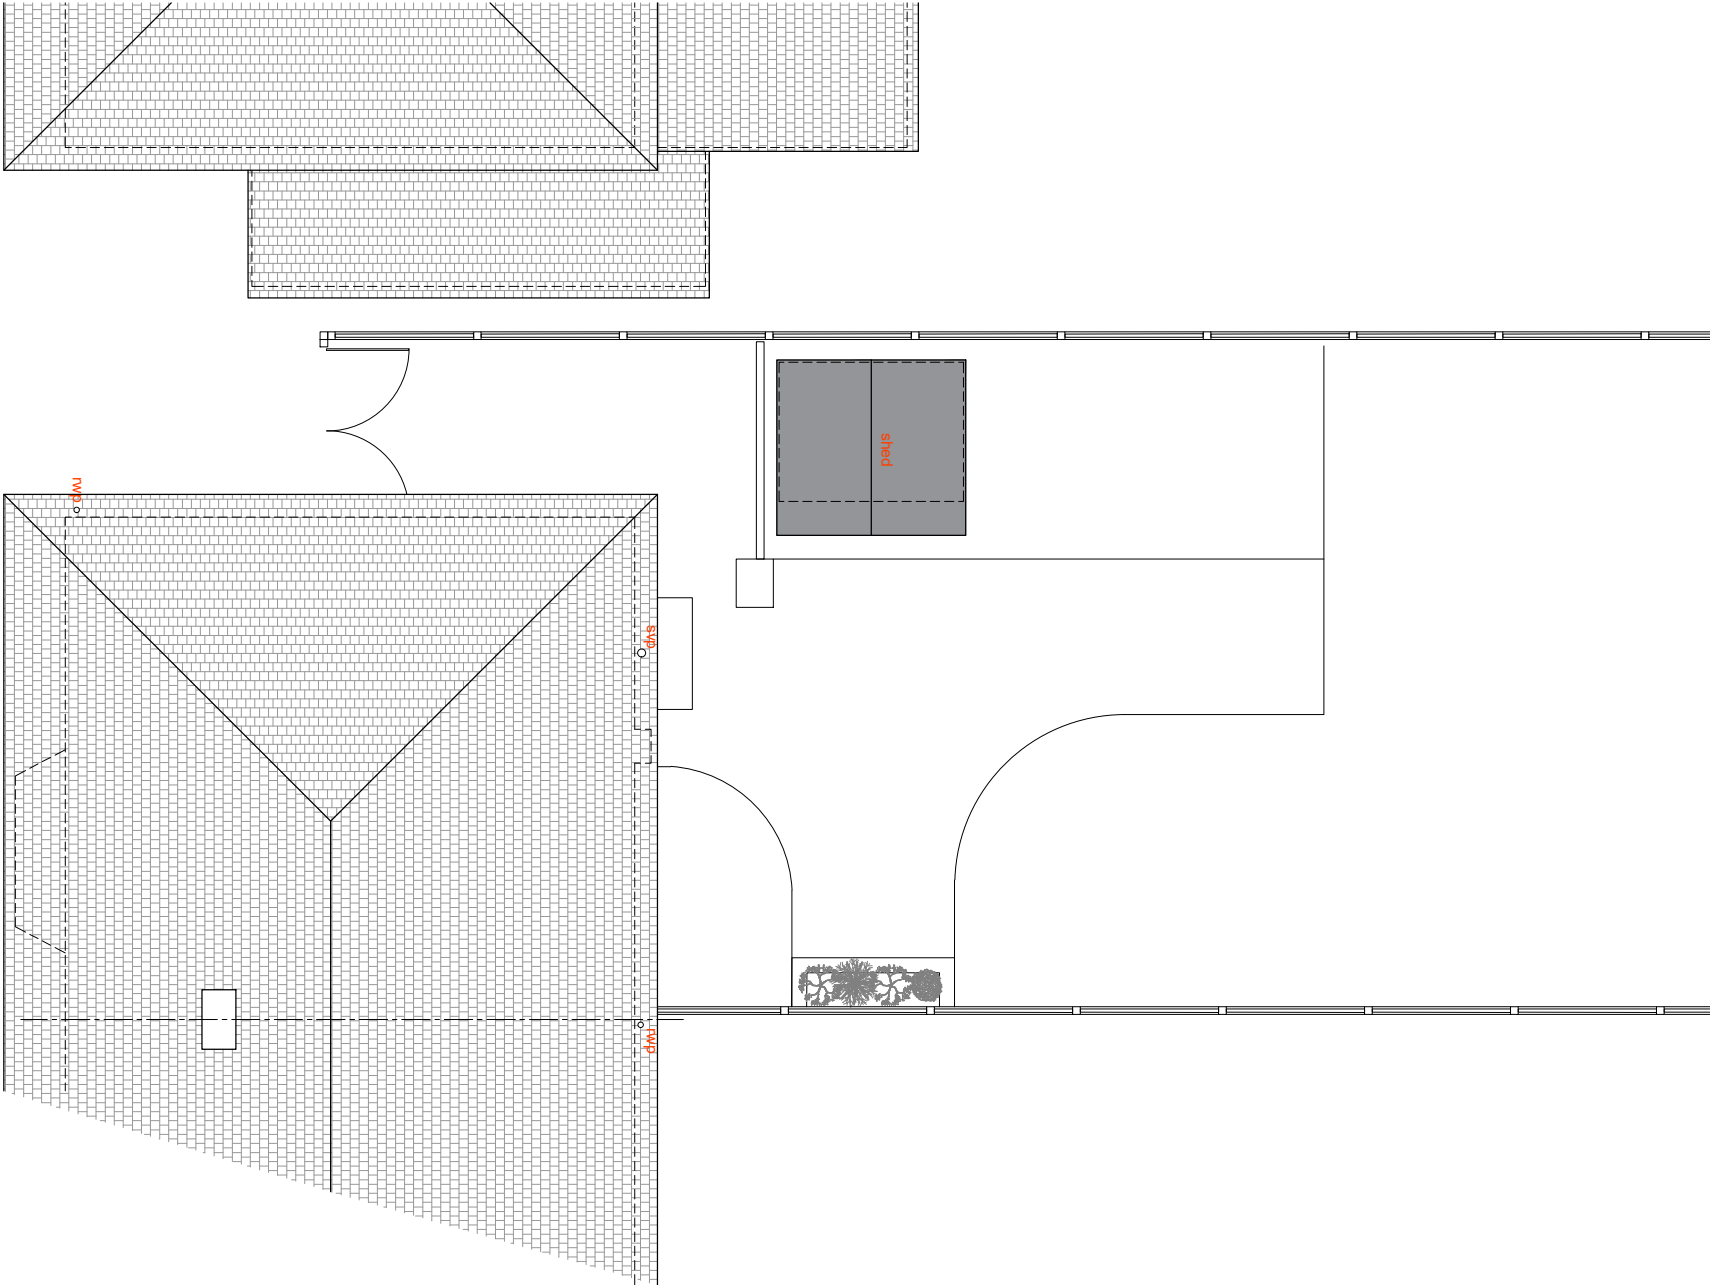


roof plan

87 Cooles Avenue
Horsham
RH12 2AF
4.11.25 1:100 A3

as existing plans

A 12.12.2025 planning issue
- 6.11.2025 client issue

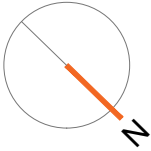

0 1 2 3 4 5
Scale 1:100