



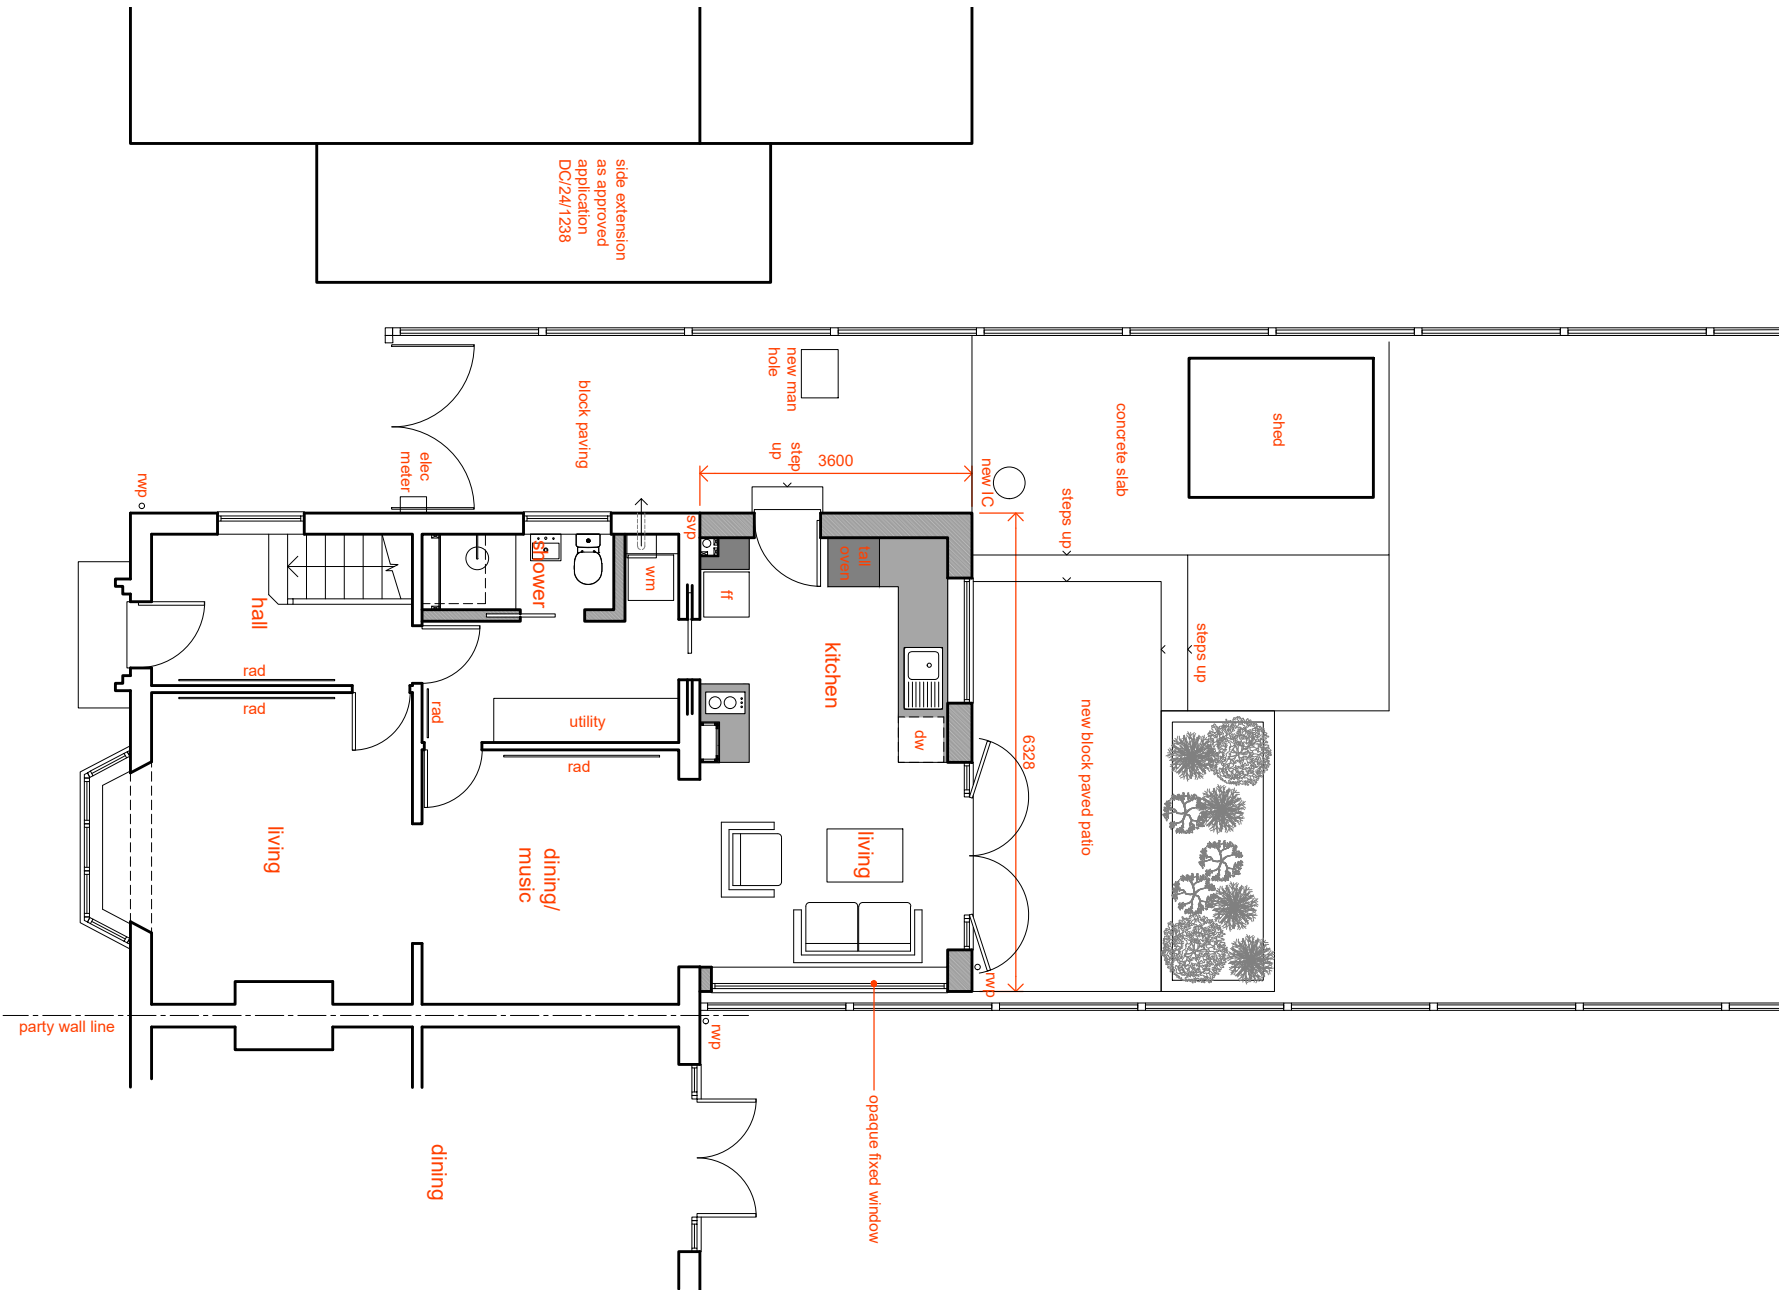


ground floor plan

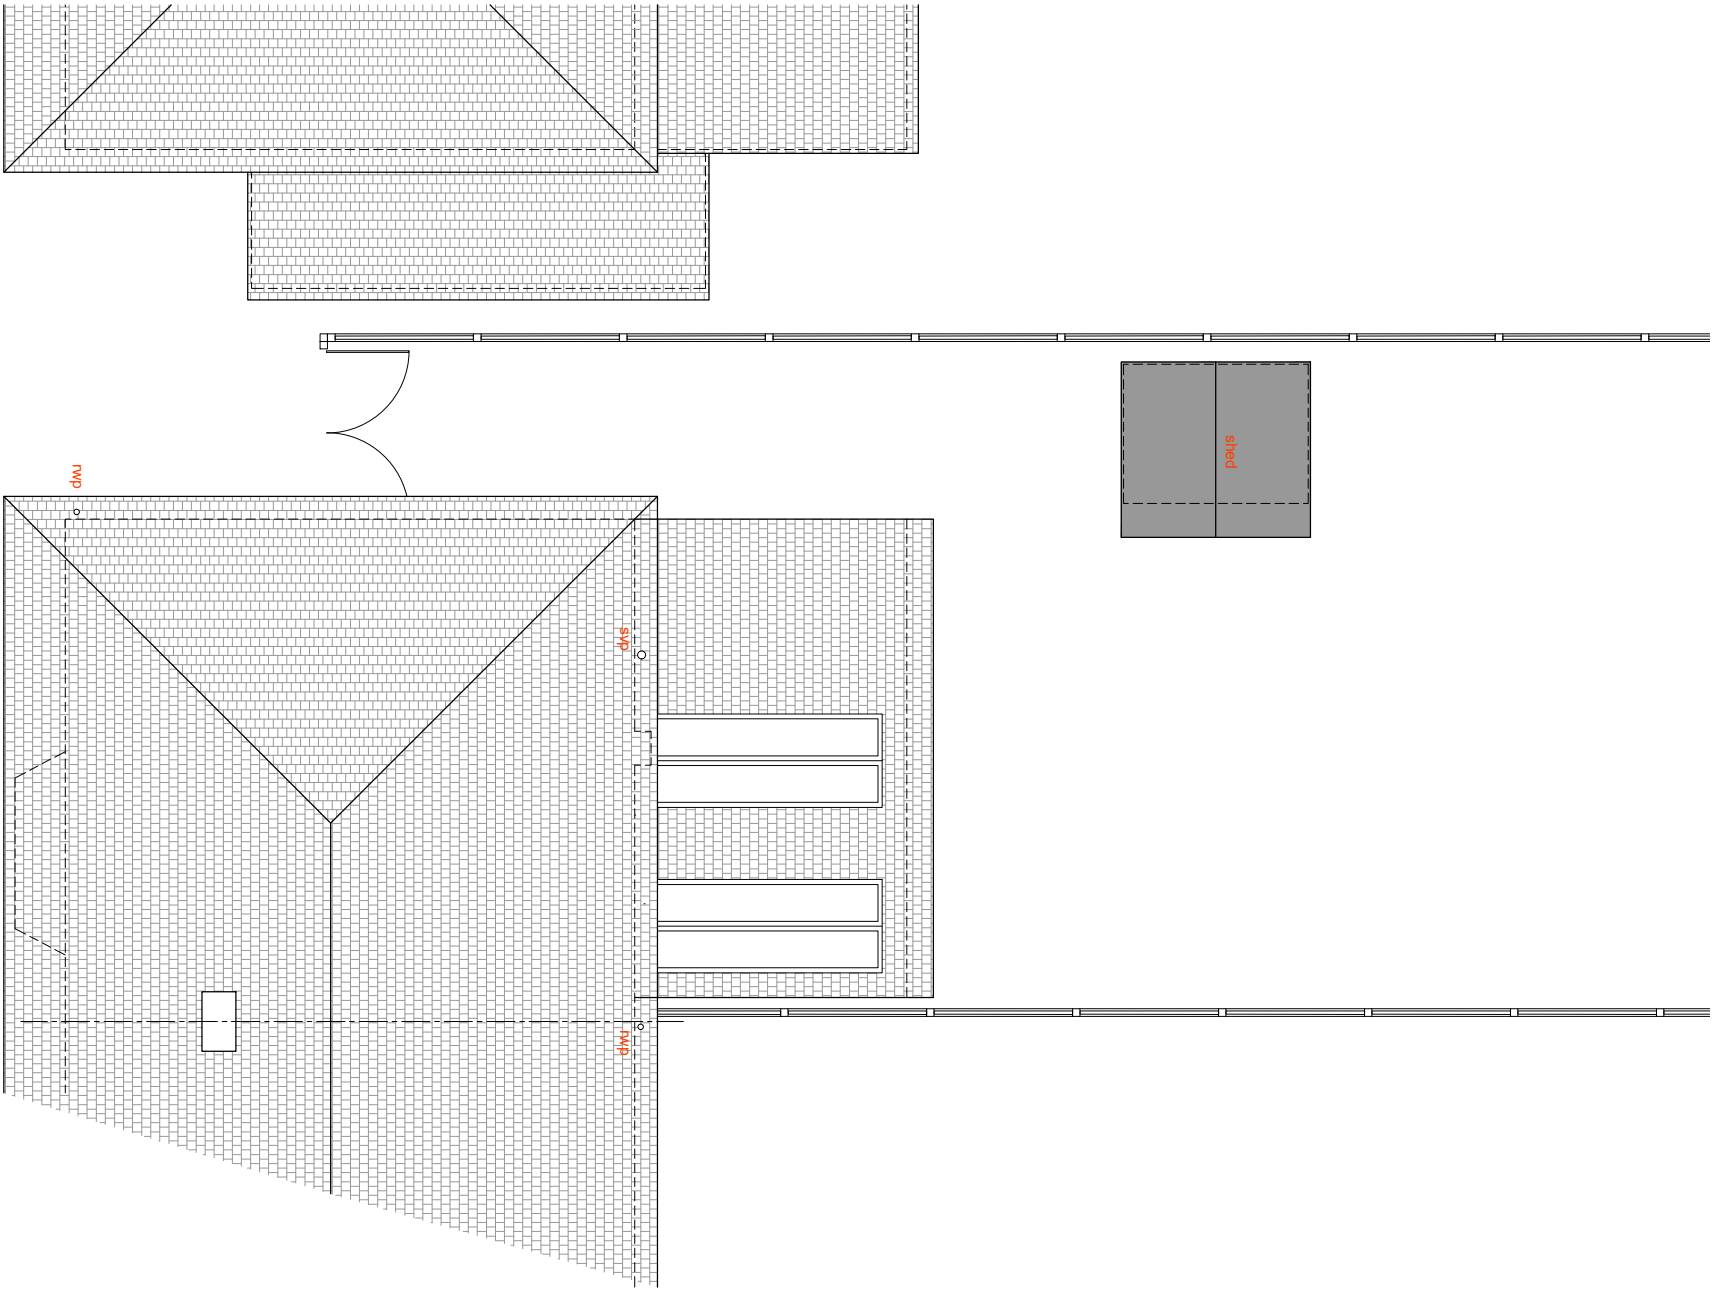

roof plan

B		12.12.2025	planning issue
A		24.11.2025	client amendments
-	6.11.2025	client issue	

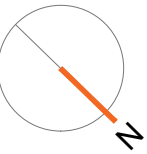

0 1 2 3 4 5
Scale 1:100

as proposed plans

87 Cooles Avenue
Horsham
RH12 2AF
4.11.25 1:100 A3

1070-12 B

DEVELOPED DESIGN

skin

+44 7801 372523
tim@skin-architects.co.uk