
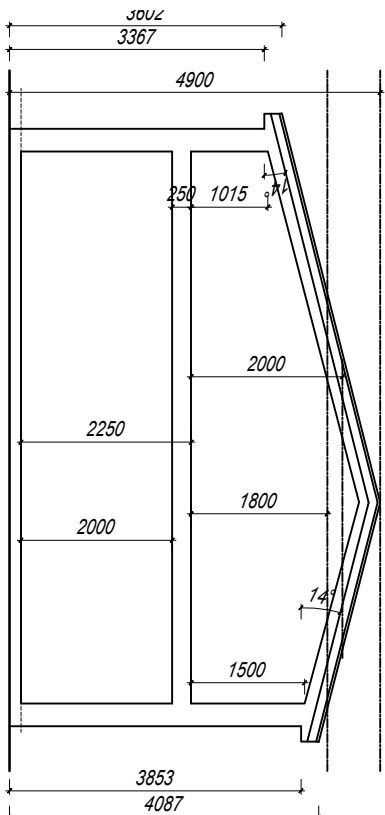
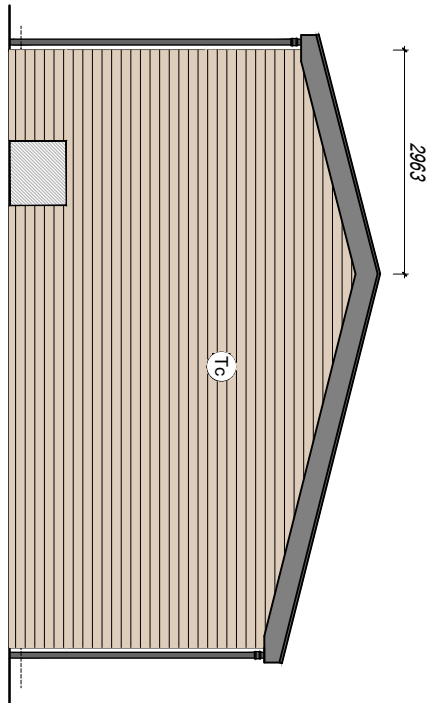


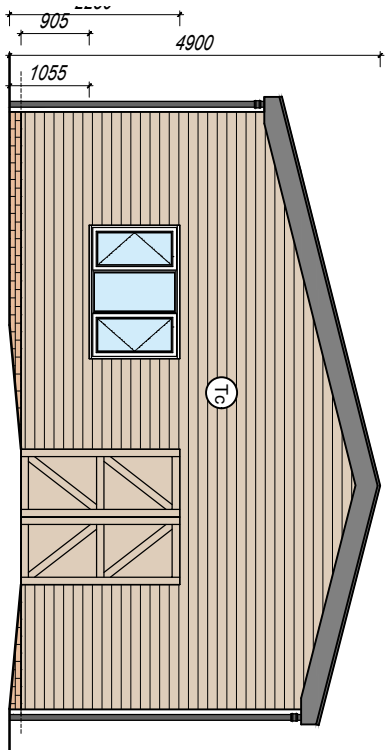

PROPOSED FRONT ELEVATION

SCALE 1:100


PROPOSED REAR ELEVATION

SCALE 1:100

PROPOSED SECTION A-A


SCALE 1:100

MATERIALS KEY:	
(T)	Concrete interlocking tile roof.
(Pl)	Plain clay tile roof.
(Fr)	Flat Roof.
(Zt)	Zinc Seam Roof.
(Irp)	Insulated roof panel
(Sl)	Slate Tile Roof.
(Br)	Facing Brickwork.
(Th)	Tile hanging.
(Re)	Render Finish.
(Tc)	Timber Cladding.
(Pc)	PVC Cladding.
(Iwp)	Insulated wall panel
(Pr)	Pebble Dash Render
(Iw)	uPVC sealed double glazed casement units.
(Us)	Sealed double glazing sliding sash all bar.
(Og)	Obscure glazed.
(Bd)	Bi-Fold doors - PC Aluminium
(Pd)	Patio Doors
(Vw)	Velux window.

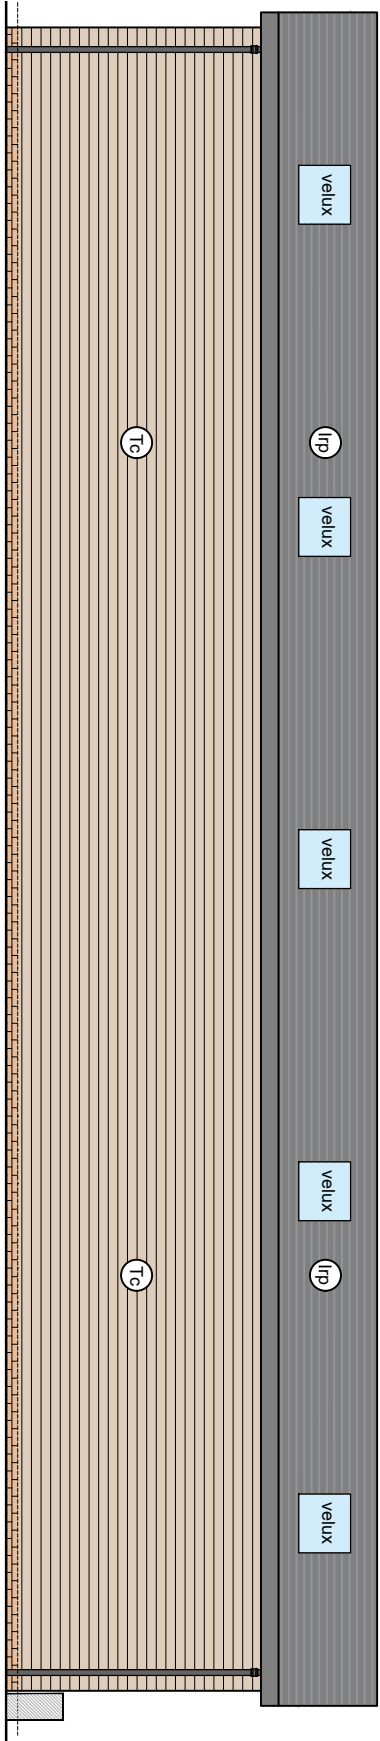

PROPOSED SIDE ELEVATION

SCALE 1:100

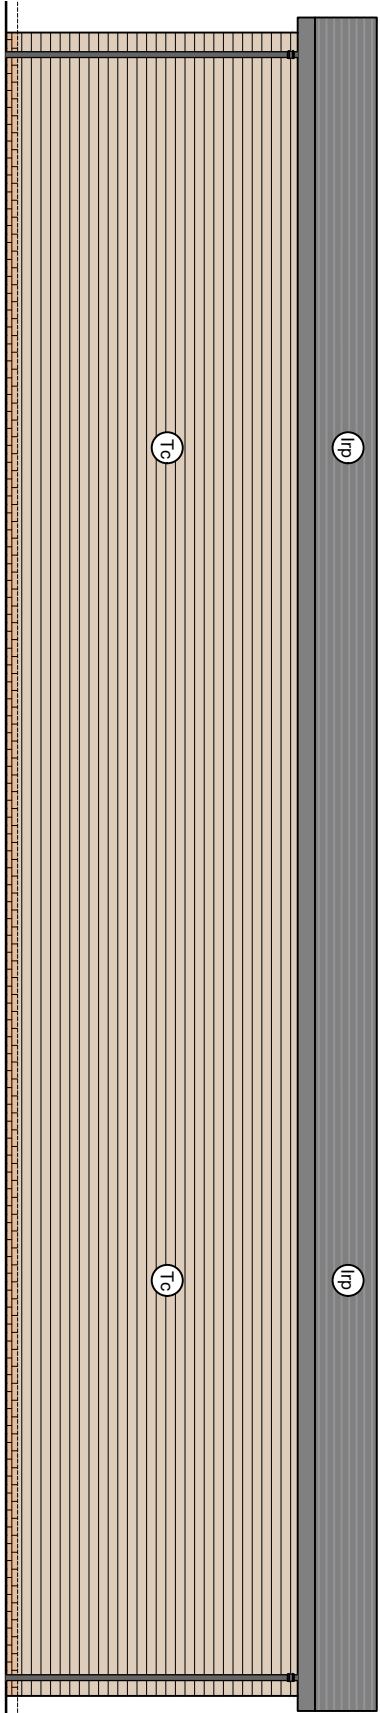

PROPOSED SIDE ELEVATION


SCALE 1:100



Scale Bar 1:100

PROPOSED SECTION B-B

SCALE 1:100

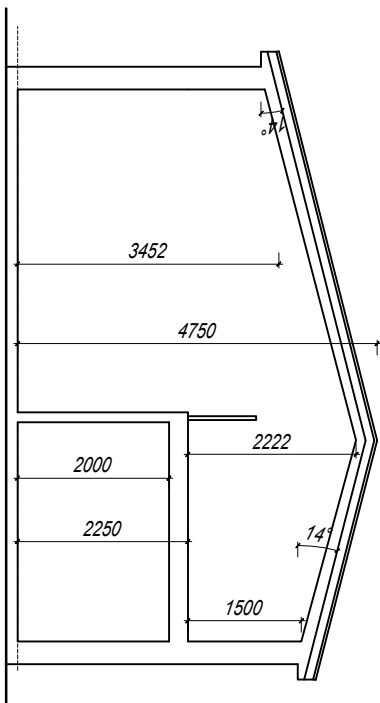

Copyright reserved.
This drawing may only be used for the client and location specified in the title block. It may not be copied or disclosed to any other third party without prior written consent from DMA Building Designs. Prior to any works commencing on site, DMA Building Designs is to be contacted regarding the current status, revision or regulatory approval of this drawing.

- The works shown have been drawn for submission to the local planning authority and are not to be used for construction. No works shall commence until planning approval has been given by the local authority.

No works to commence without either full plans building control approval or a building notice served with the local authority.
The dimensions indicated are approximate and subject to site checks by the contractor prior to commencement.
DMA Building Designs accept no responsibility for any unknown factors which either preclude the works from construction or add additional costs, ie location of public sewers and underground services, abnormal foundation designs, due to trees, ground conditions or any underground structure or obstruction, condition of the existing building.

DMA
BUILDING DESIGNS

UNIT 4B, RUDGWICK BRICKWORKS, LYNNICK ST
RUDGWICK, HORSHAM, WEST SUSSEX, RH12 3DH.
TEL No 01403 822220 Mobile 07730 523447
Email - admin@dmabuildingdesigns.co.uk

CLIENT		PROJECT	
KIERAN		CONSTRUCTION OF A NEW OUTBUILDING TO BLEND IN WITH THE CURRENT SURROUNDINGS.	
REV	DESCRIPTION	DATE	
P3	ISSUED FOR CONDITIONS APPROVAL	26.03.2026	
P2	ISSUED FOR APPROVAL	09.04.2025	
P1	ISSUED FOR PLANNING APPROVAL	03.09.2024	
DRAWING		REVISION	
PROPOSED ELEVATIONS		MERRYHILL MUSHROOMS, STORINGTON ROAD, THAKEHAM ROAD, RH20 3ED.	
SCALE @ A3	DATE	DRG No	
1:100	MAY 2025	DE1223 / 05	P3