





REFRIGERATOR FAN UNIT TO BE PART OF A JE HALL PACKAGE COOLING SYSTEM AND EXTERNAL FAN (REF J6LC56CV1) UNIT SIZE IS APPROX 860mm long x 350mm wide x 750mm high - UNIT WILL BE MOUNTED ON HEAVY DUTY NOISE REDUCING MOUNTINGS ON SMALL CONCRETE SLAB AT GROUND LEVEL.

New 1800x5600mm electronic sliding gate (hardwood with metal retaining / support metal posts)

Proposed gate in fence (by the same manufacture as fence)

Proposed gate in fence (by the same manufacture as fence)

Proposed new 2500mm high fence (12K ENVIROFENCE)

 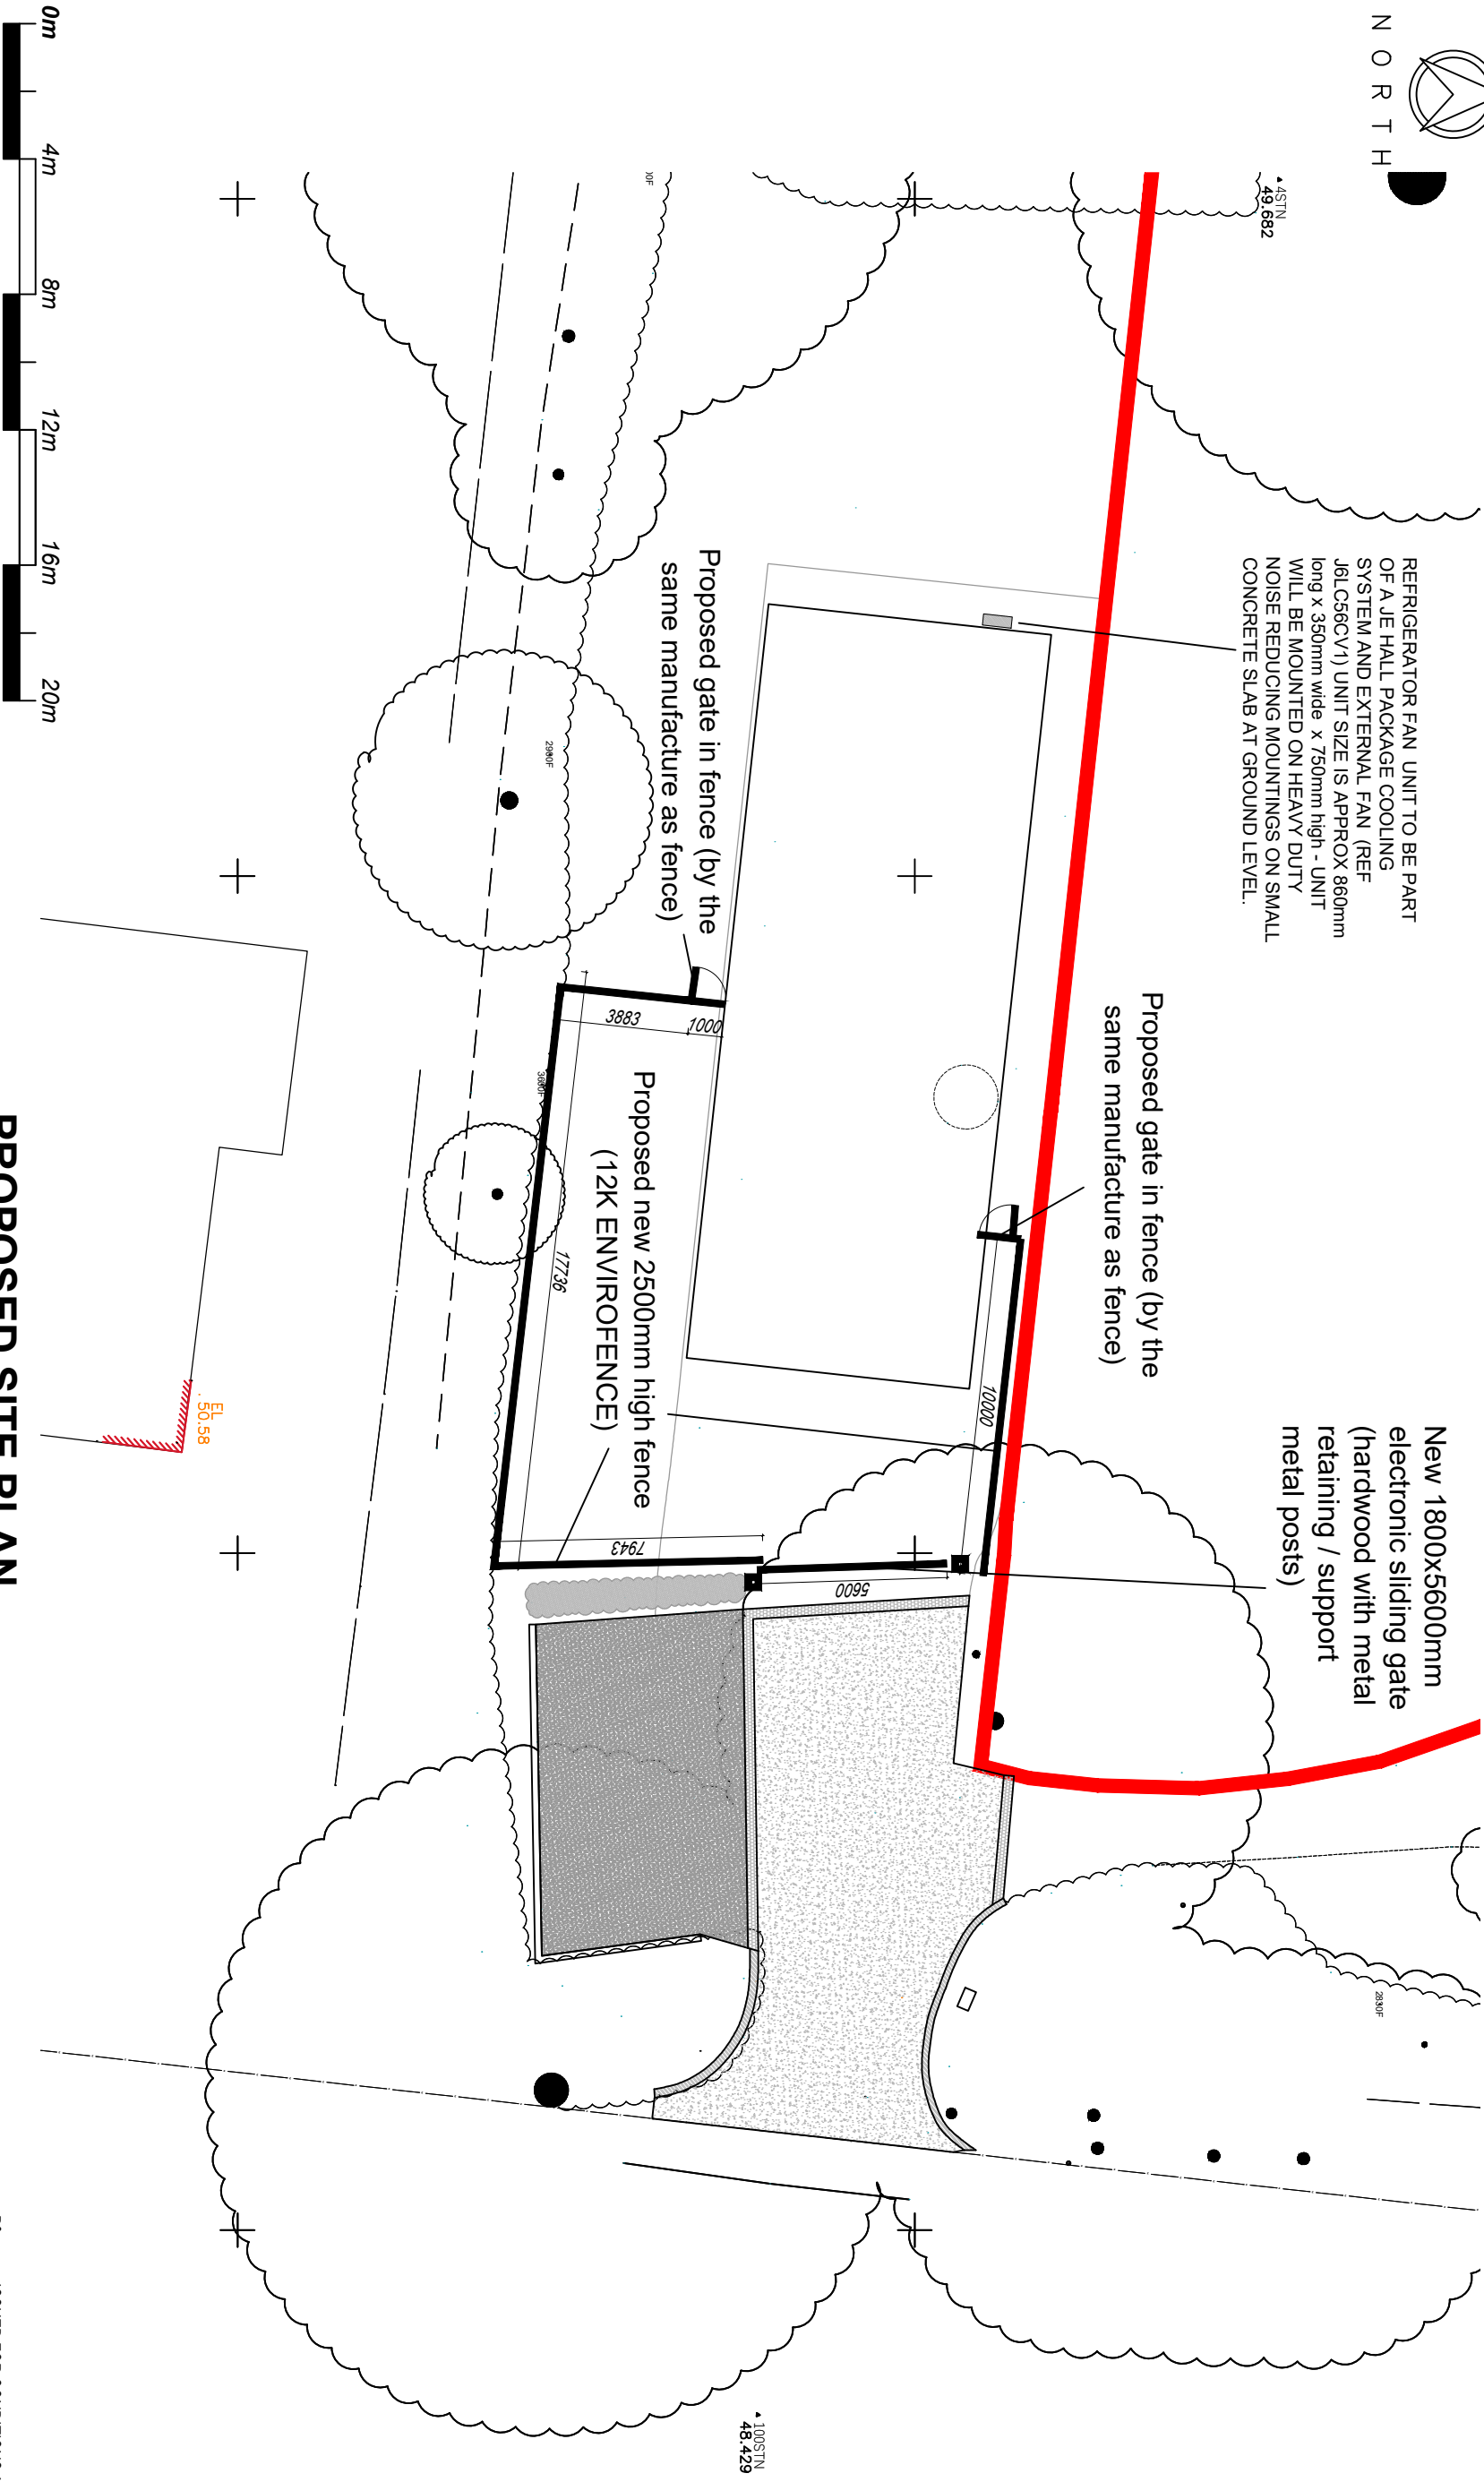

PROPOSED SITE PLAN

SCALE 1:200

- Copyright reserved.
- This drawing may only be used for the client and location specified in the title block. It may not be copied or disclosed to any other third party without prior written consent from DMA Building Designs. Prior to any works commencing on site, DMA Building Designs is to be contacted regarding the current status, revision or regulatory approval of this drawing.
- The works shown have been drawn for submission to the local planning authority and are not to be used for construction. No works shall commence until planning approval has been given by the local authority.

- No works to commence without either full plans building control approval or a building notice served with the local authority.
- The dimensions indicated are approximate and subject to site checks by the contractor prior to commencement. DMA Building Designs accept no responsibility for any unknown factors which either preclude the works from construction or add additional costs, ie location of public sewers and underground services, abnormal foundation designs, due to trees, ground conditions or any underground structure or obstruction, condition of the existing building.

DMA
BUILDING DESIGNS

UNIT 4B, RUDGWICK BRICKWORKS, LYNNICK ST
RUDGWICK, HORSHAM, WEST SUSSEX, RH12 3DH.
TEL No 01403 822220 Mobile 07730 523447
Email - admin@dmabuildingdesigns.co.uk

CLIENT
KIERAN

PROJECT
CONSTRUCTION OF A NEW OUTBUILDING TO BLEND
IN WITH THE CURRENT SURROUNDINGS.

P3 ISSUED FOR CONDITIONS APPROVAL 26.03.2026
P2 ISSUED FOR APPROVAL 14.08.2025
P1 ISSUED FOR PLANNING APPROVAL 03.09.2024

REV DESCRIPTION DATE

DRAWING
PROPOSED SITE

MERRYHILL MUSHROOMS, STORINGTON ROAD,
THAKEHAM ROAD, RH20 3ED.

SCALE @ A3 DATE DRG No REVISION
1:200 AUGUST 2025 DE1223 / 06 P3