
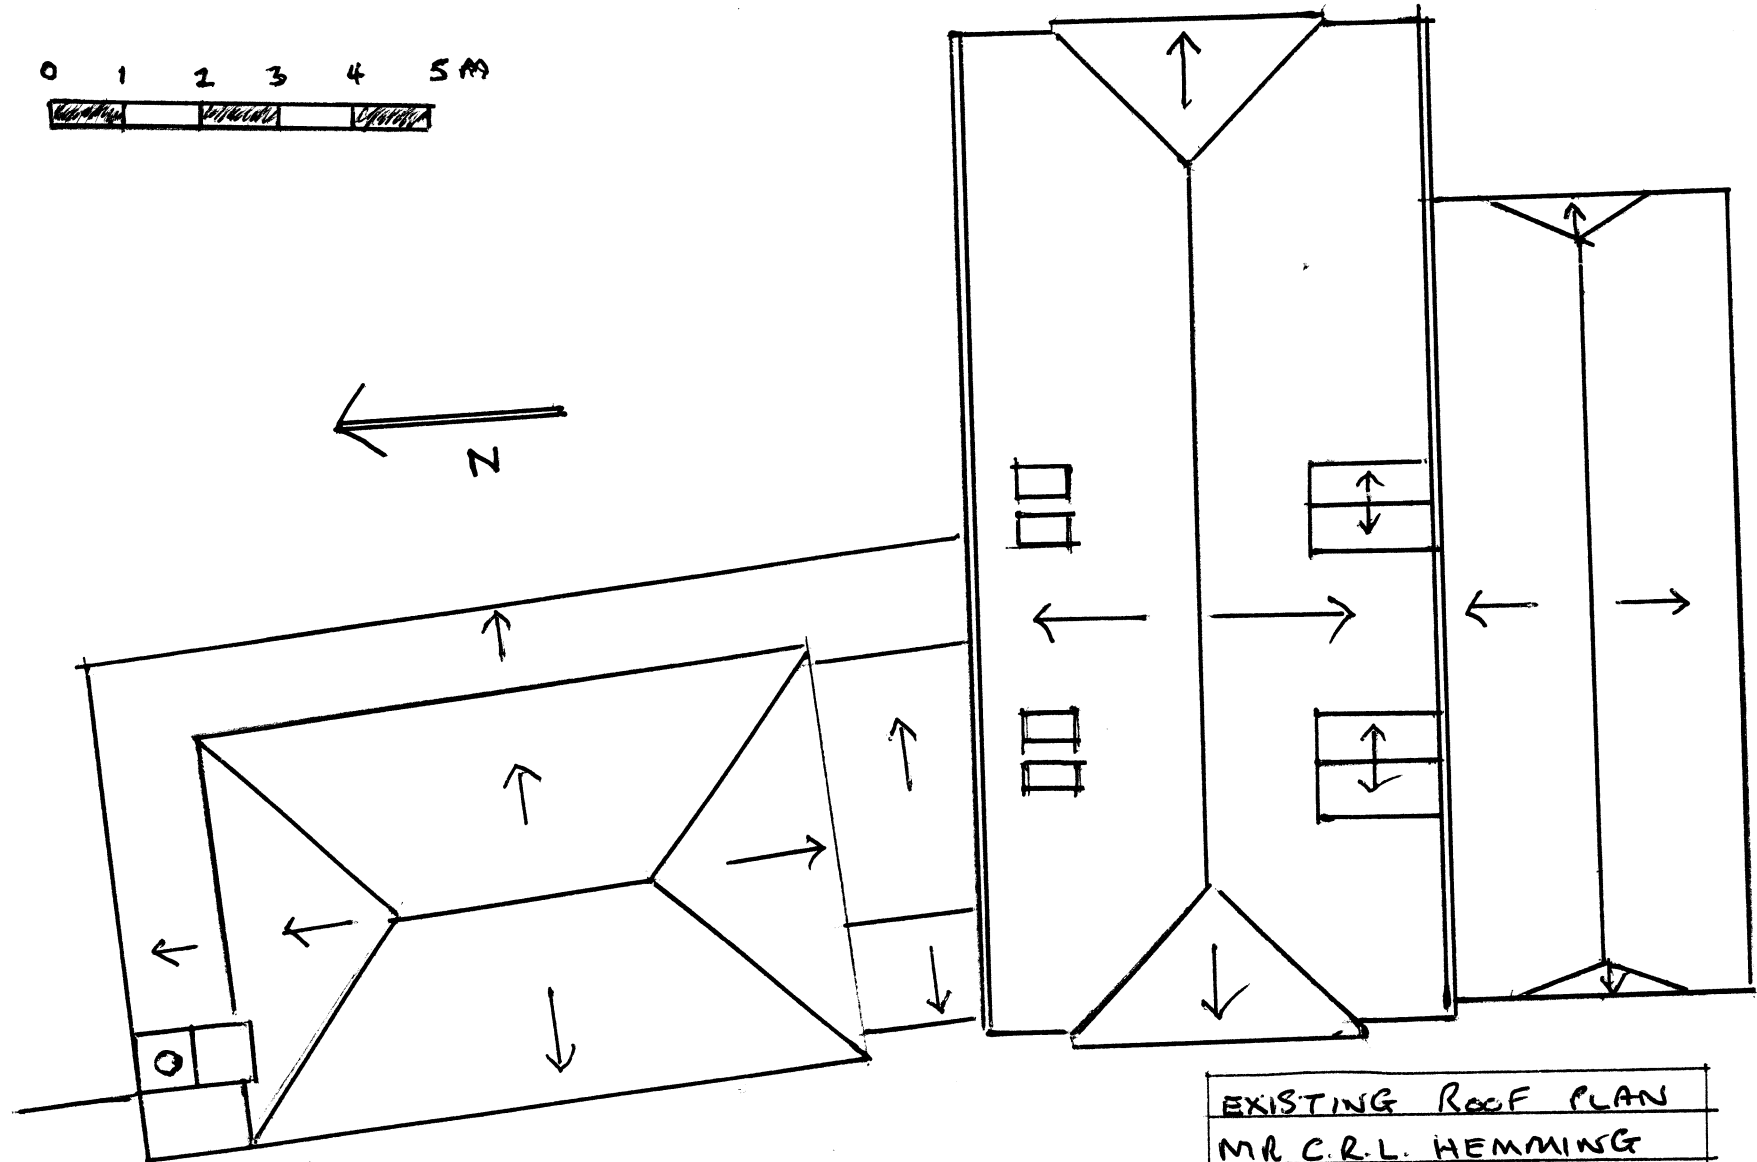


1:100

METERS SCALE 1:100

 

|                    |
|--------------------|
| EXISTING ROOF PLAN |
| MR C.R.L. HEMMING  |
| CHAPEL COTTAGE     |
| NUTHURST STREET    |
| RH13 6 EG          |